


0 5m 10m  
Metric Scale 1:500

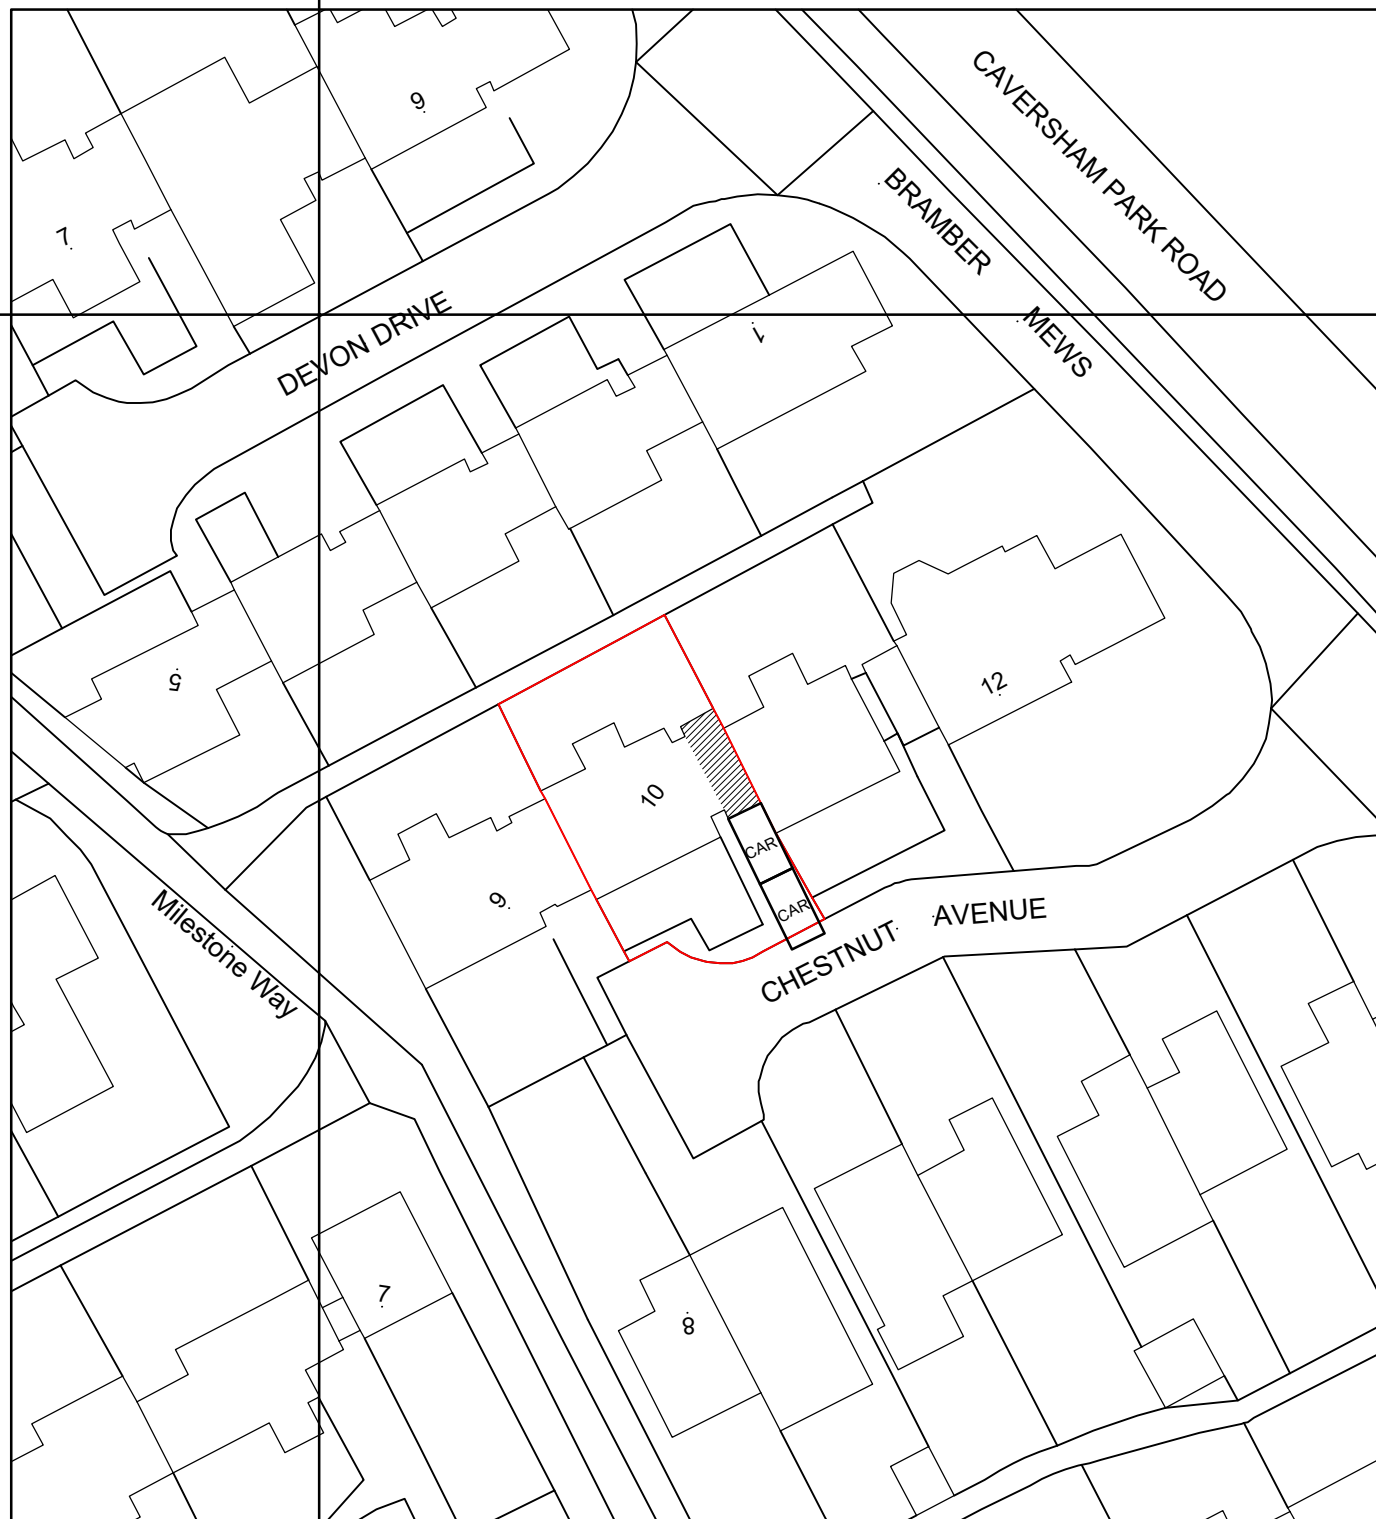

JOB  
TITLE 10 CHESTNUT AVENUE, READING, RG4 6NS

DRG.  
TITLE BLOCK PLAN

DRAWN

CHECKED

DATE

APRIL 24

SCALE

1:500

DRG. NO

AS00526-BP01

**RRS Designs**  
Architectural & Planning Services

Mobile- 07964326643

Email- amar@rrsdesigns.co.uk

Website- www.rrsdesigns.co.uk