



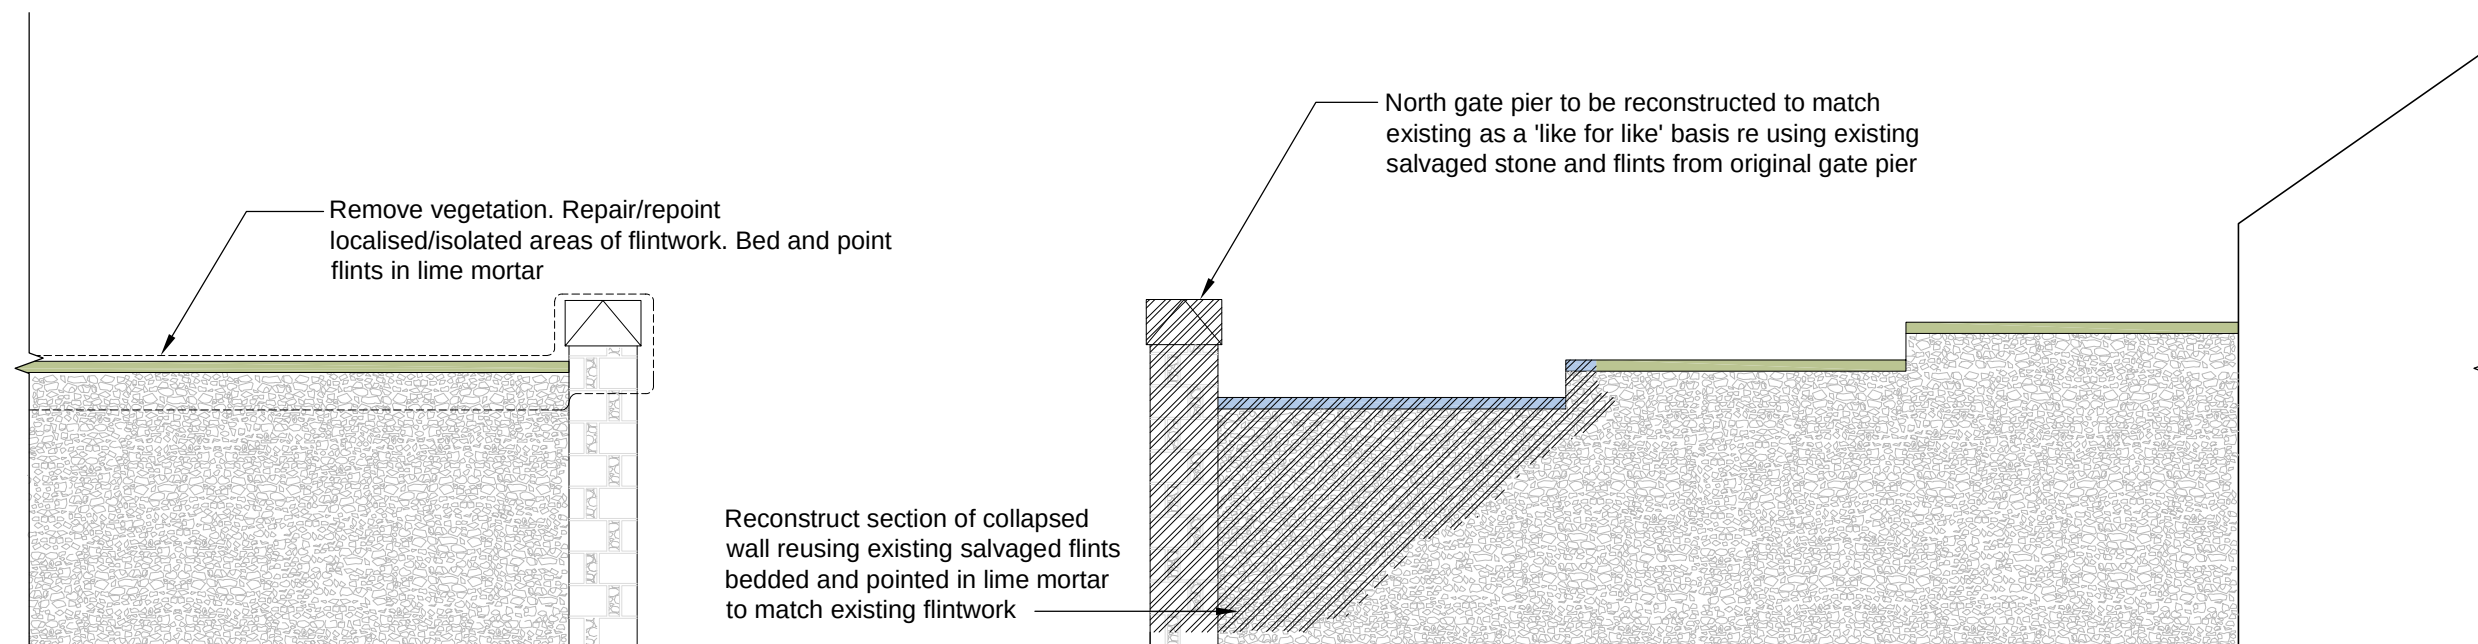

01 EAST ELEVATION: Repaired/Reinstated - Viewed from public highway

1:50

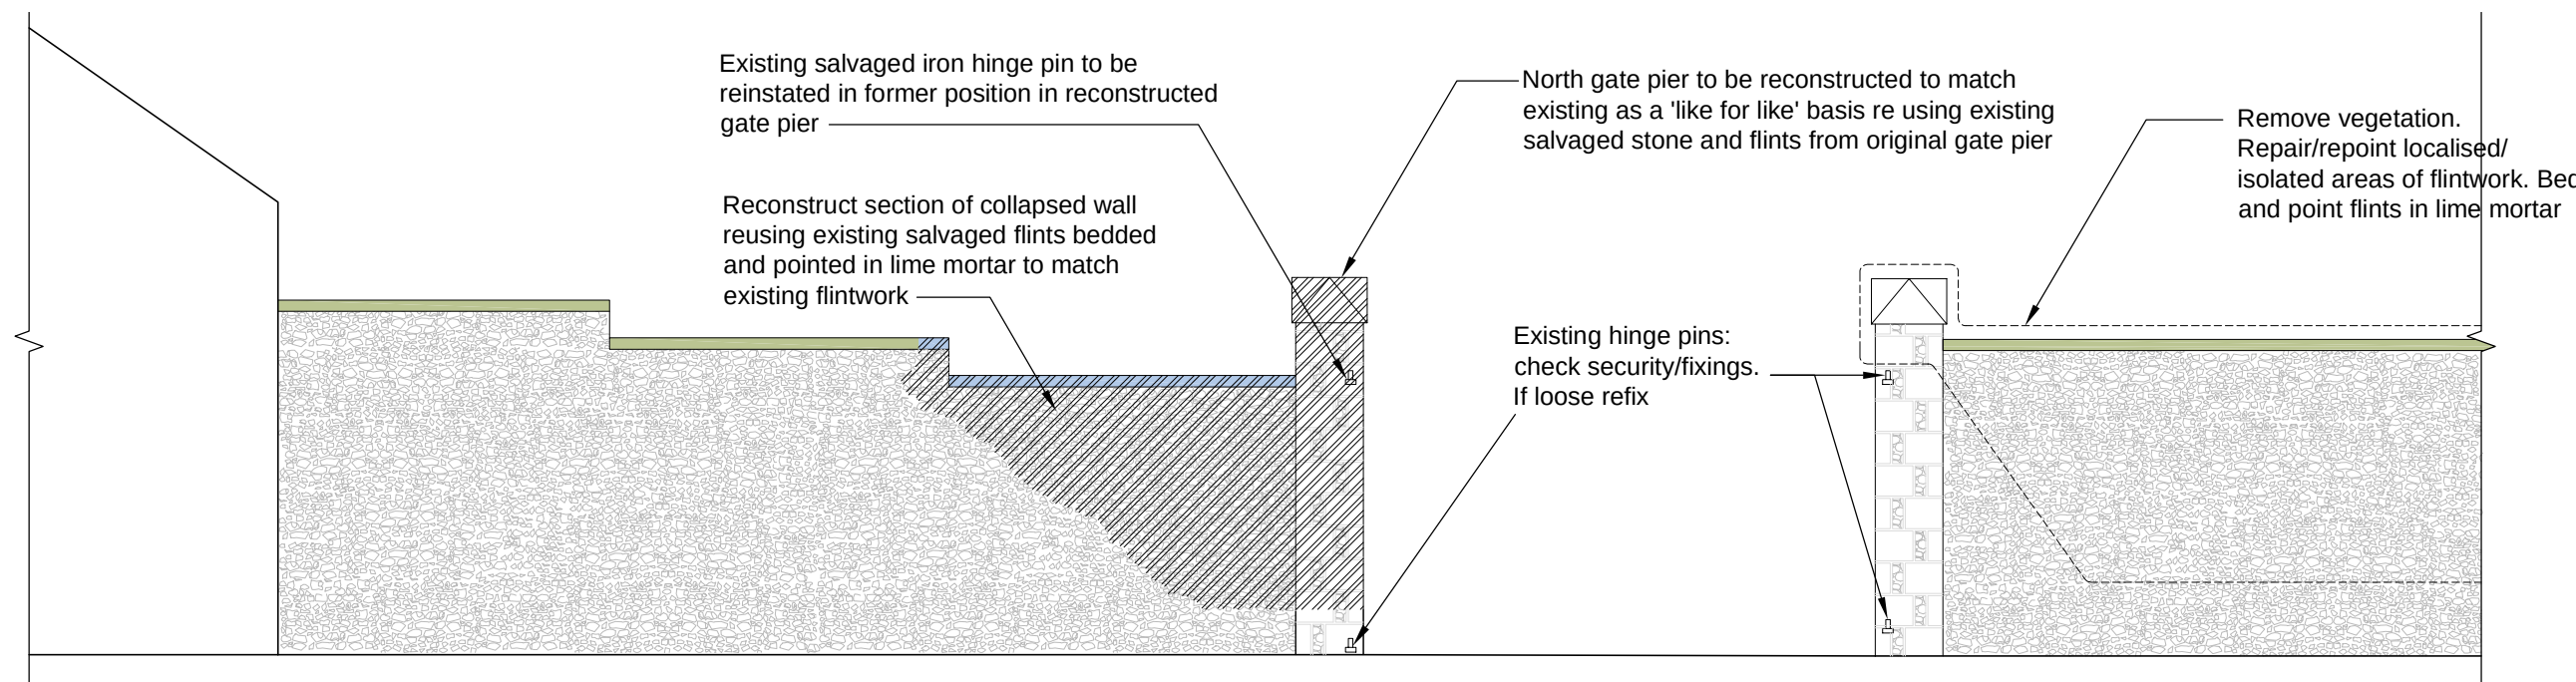

02 WEST ELEVATION Repaired/Reinstated- Viewed from stable block courtyard


1:50

03 PLAN as EXISTING

1:50



Scale Bar. 1:50

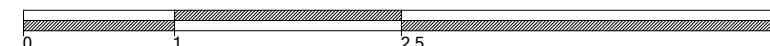

Key

- Existing coping stones remaining in situ: check fixing/security. If loose/detached/displaced, removed and rebbed in former positions. Bed and point with lime mortar.
- Reinstate existing salvaged coping stones in former positions. Bed and point in lime mortar.