



Damaged Buttress

01 Boundary Wall - Caversham Court Gardens
NTS



02 Boundary Wall - Bay
NTS



04 Boundary Wall - Loose Flints
NTS



03 Boundary Wall - Damaged Pier Base
NTS



05 Boundary Wall - Damaged Pier
NTS

Defective Flintwork
to panels to bay
between buttresses


Damaged Buttress

Damaged Buttress




06 Boundary Wall - Damaged Pier
NTS

North Boundary (Screen Wall) Buttress and Wall

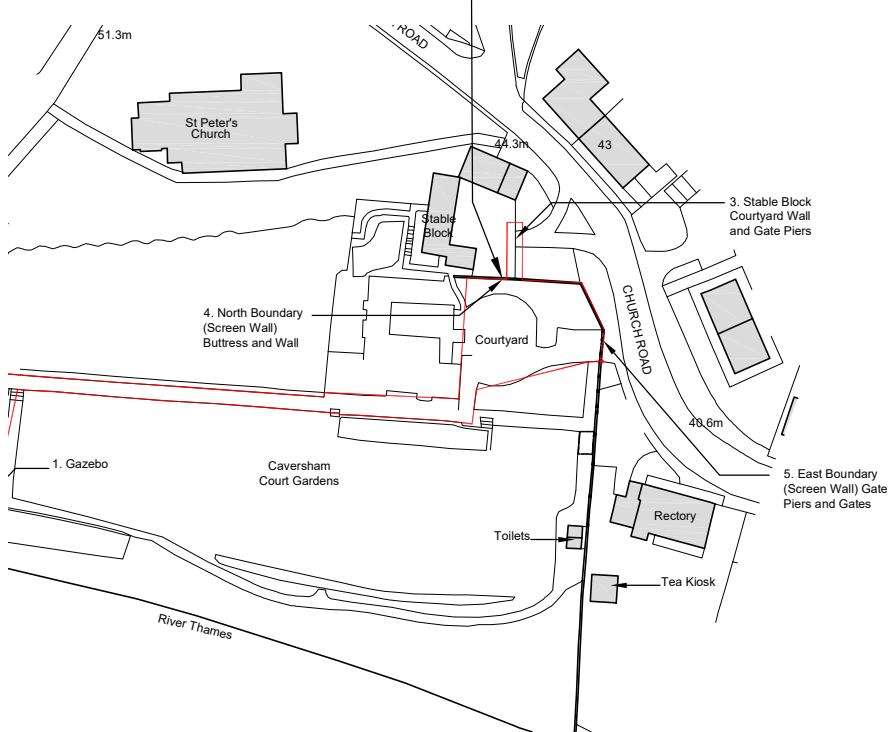

07 Location Plan as Existing
NTS

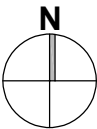

revision/date note

morseWEBB
architects

The Byre The Street Bramley Hampshire RG26 5DE
T: 01256 587888 W: www.morsewebb.co.uk

project Caversham Court		
title North Boundary Wall Buttress as Existing - Photographs		
scale NTS@A3	status PLANNING	
job no. 1053	dwg no. 122	status/revision PL00