




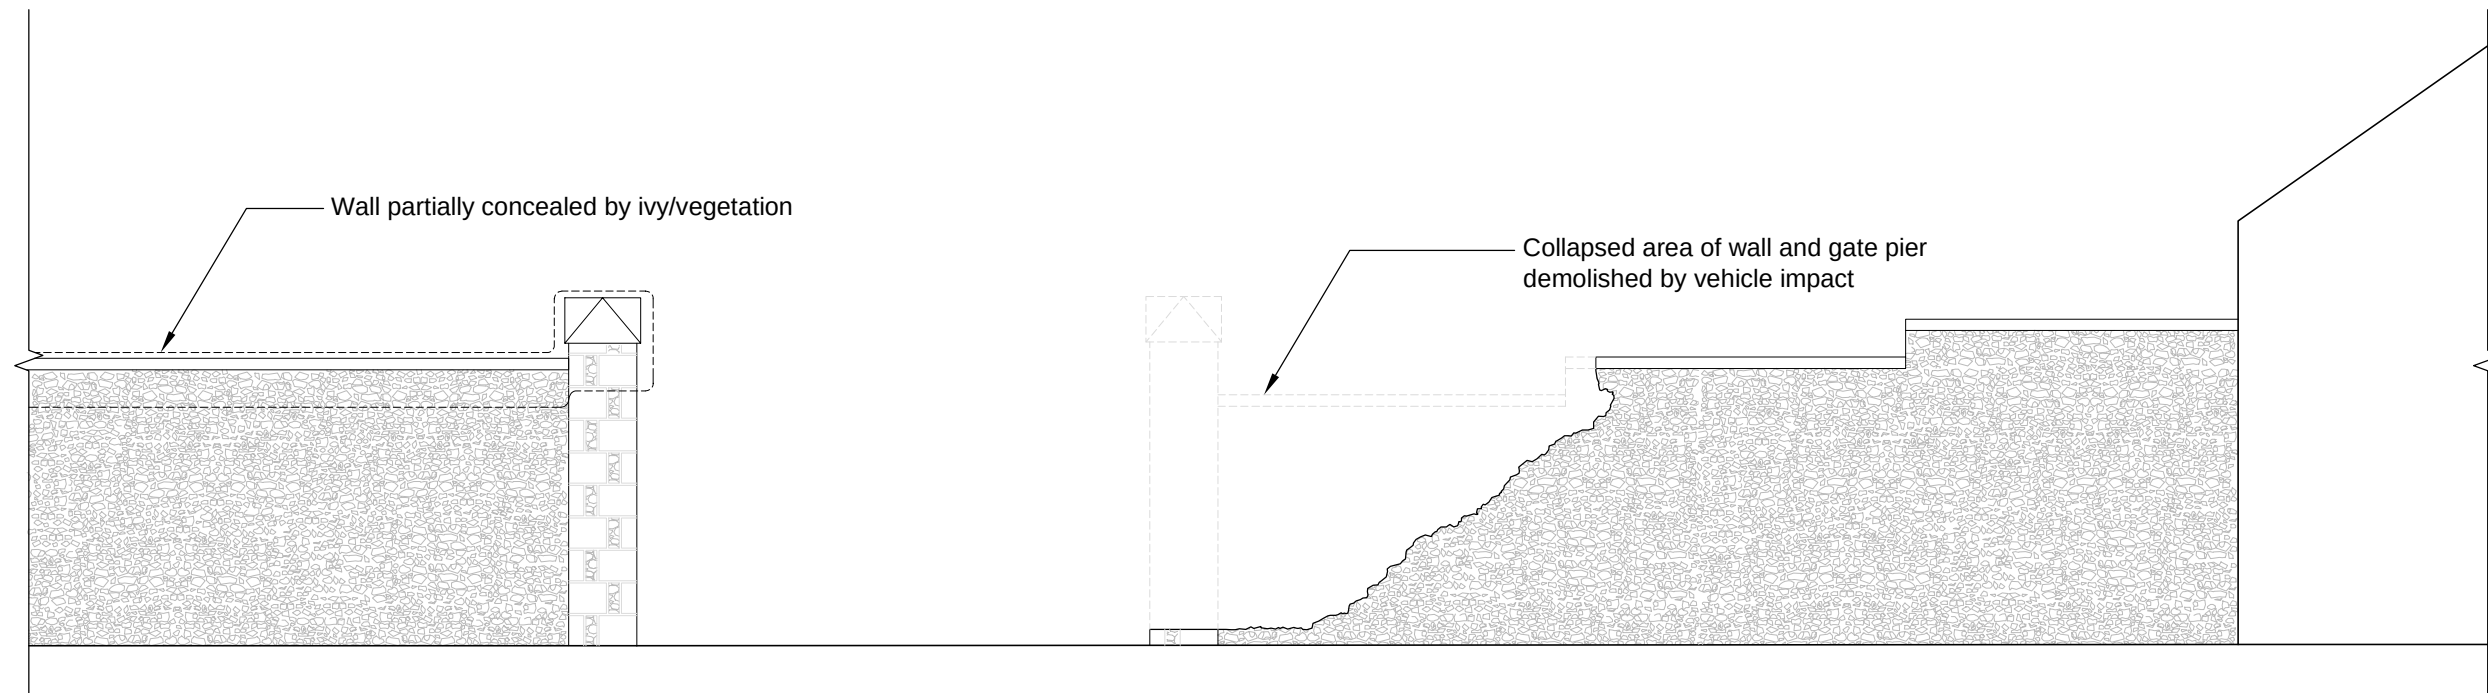

01 EAST ELEVATION SHOWING DAMAGE - Viewed from public highway
1:50

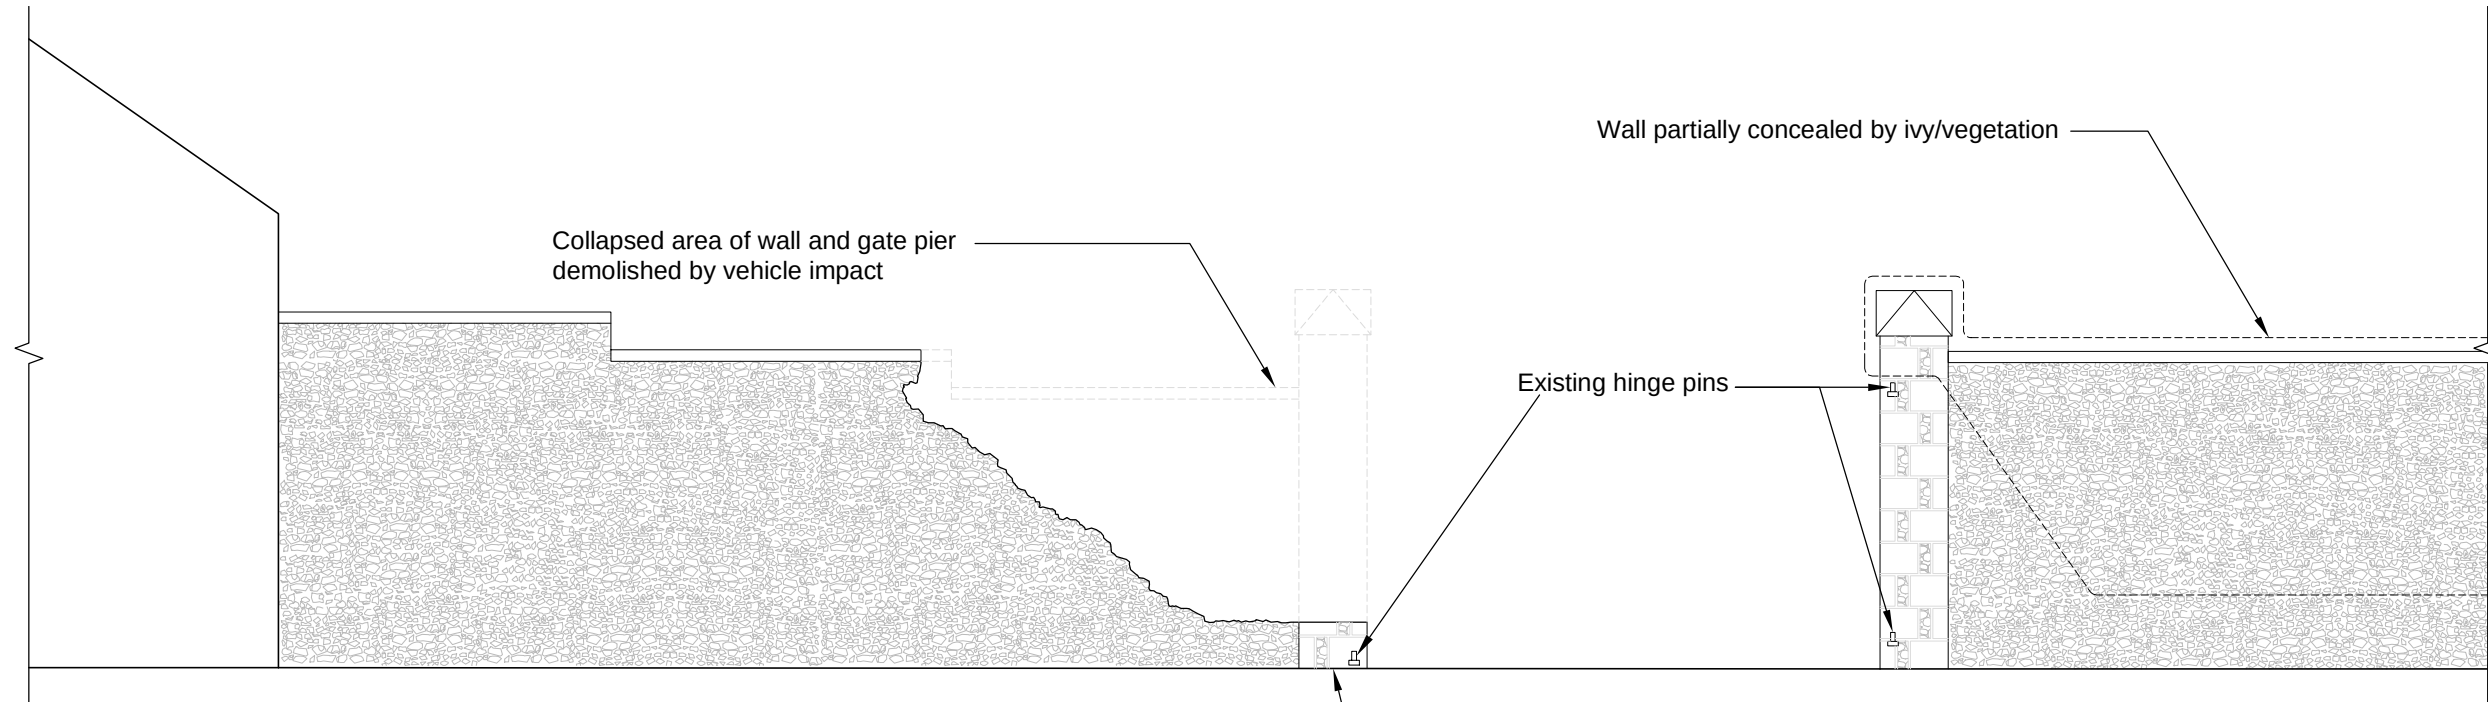

02 WEST ELEVATION SHOWING - Viewed from stable block courtyard
1:50

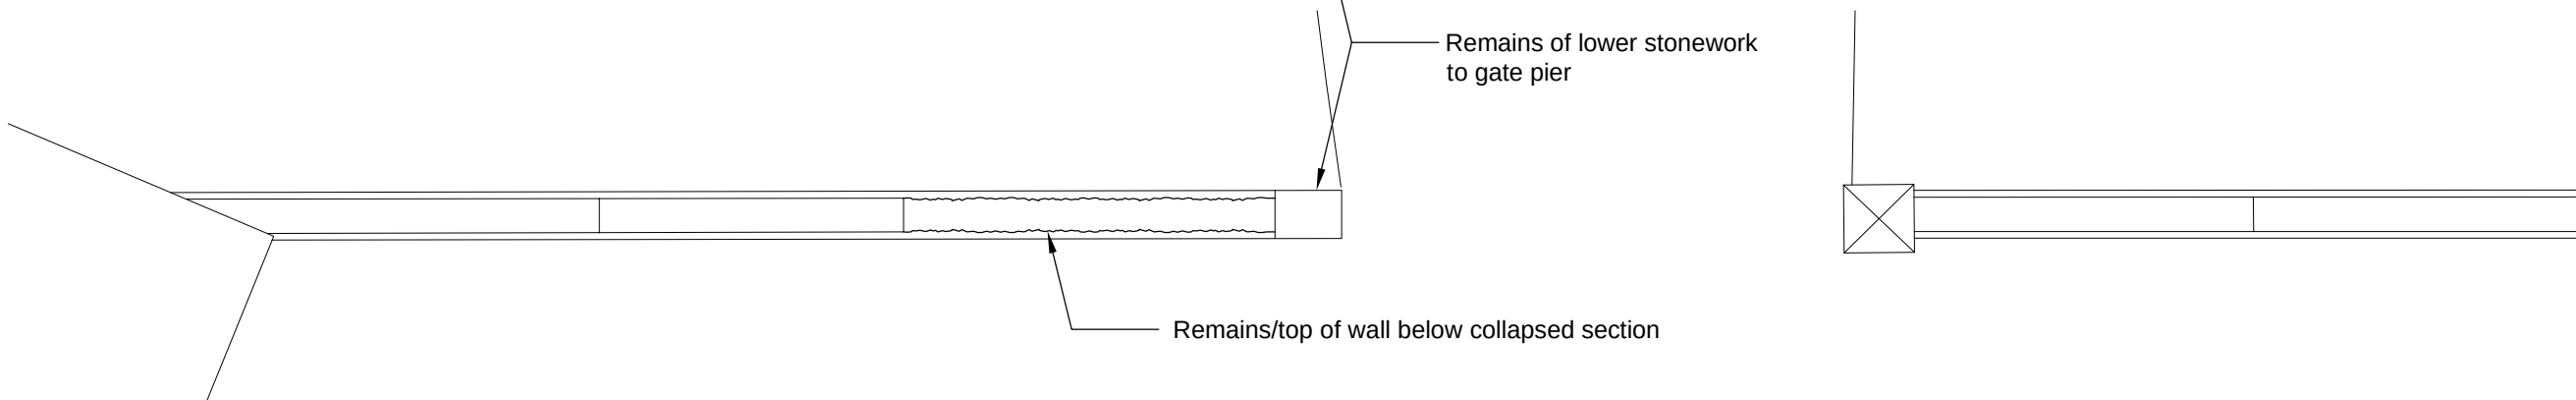

03 PLAN SHOWING DAMAGE
1:50

