


Repair Legend

All dimensions must be checked by the contractor before commencing work on site.
No deviation from this drawing will be permitted without the prior written consent of the Architect.
This drawing is to be read with all relevant Morse Webb Ltd, Structural, M&E and Specialist drawings, reports and specifications.
Any discrepancies in dimensions or details on or between these drawings / reports / specifications should be brought to the attention of Morse Webb Ltd in writing for clarification.
Refer to S.Eng drawings and documents.

Parapet Walls and Coped Gables

-  Remove section of existing wall plate from timber frame below window cill and replace section of new oak wall plate to match existing appearance on a like for like basis
-  Areas of missing plaster finish to ceiling exposing existing timber lathes
-  Defective / 'live' existing lathe and plaster ceiling. Remove remains of lathe and plaster ceiling and replace with new oak riven lathe and lime/hair plaster ceiling finish

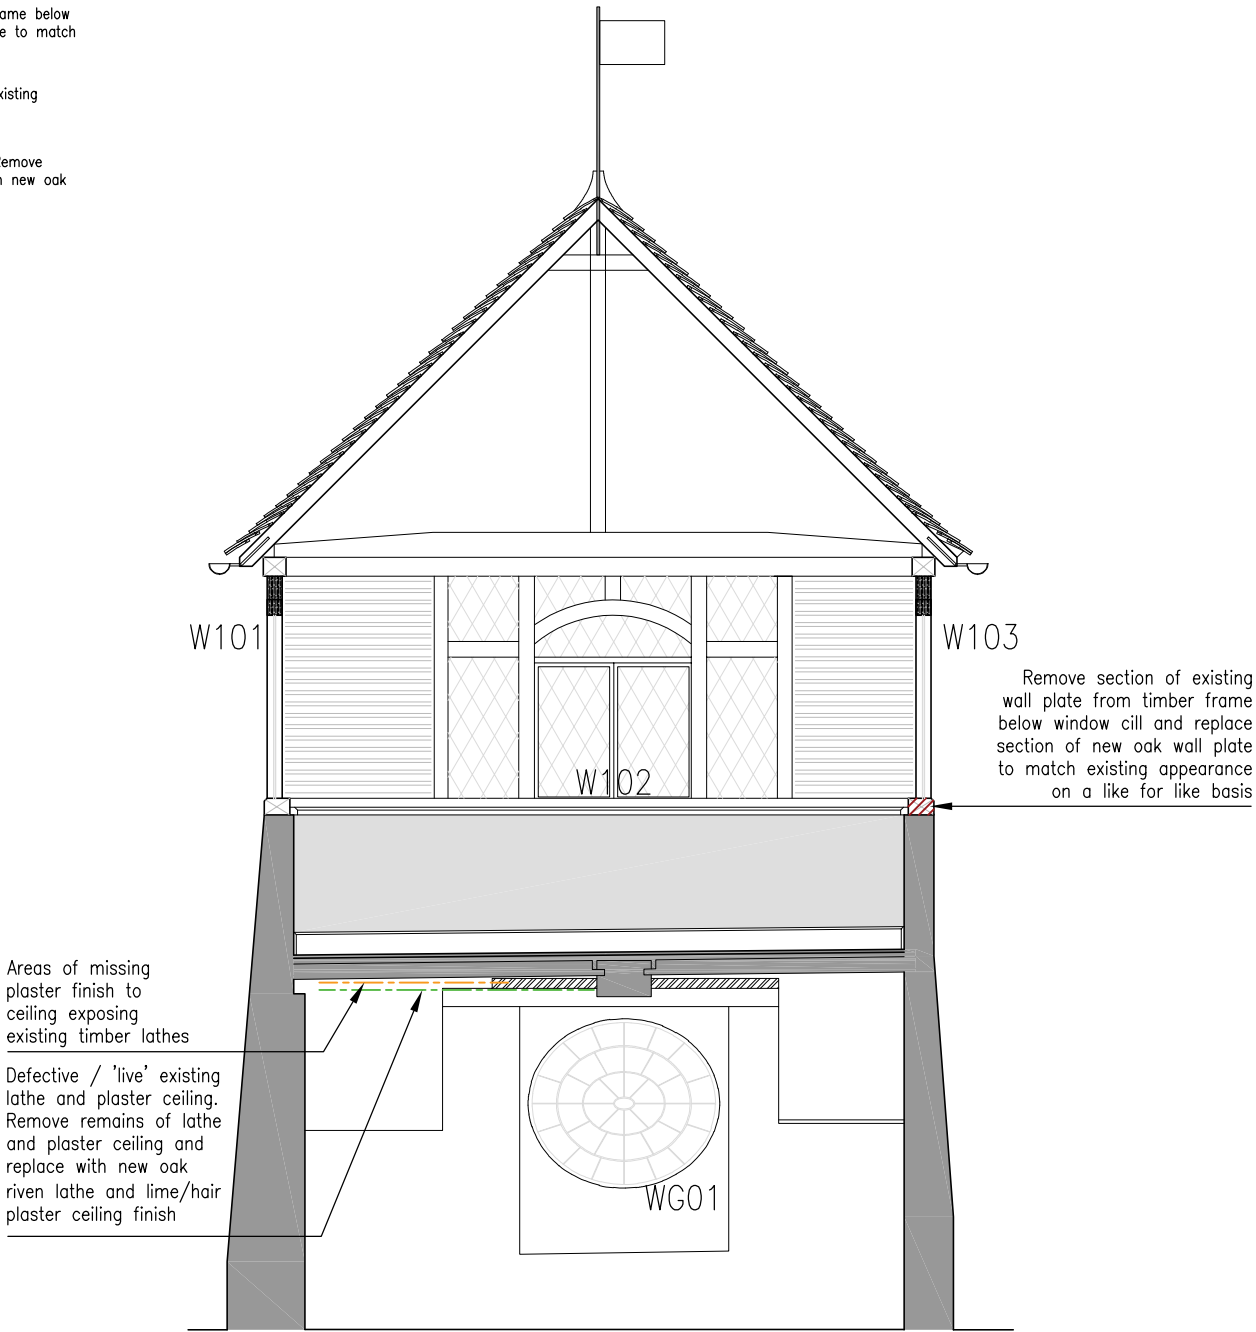

01 SECTION CC - REPAIRS

1:50

Scale Bar. 1:50



revision/date	note
---------------	------



morseWEBB
architects
The Byre The Street Bramley Hampshire RG26 5DE
T: 01256 587888 W: www.morsewebb.co.uk

project
Caversham Court

title
Gazebo: Section CC Repairs

scale 1:50@A3	status PLANNING	
job no. 1053	dwg no. 147	status/revision PL00

© Morse Webb Ltd