


DRAWING NO. GB.005

Crown Copyright and database rights 2026 OS Licence no. AC0000814278 21.4.26

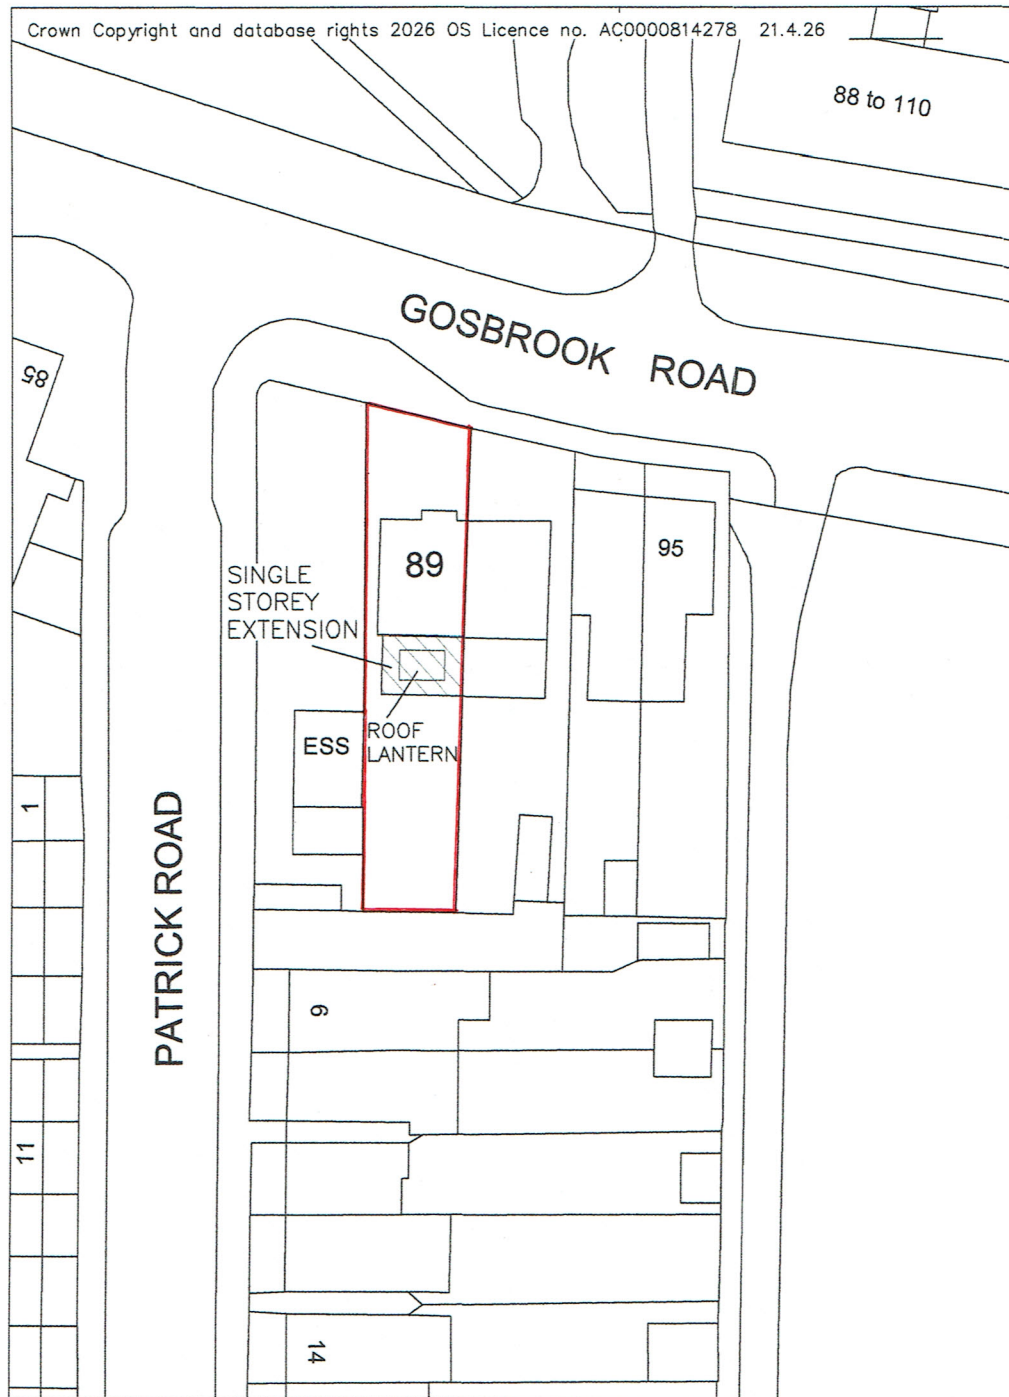

89 GOSBROOK ROAD
CAVERSHAM BERKS RG4 8BU
SCALE 1:500

