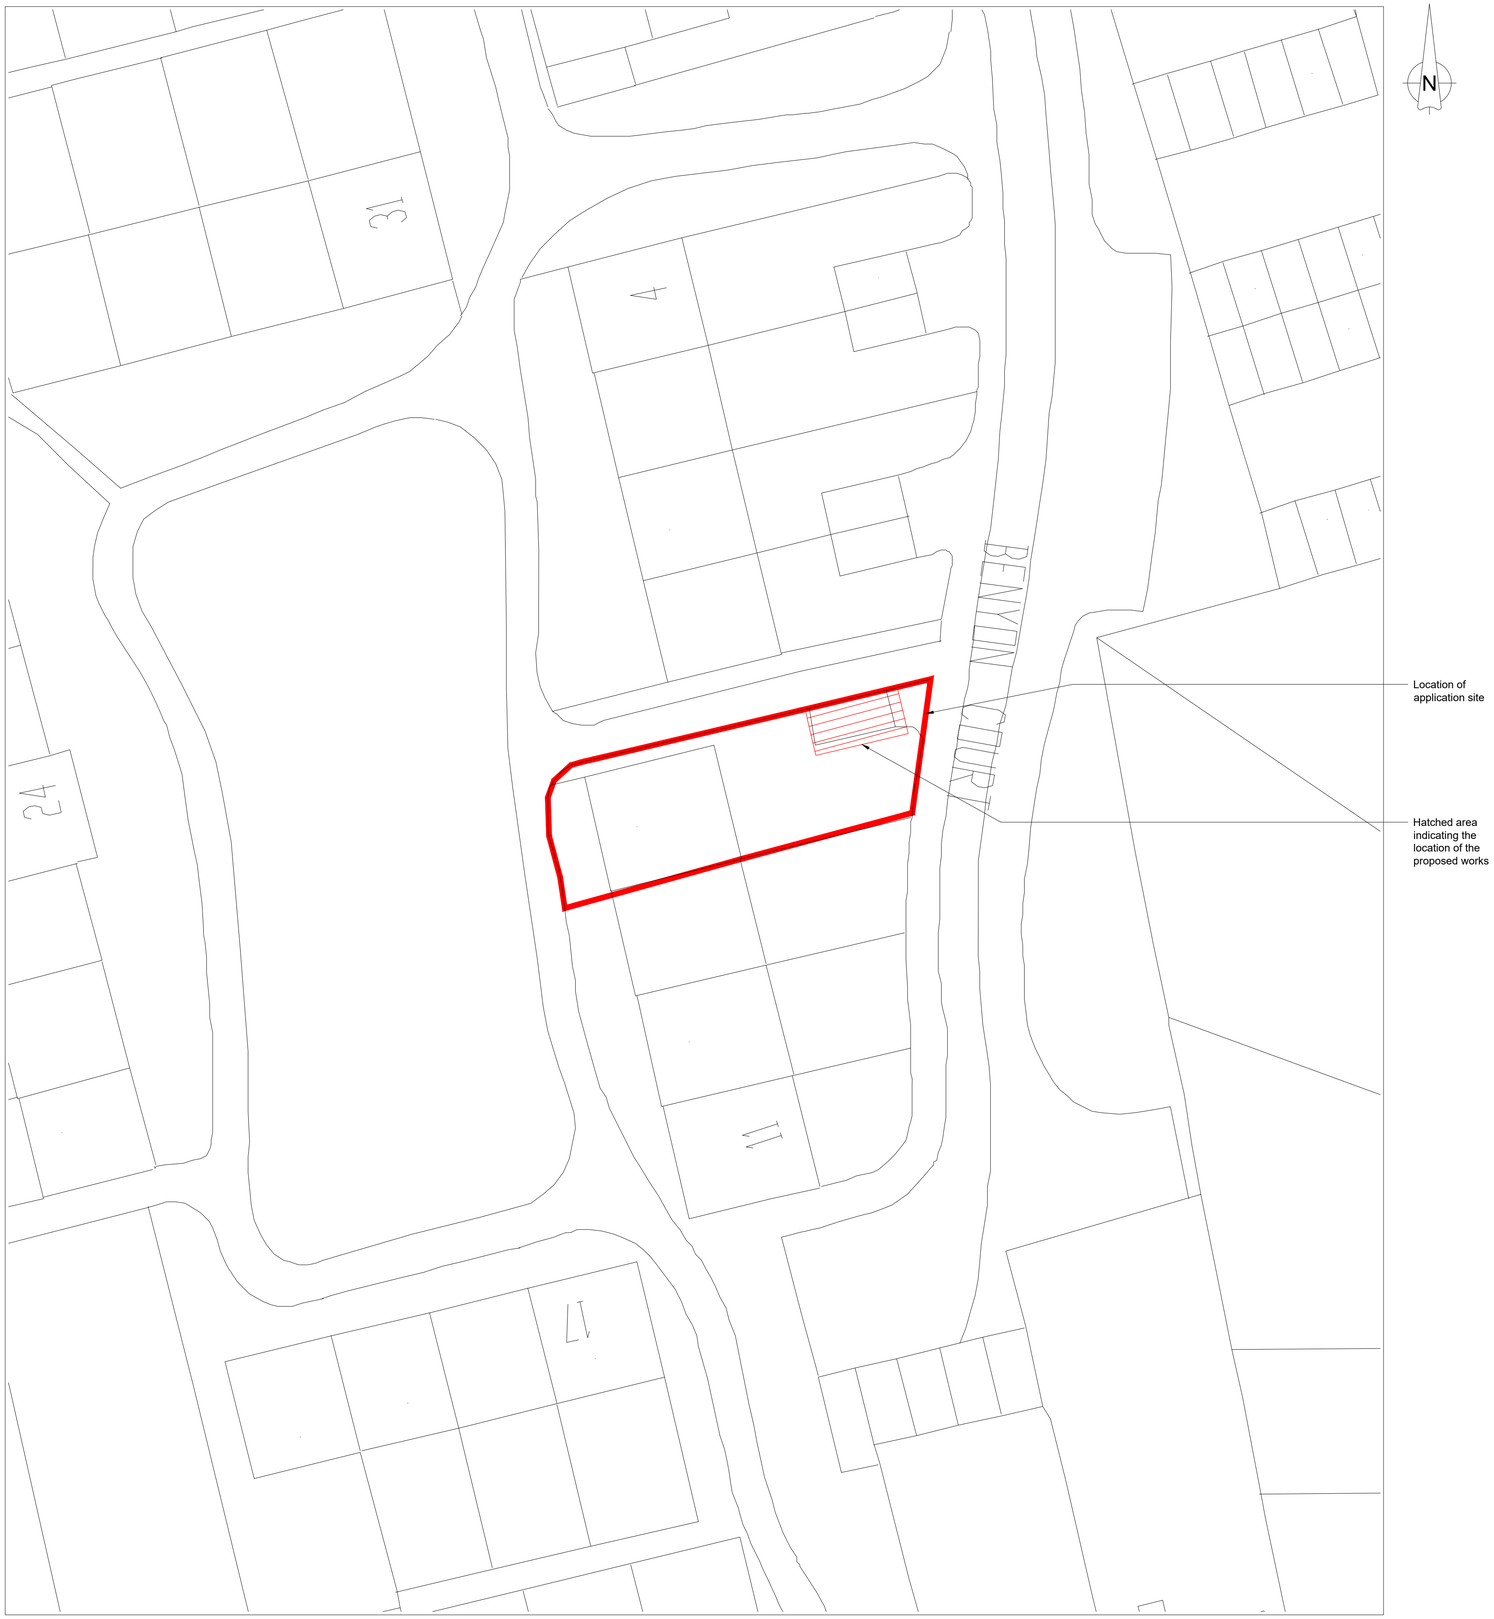

Block Plan
Scale 1:200

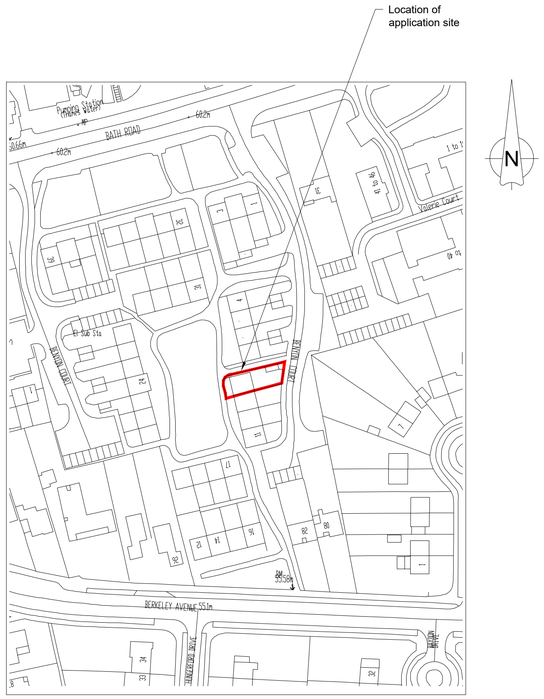

Site Location Plan
Scale 1:1250

PLEASE NOTE THAT THE CURRENT OS-MAP AVAILABLE FOR THE LOCATION PLAN MAY NOT BE COMPLETELY ACCURATE OR UP TO DATE. PLEASE CONSULT THE PLANNING HISTORY FOR THE AREA FOR MORE UP TO DATE DEVELOPMENT.

0 5000 10000 15000 20000mm
SCALE 1:200

0 25 50 75 100 125m
SCALE 1:1250

REV	DATE	DRN	CHKD	APPD	DESCRIPTION
C	12.05.26	JA	DA	JA	ISSUED FOR PLANNING APPROVAL
B	01.05.26	JA	DA	JA	ISSUED FOR PLANNING APPROVAL
A	22.04.26	JA	DA	JA	ISSUED FOR CLIENT APPROVAL

DRAWING STATUS
For Approval

BLUEBIRD DESIGN SERVICES
E: info@bluebirdengineering.co.uk
T: 0118 9583 551
A: 46 London Street, Reading, RG1 4SQ

CLIENT
Mr & Mrs Carter

PROJECT
8 Benyon Court
Reading

TITLE
Site Location Plan
& Block Plan

DRAWN	DATE	SCALE
JA	April 26	As shown @ A1

DRG NO	REV
A-1000	C

© BLUEBIRD ENGINEERING LTD 2022