


Front wall build up Snyg
6 Church St, Cav

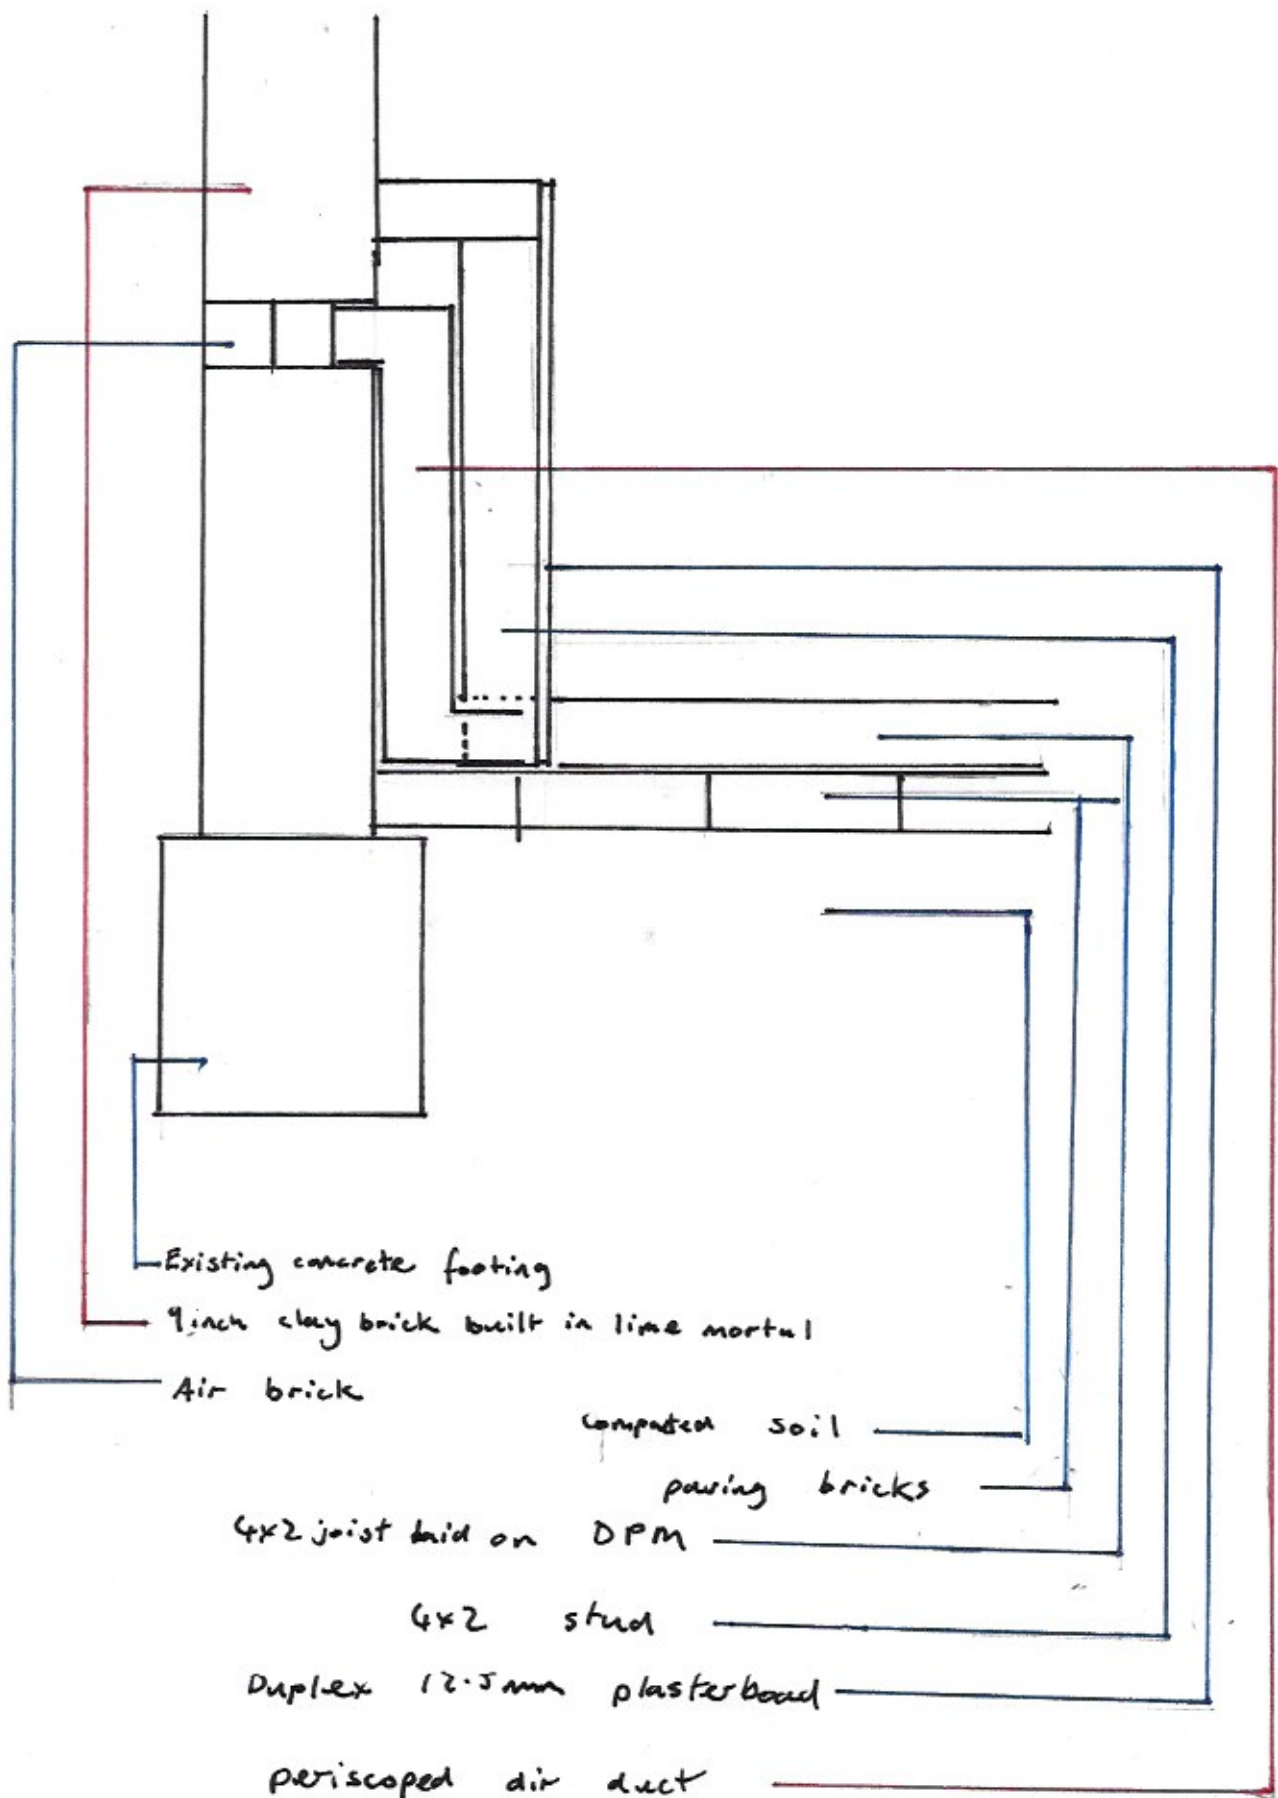

1:10

front wall build up living room
6 church st, Cav

