


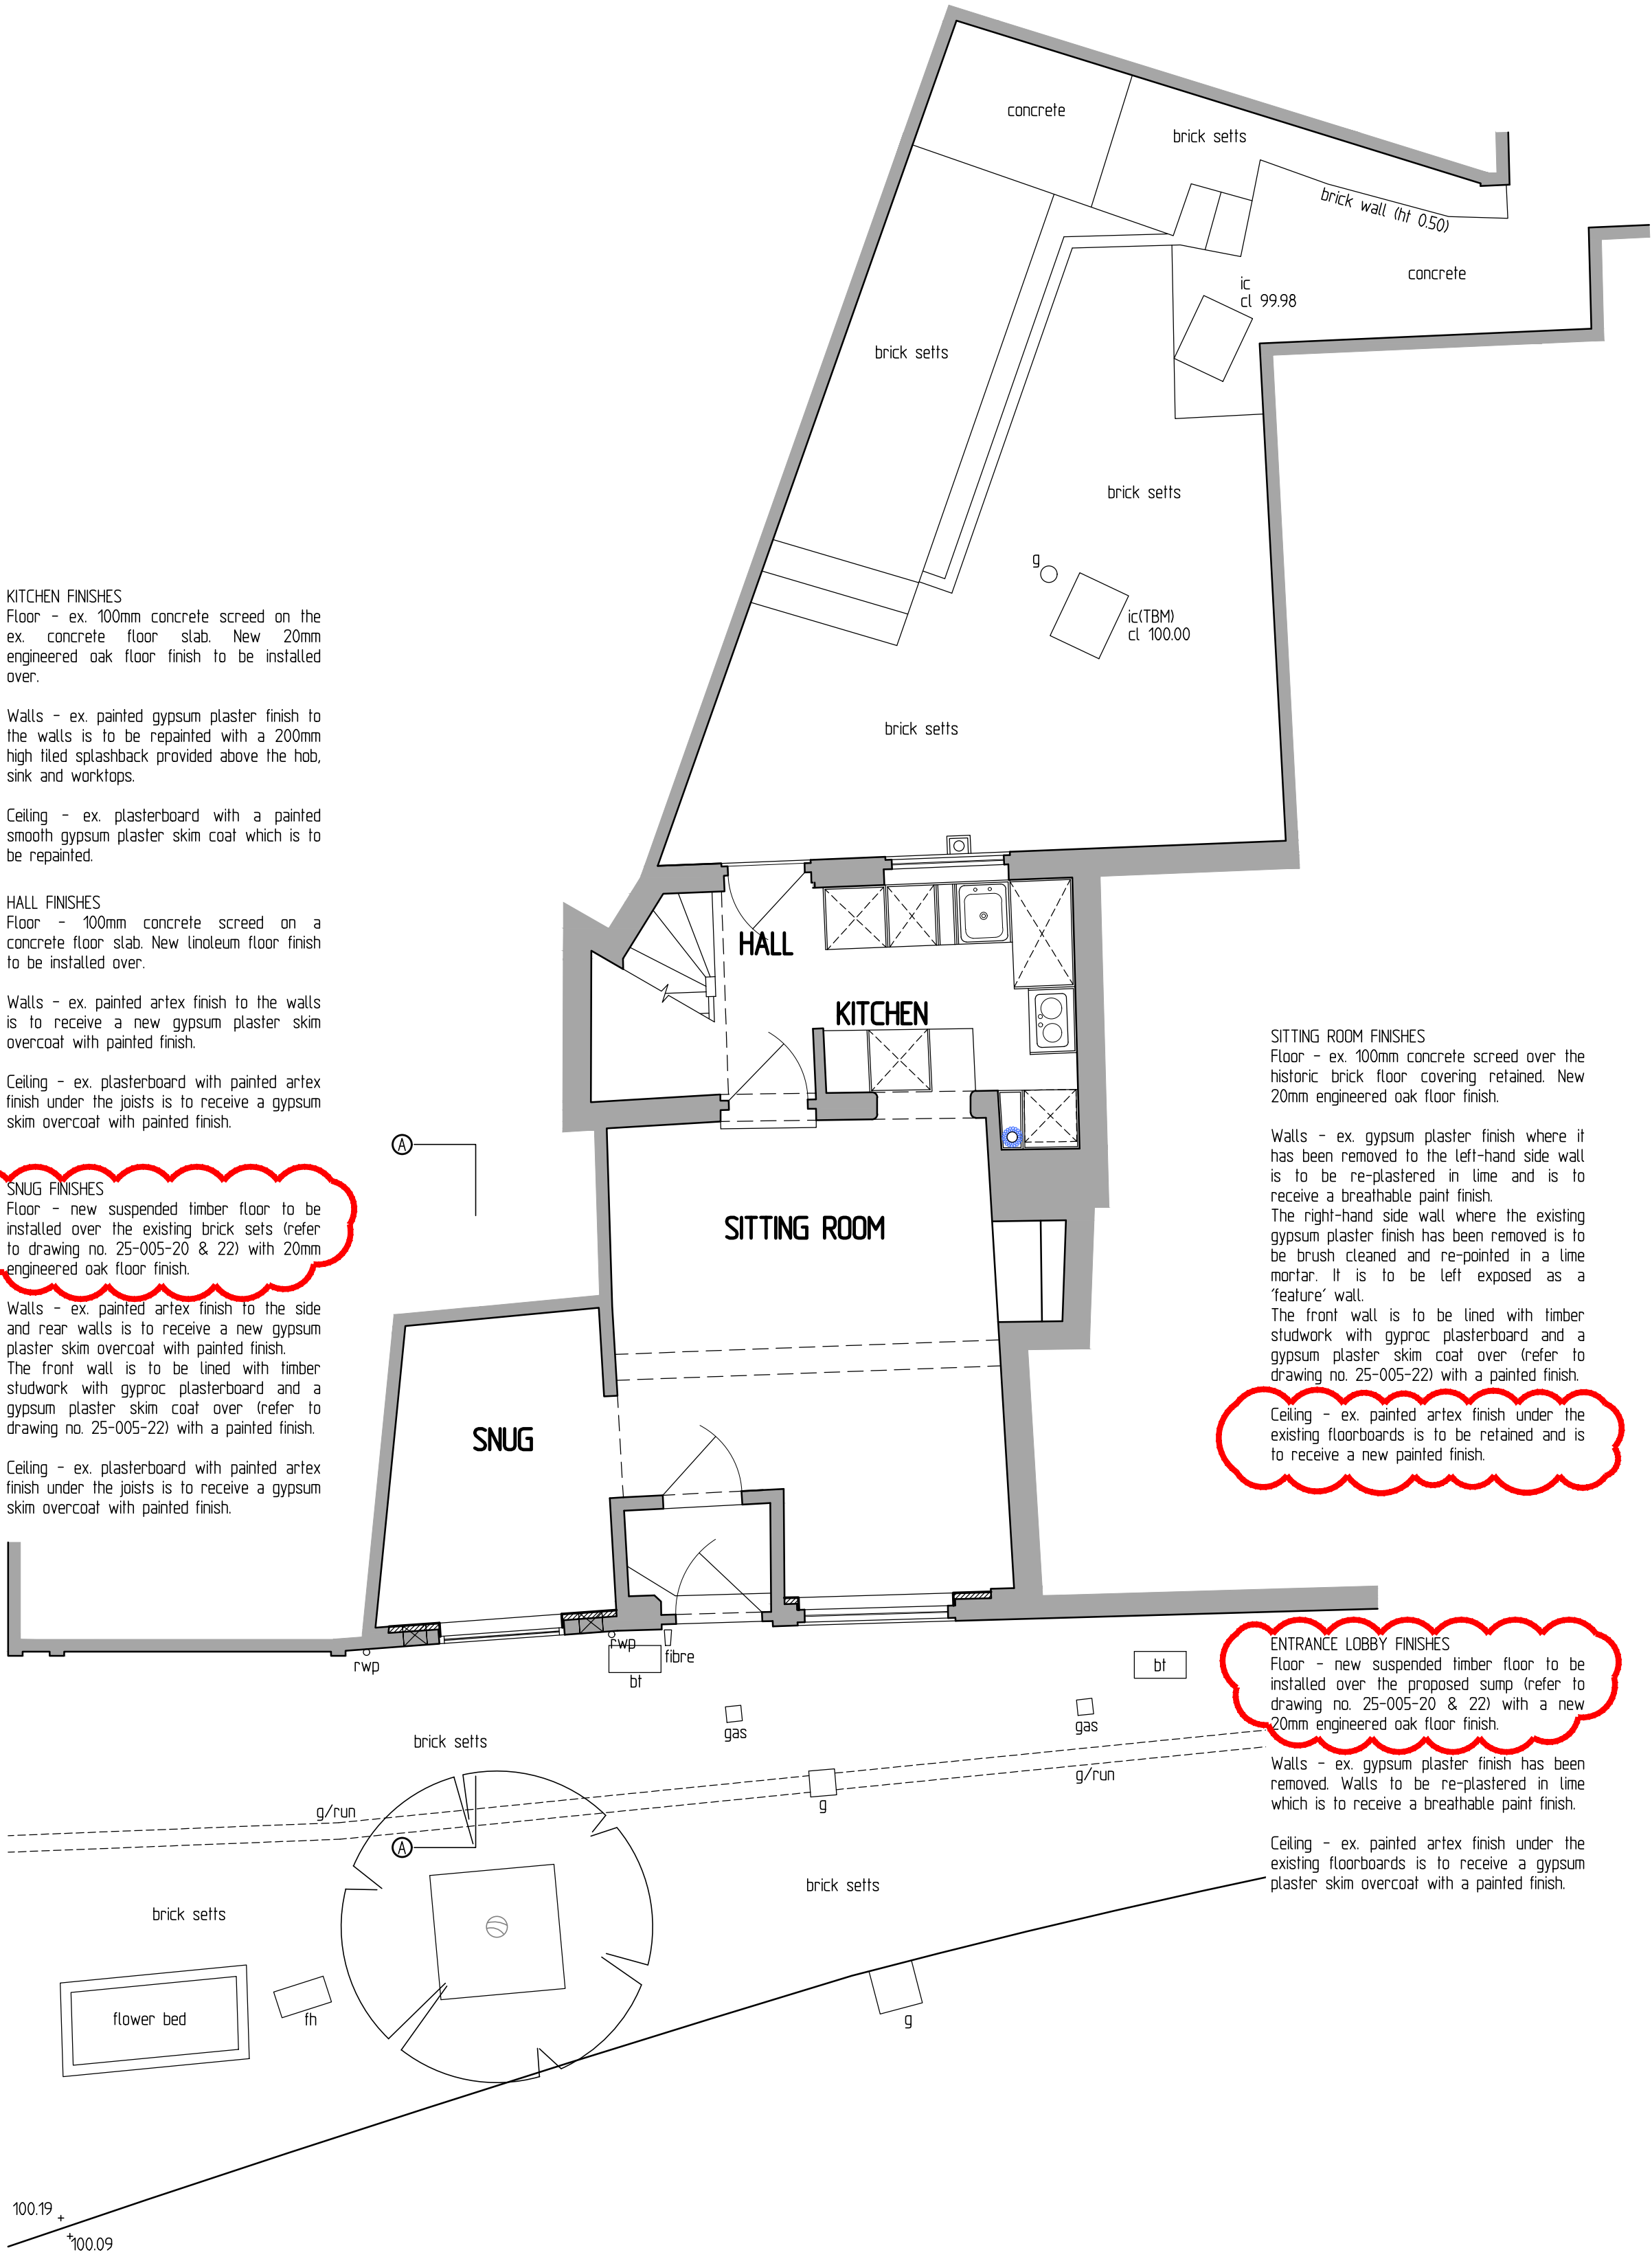


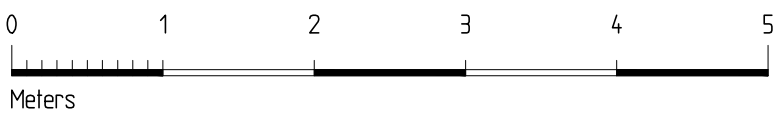

Ground Floor Plan - 1:50

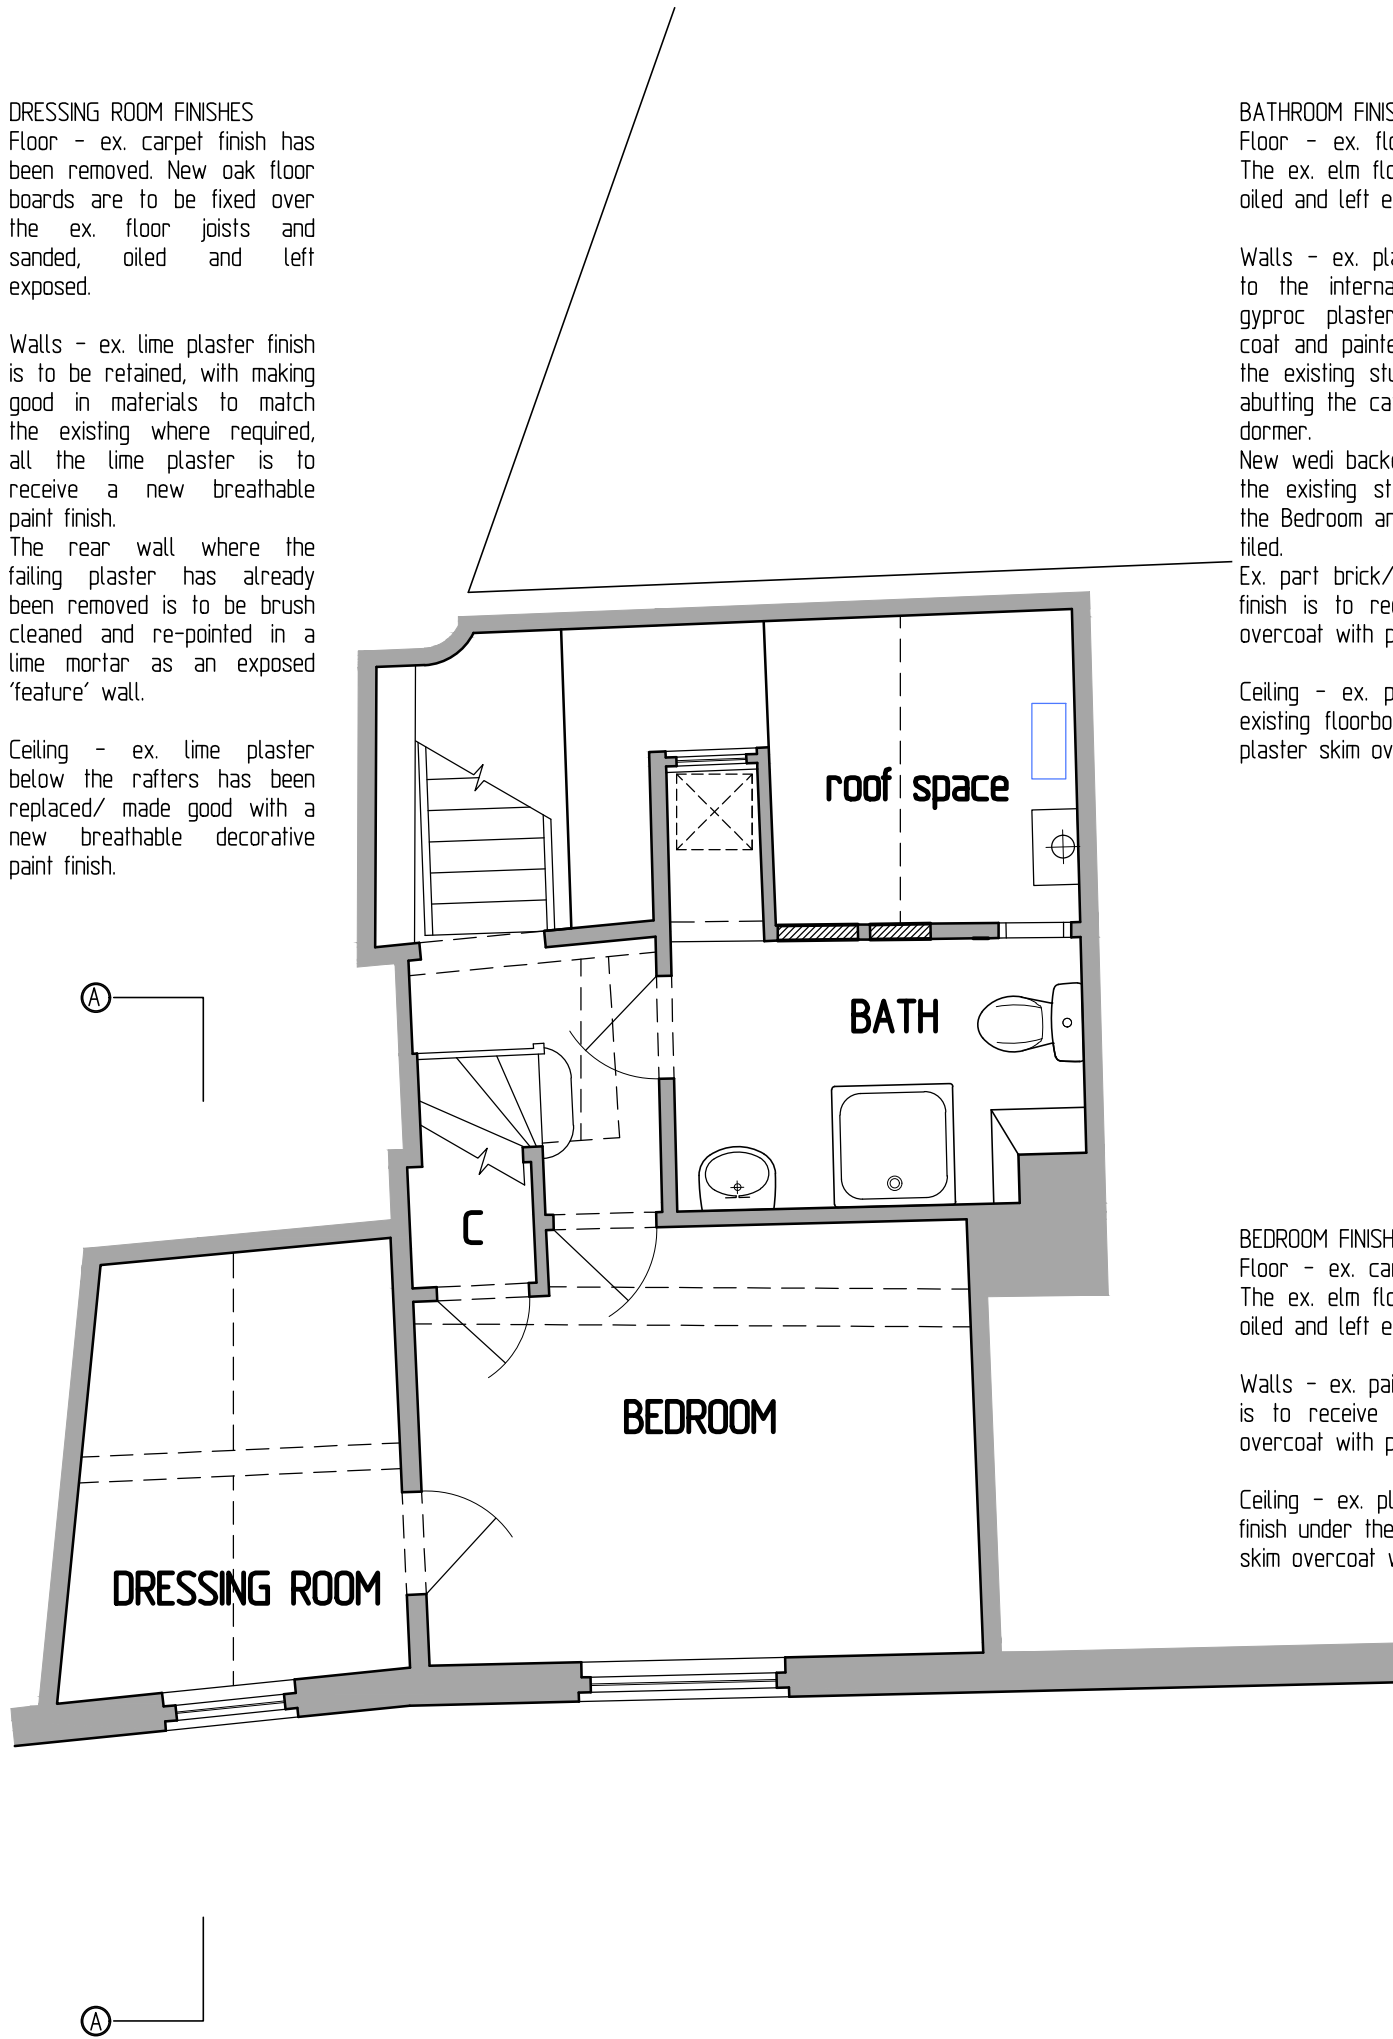

First Floor Plan - 1:50

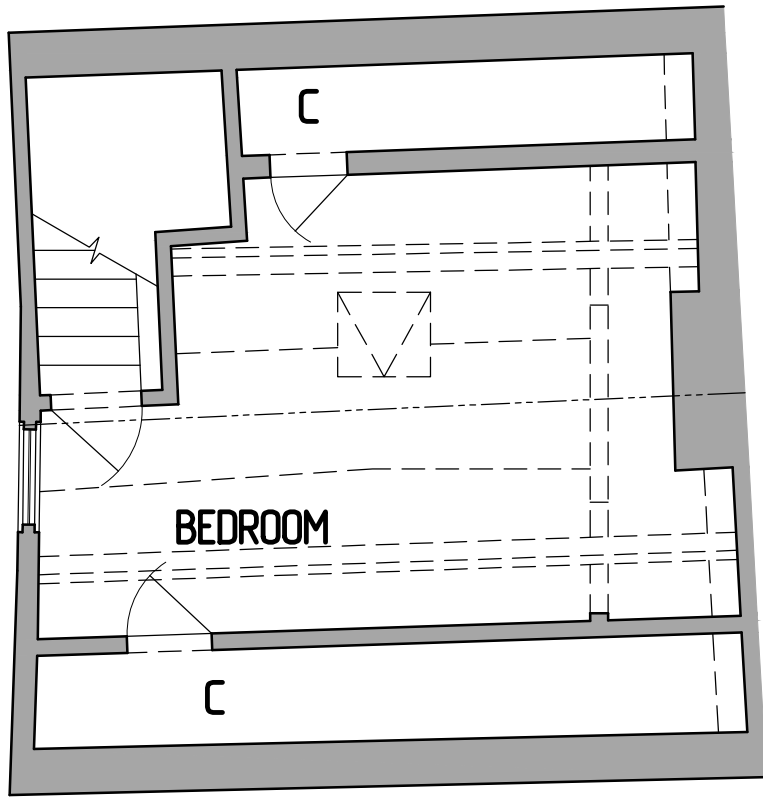

Second Floor Plan - 1:50

Rev B Conservation comments incorporated. 21/04/26
Rev A Planning Issue. 19/01/26

PROPOSED ALTERATIONS AT
6 CHURCH STREET,
CAVERSHAM, BERKS. RG4 8AT

For:
Mr & Mrs. ROTHWELL

SCHEME PROPOSALS
Floor Layout Plans
with finishes

SCALE:	DATE:	REF:
--------	-------	------

150 @ A1	Dec. 2025	25-005-21B
----------	-----------	------------

**CONSERVATION
ARCHITECTURE**

CHARTERED ARCHITECTURAL &
ACCREDITED CONSERVATION PRACTICE

Oakham | Rutland
T - 01572 503 194
E - arch@conservation-architecture.com