



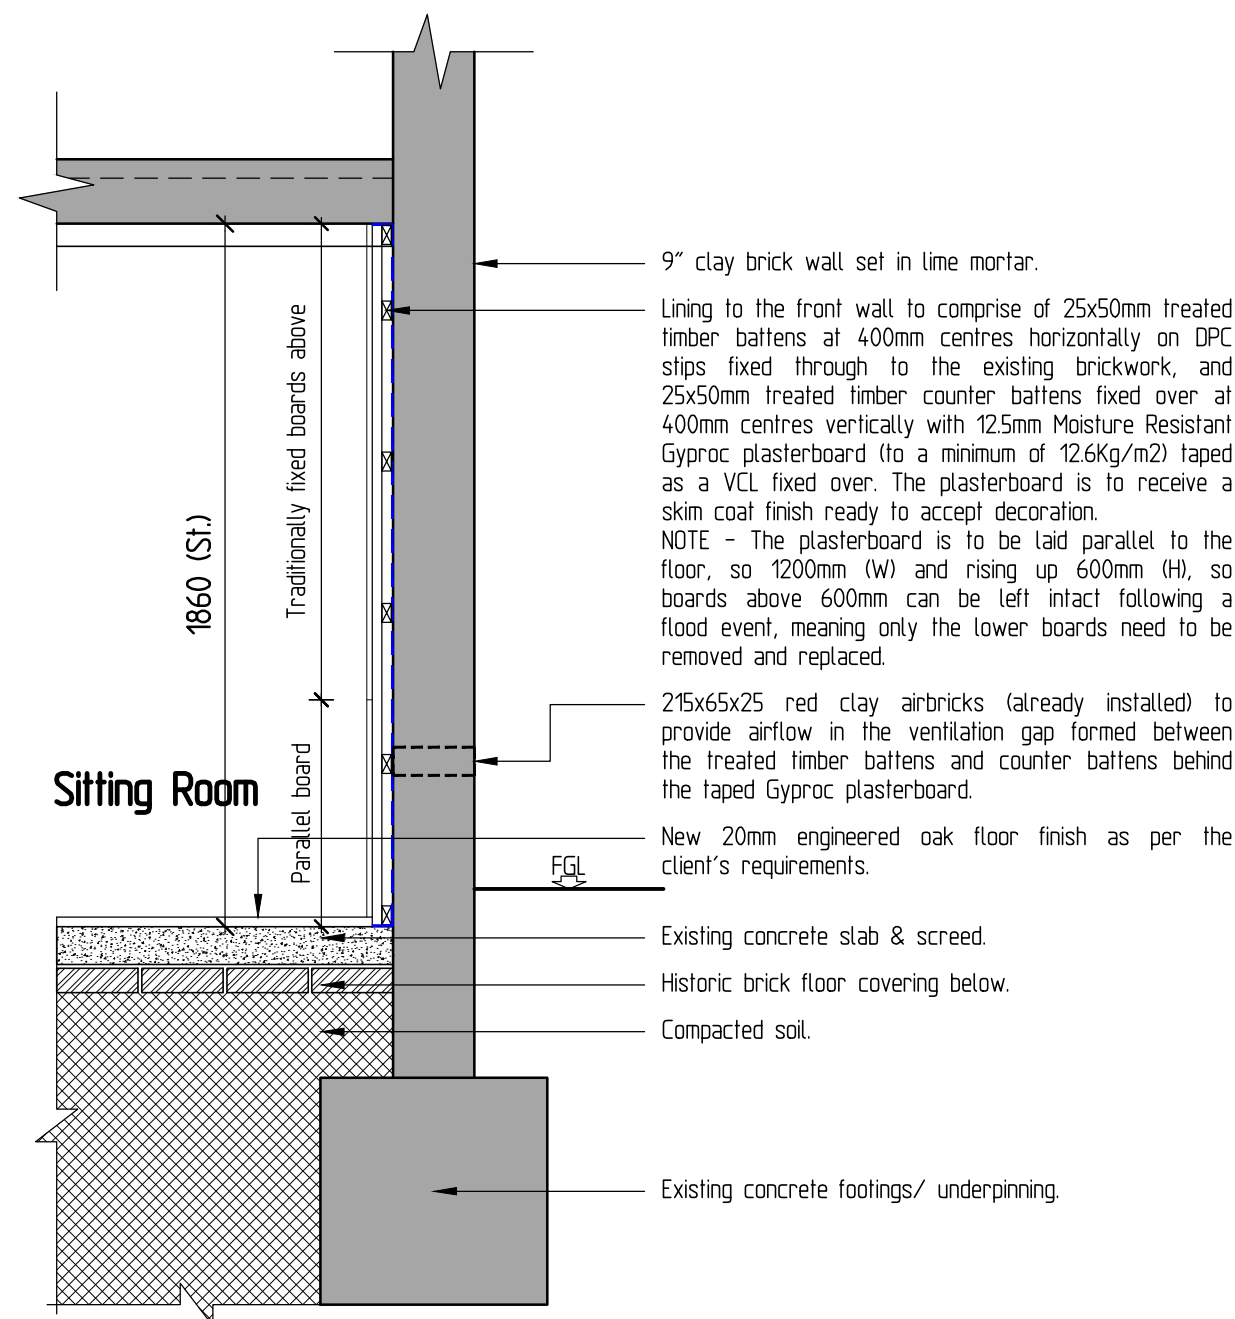

Detail A (Section through the Sitting Room wall & floor) - 1:20




The installed airbricks in-situ - NTS

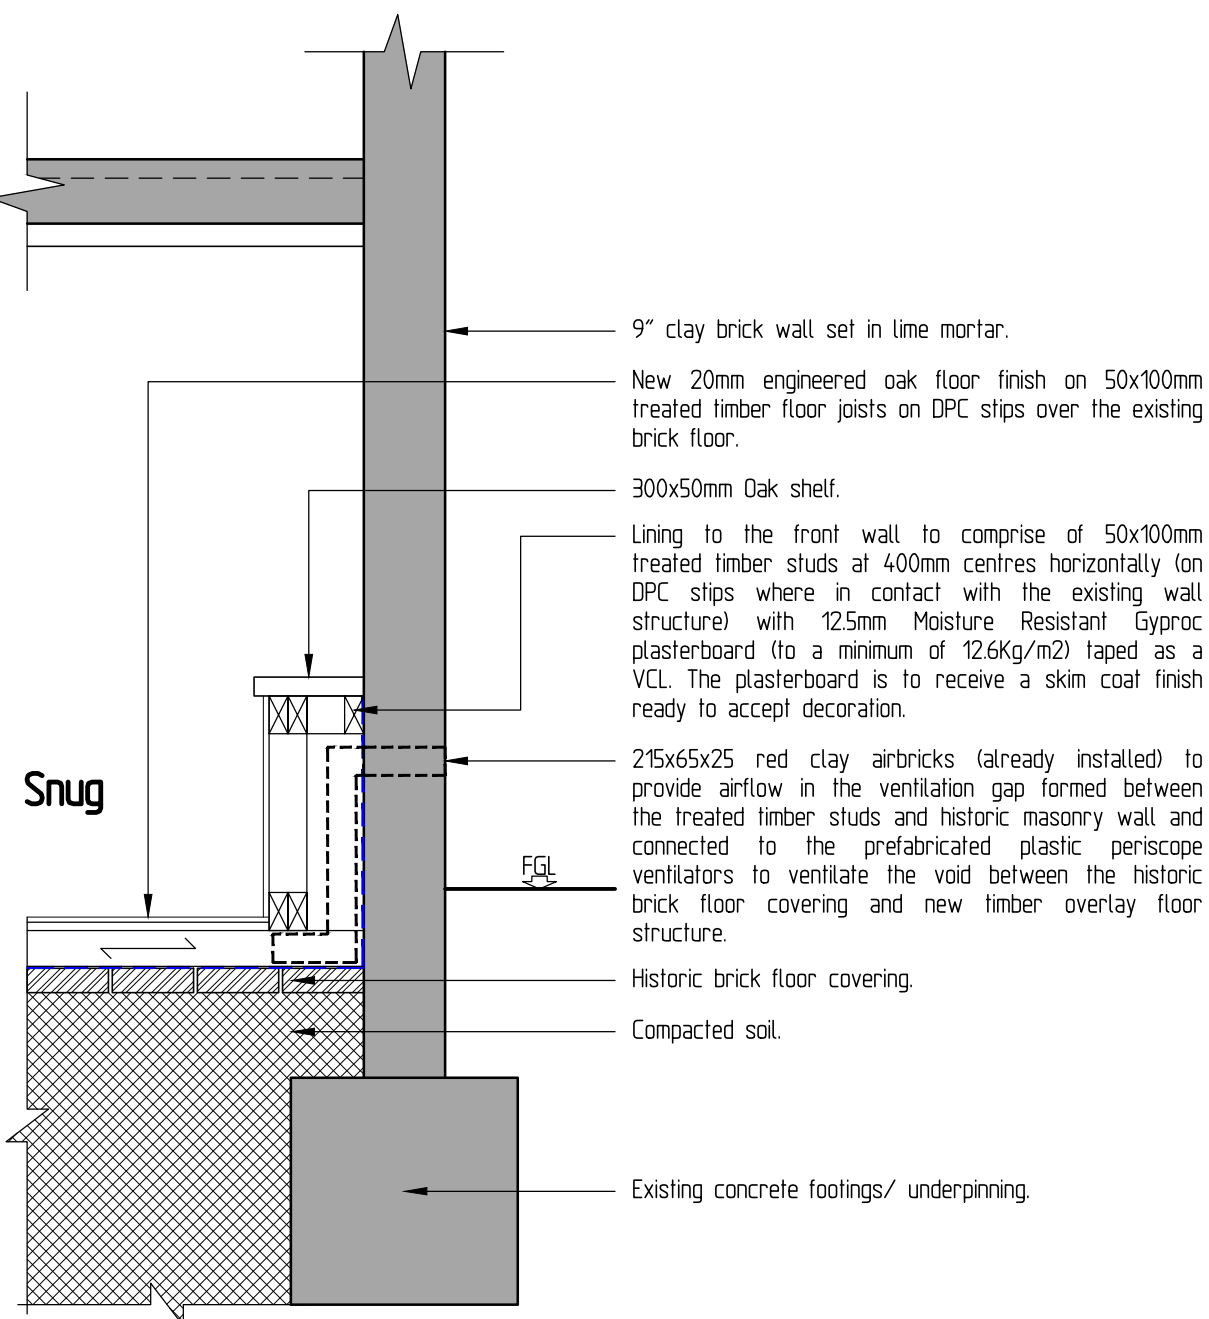

Detail B (Section through the Snug wall & floor) - 1:20




The existing mid-C20 softwood Snug ceiling & Dressing Room floor joists (top of image) of low significance in-situ - NTS

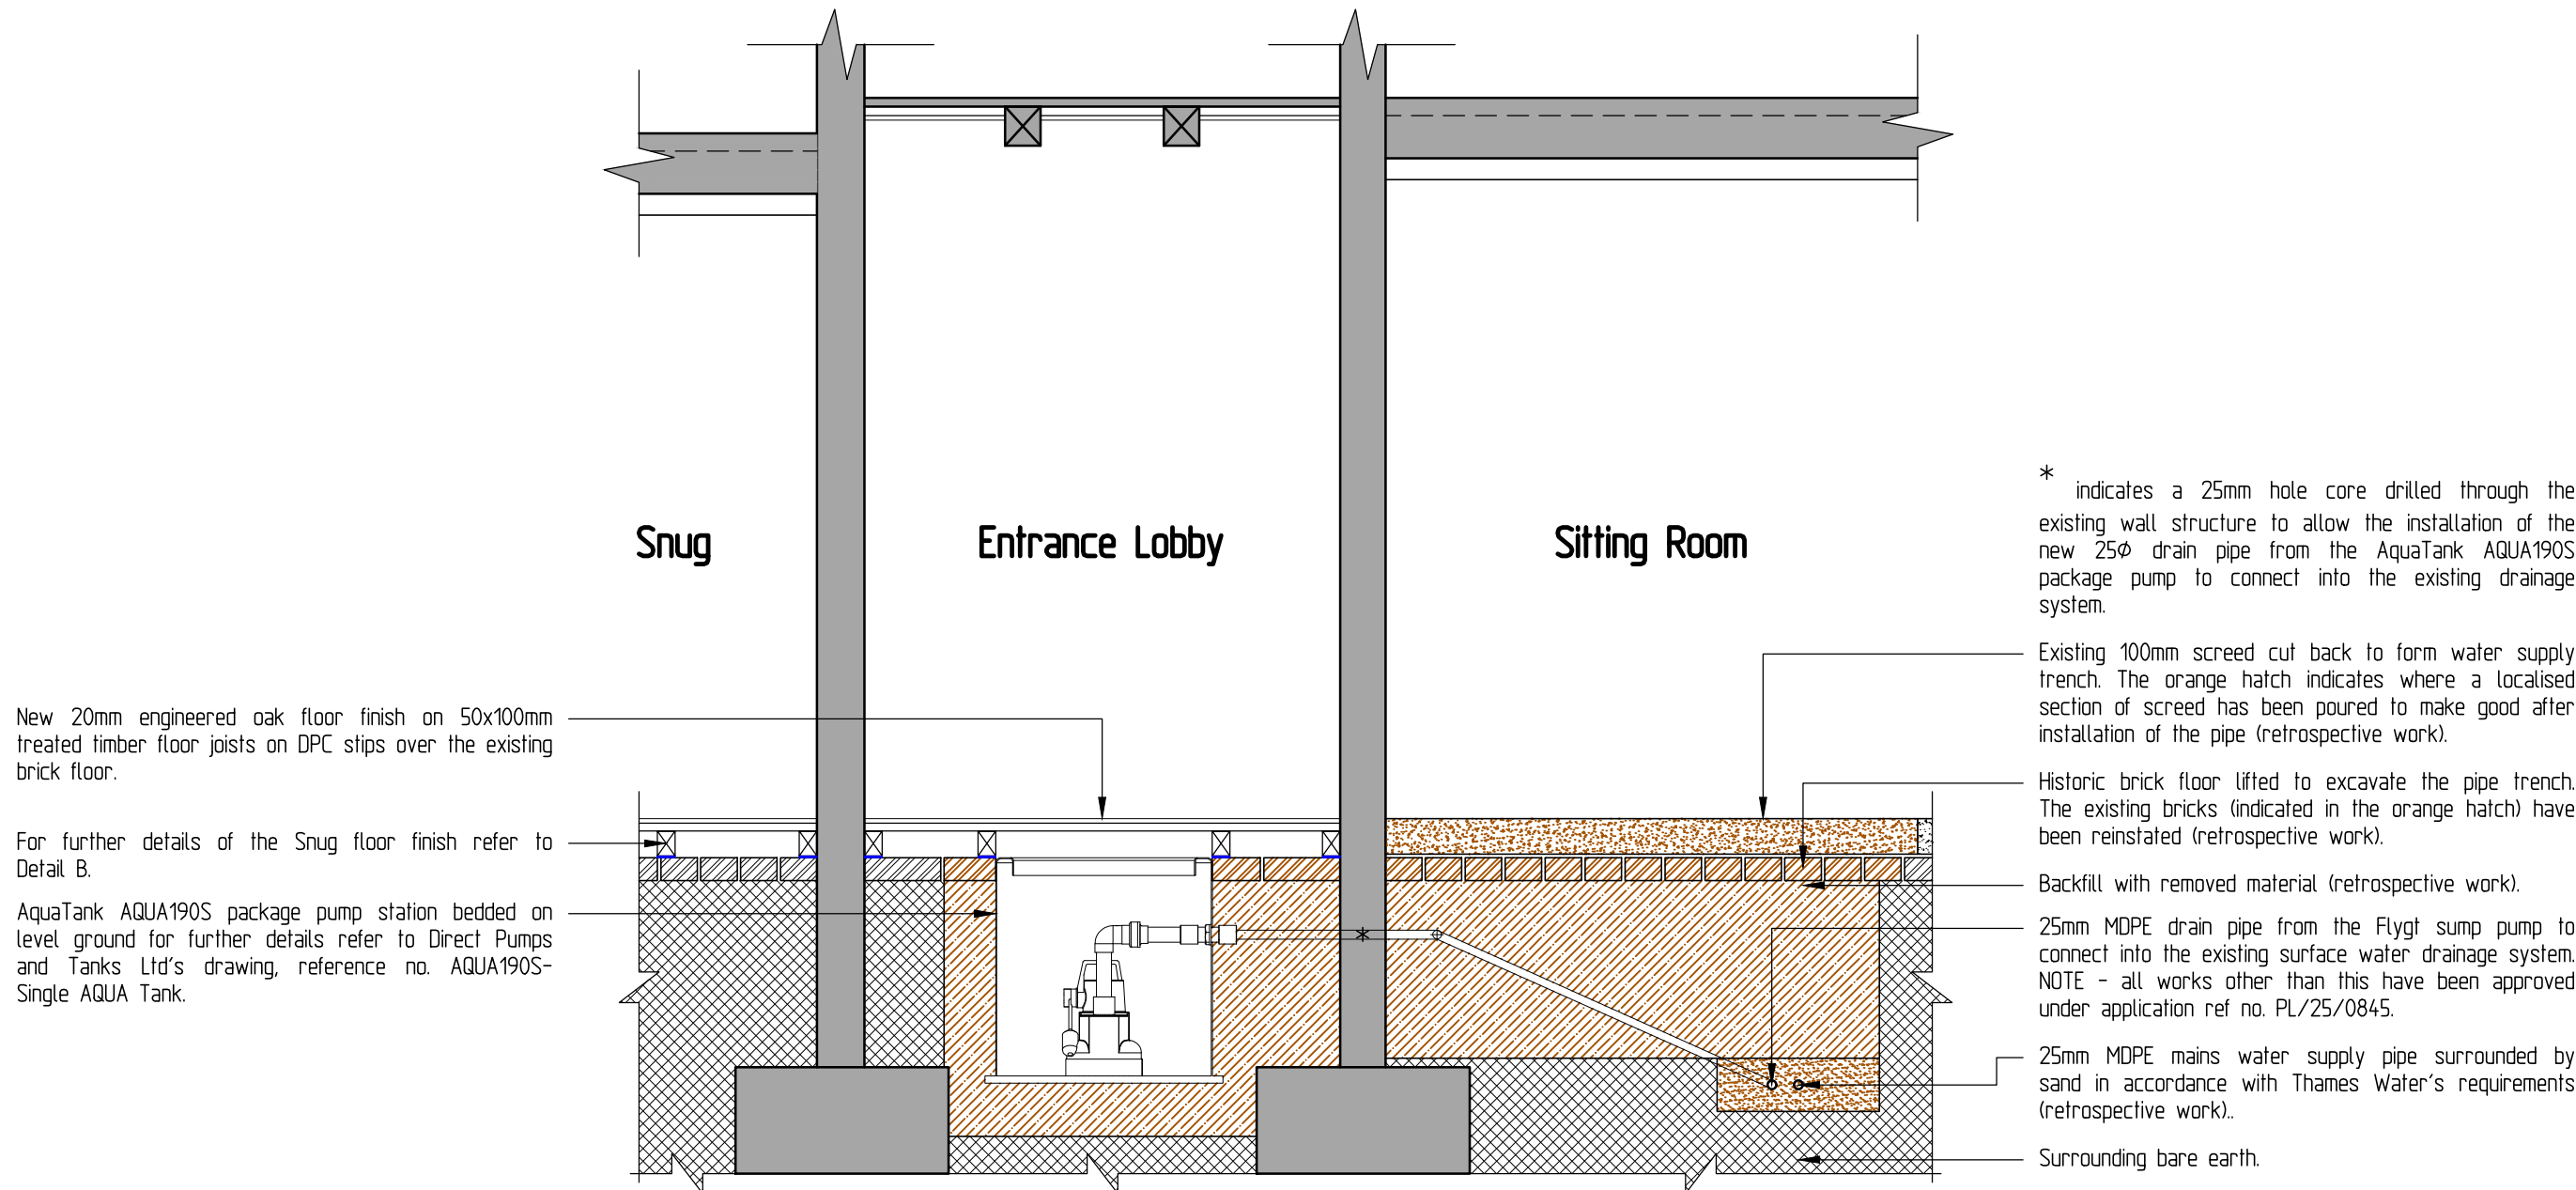

Detail C (Section through the Entrance Hall walls & floor) - 1:20



Image showing the locations of the Bathroom & Kitchen extract fan vent terminals - NTS

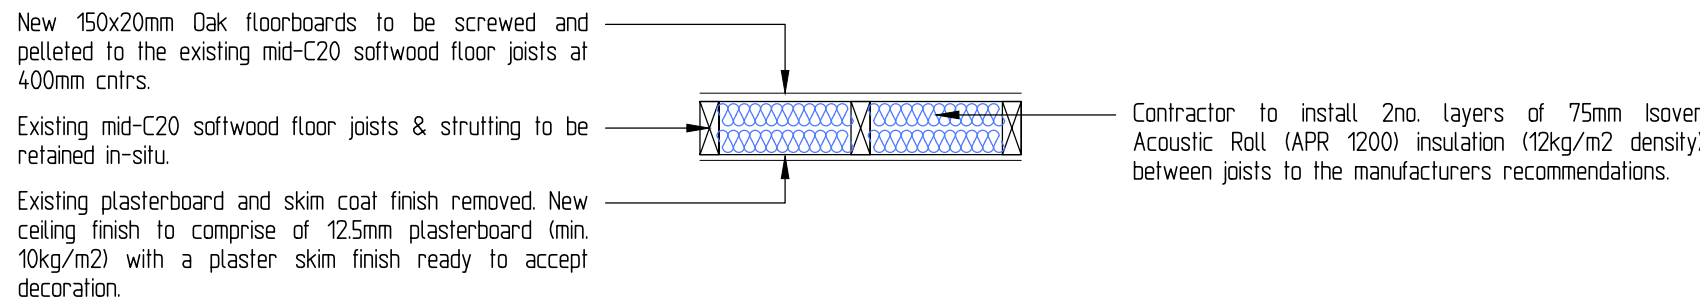

Detail D (Typical section through the Snug ceiling and Dressing Room floor) - 1:20