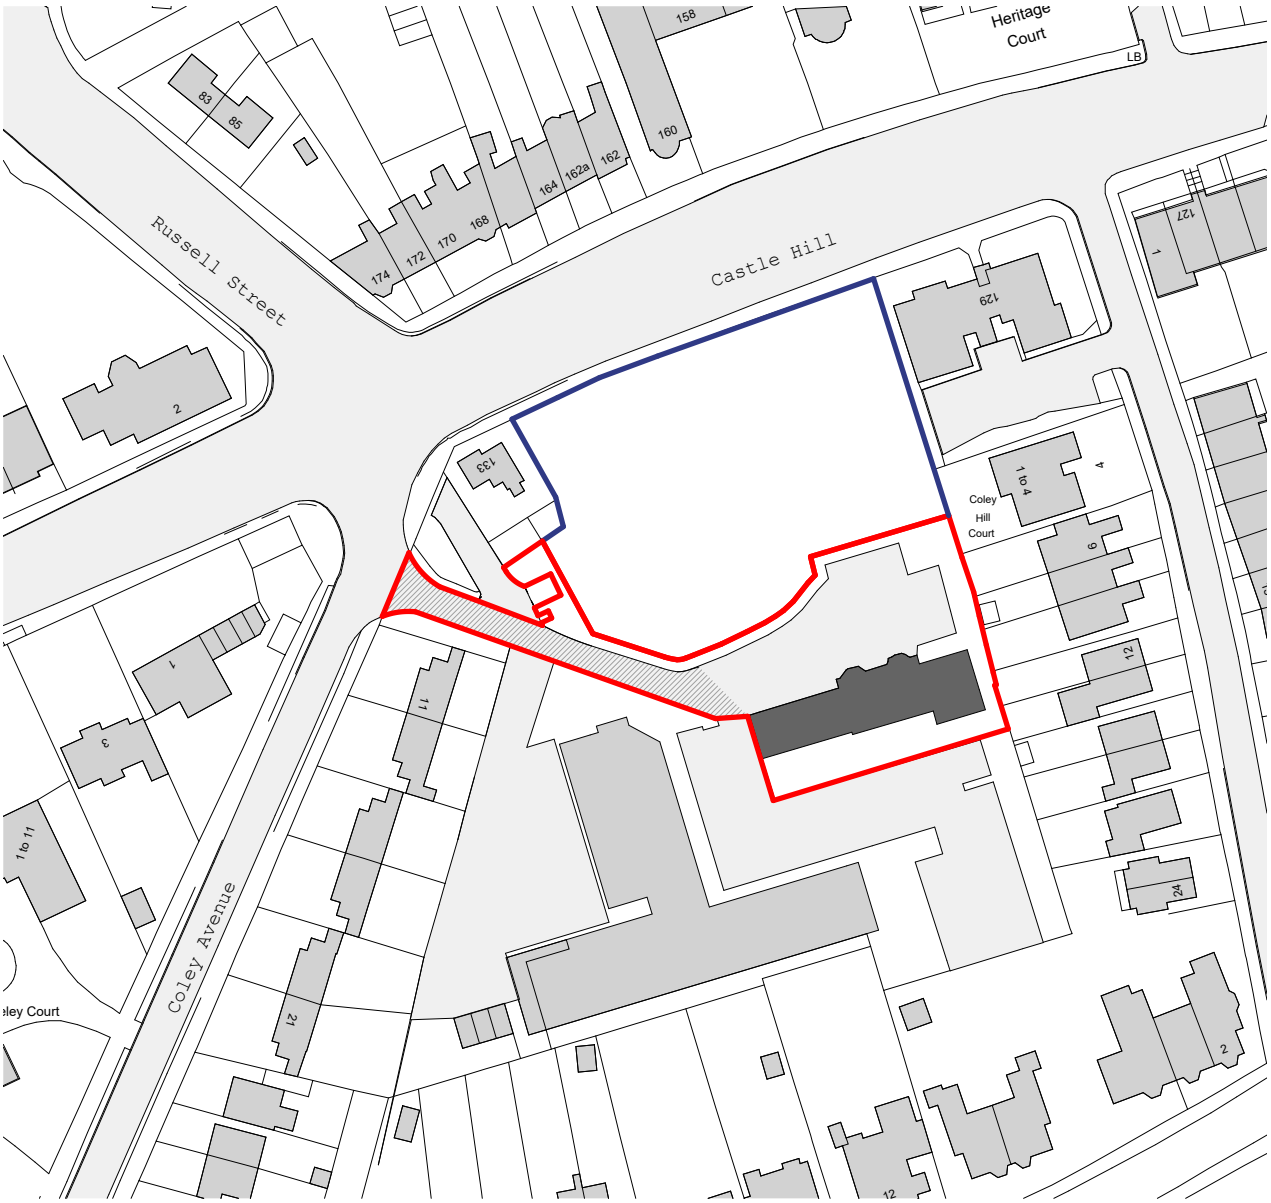

Ordnance Survey (c) Crown Copyright 2025. All rights reserved. Licence number 100022432

N

Scale: 1 : 1250 | 25m | 50m | 75m | 100m | 125m

Rev:	Date:	Description:
A	01/05/26	Bin Store Relocation

colony

Collaborating with:
Yeomanry House Limited

Job:	Drawing:	Revision:
375	02-00	A

Project:
Yeomanry House, 131 Castle Hill, Reading, RG1 7TA

Drawing:
Site Location Plan

Date:	Status For:
Dec 25	Planning

Drawn By:	Checked By:
VA	EM

RIBA Chartered Practice

Colony Architects Ltd.
The Wine Store, Brewery Court,Theale, Reading, RG7 5AJ
+44 (0)118 380 0328
hello@colonyarchitects.com
colonyarchitects.com