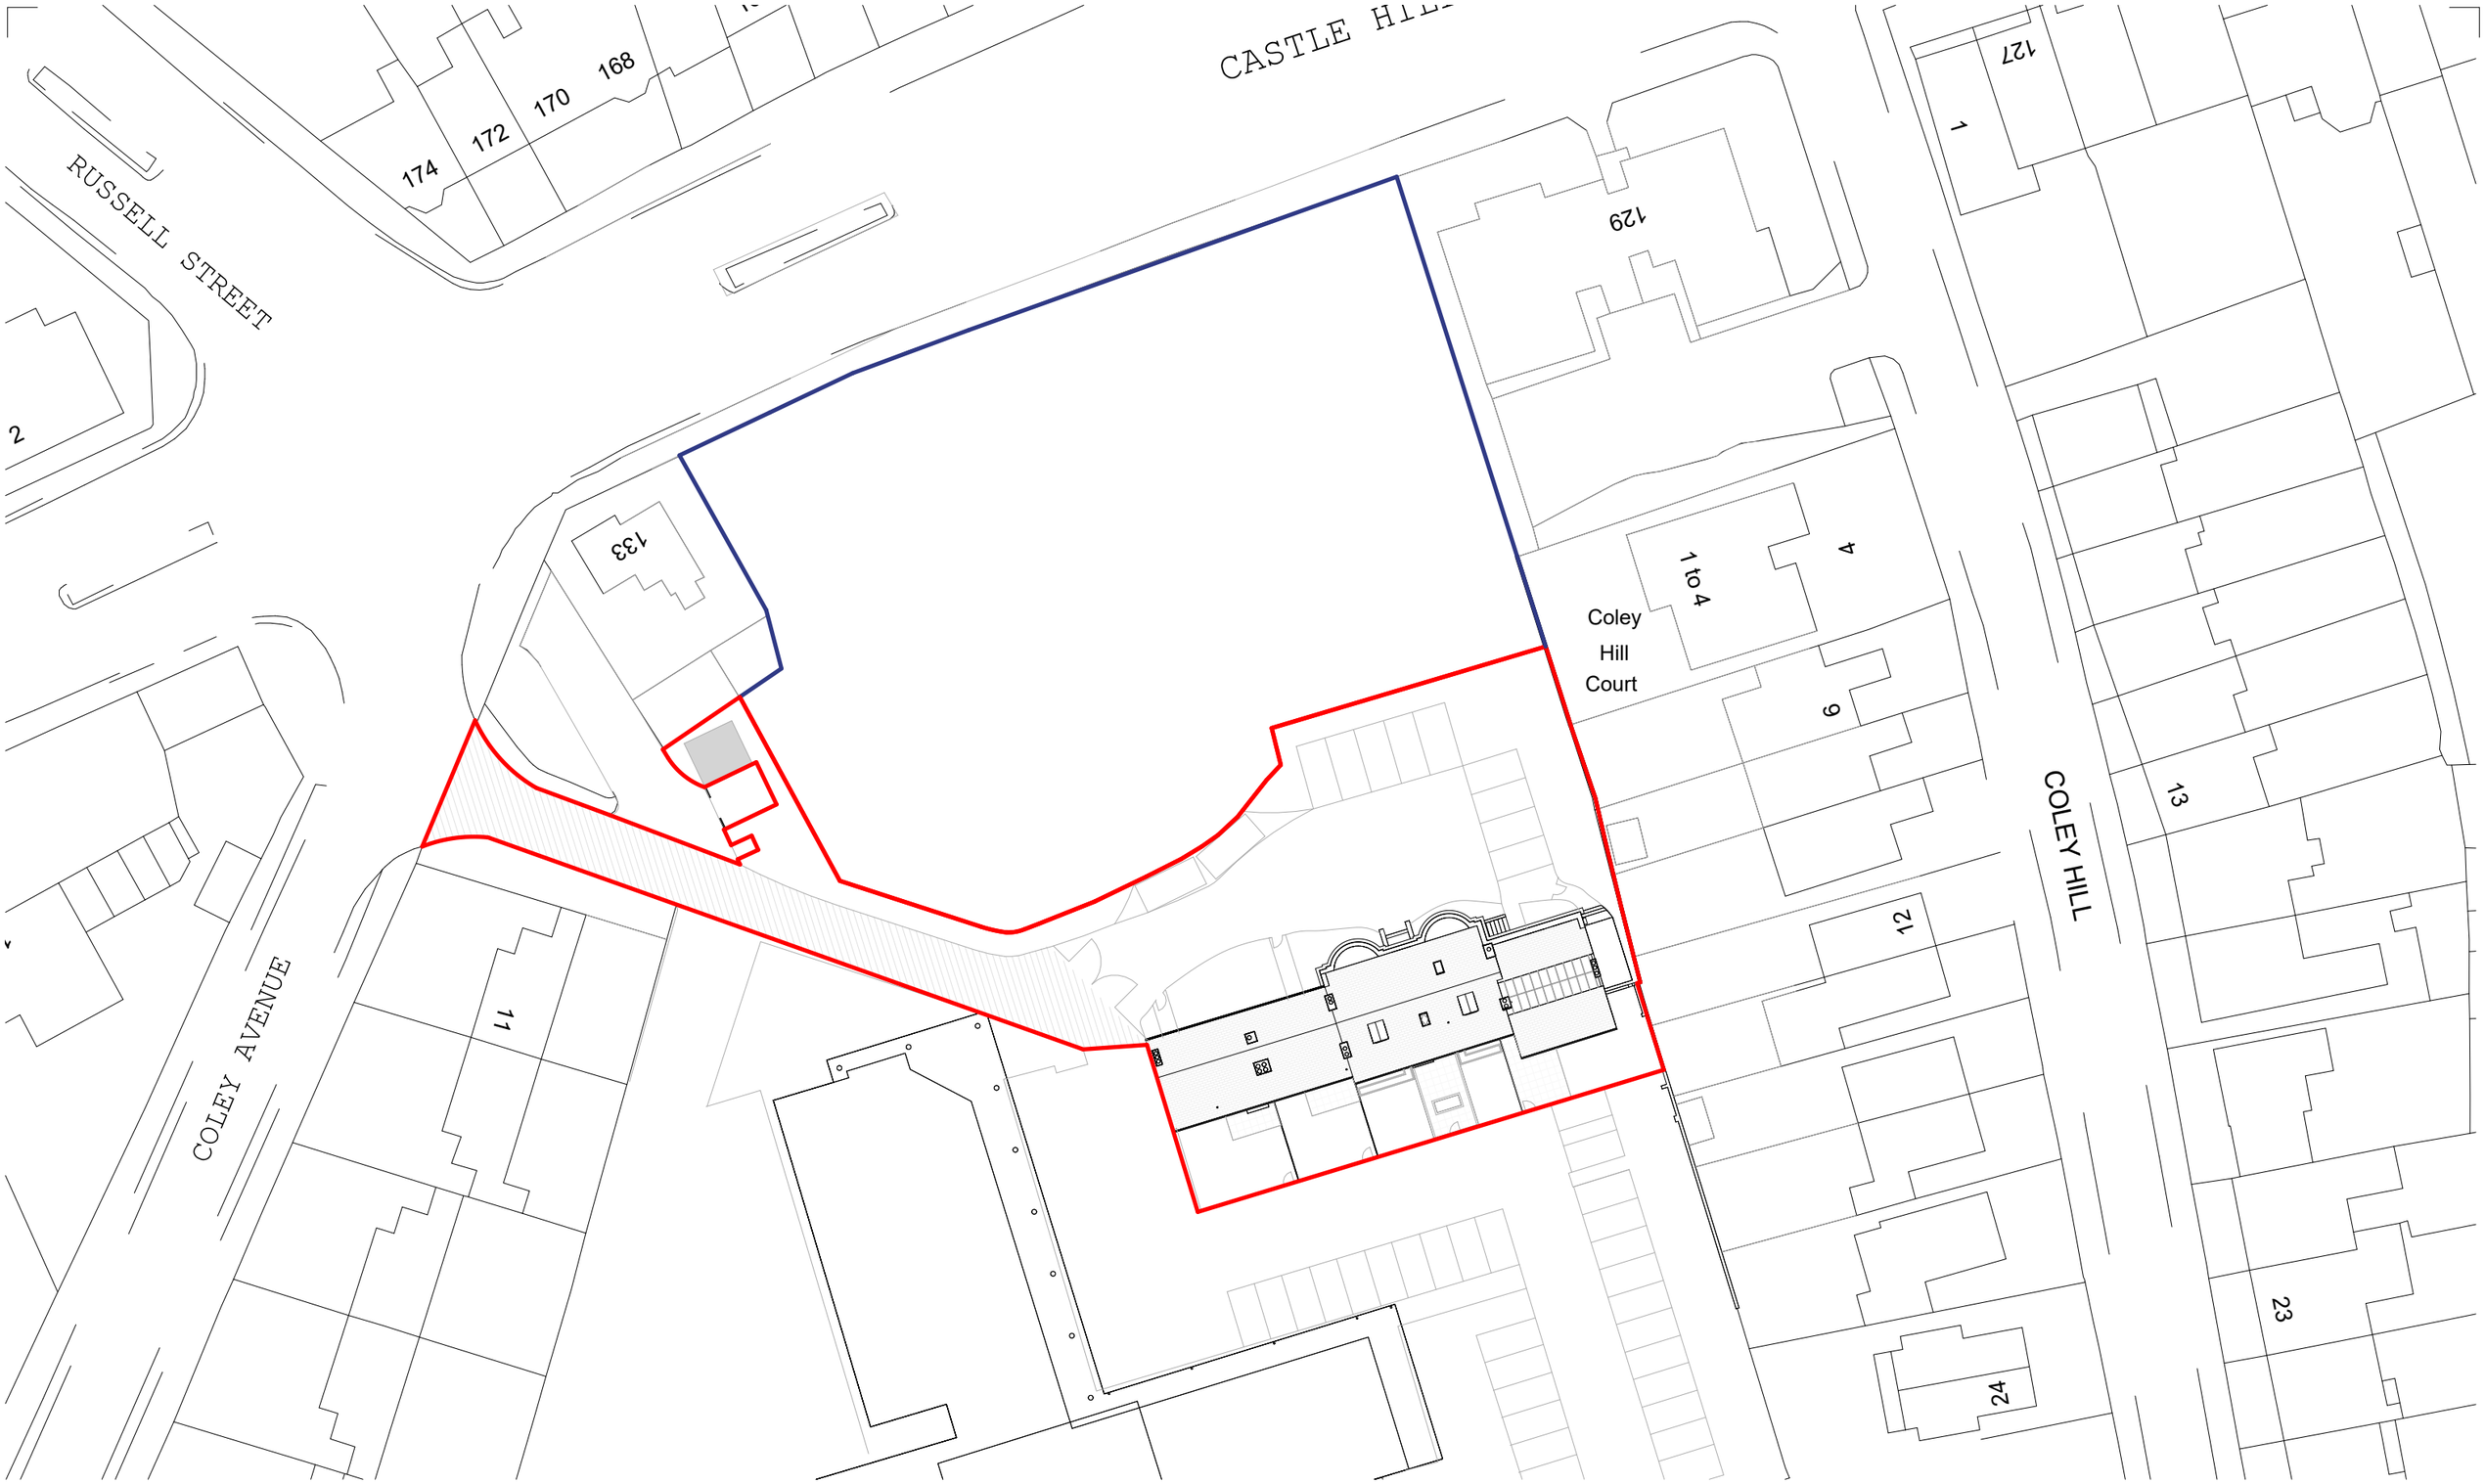


N

Grey hatch within red line boundary indicates Existing shared access owned by Reading Borough Council

Scale: 1 : 500 | 10m | 20m | 30m | 40m | 50m

| Rev: | Date: | Description: |
|---|---|---|
| A | 01/05/26 | bin store relocation |

colony

Collaborating with:
Yeomanry House Limited

Project:
Yeomanry House, 131 Castle Hill, Reading, RG1 7TA

Drawing:
Proposed Block Plan

| Job: | Drawing: | Revision: |
|---|---|---|
| 375 | 02-11 | A |

| Date: | Status For: |
|---|---|
| Dec 25 | Planning |

| Drawn By: | Checked By: |
|---|---|
| VA | EM |

RIBA Chartered Practice

Colony Architects Ltd.
The Wine Store, Brewery Court, Theale, Reading, RG7 5AJ
+44 (0)118 380 0328
hello@colonyarchitects.com
colonyarchitects.com