
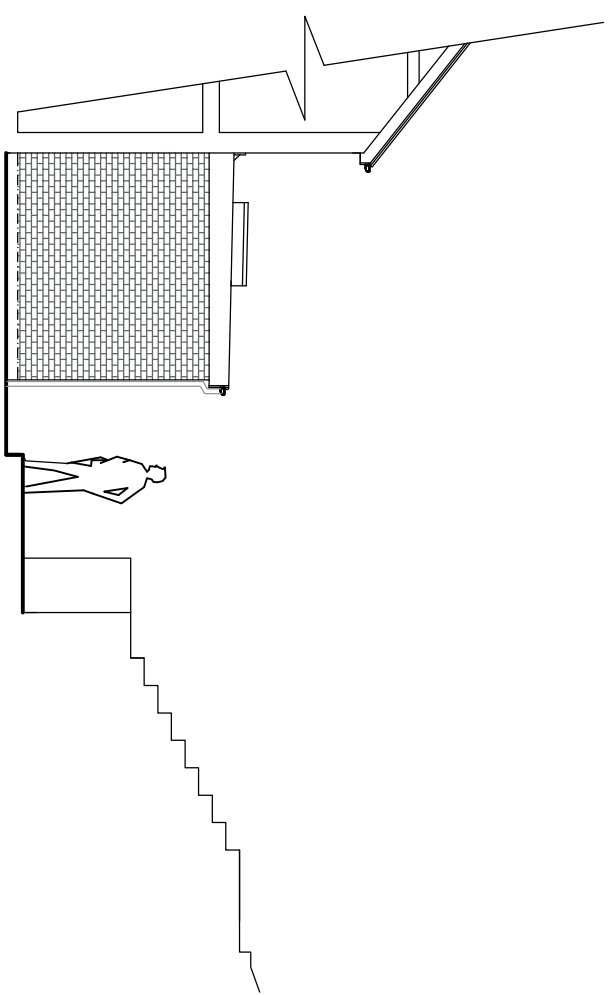
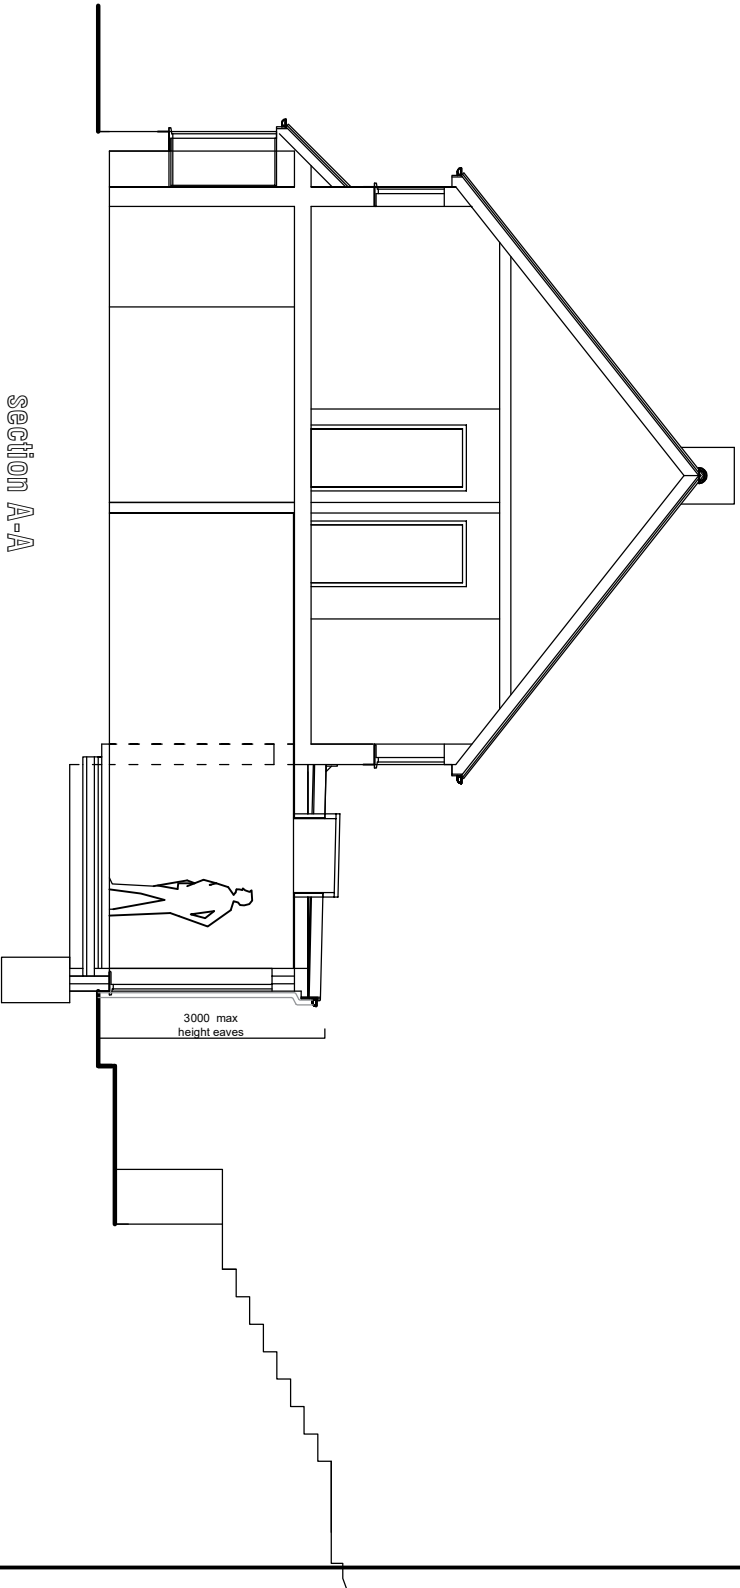
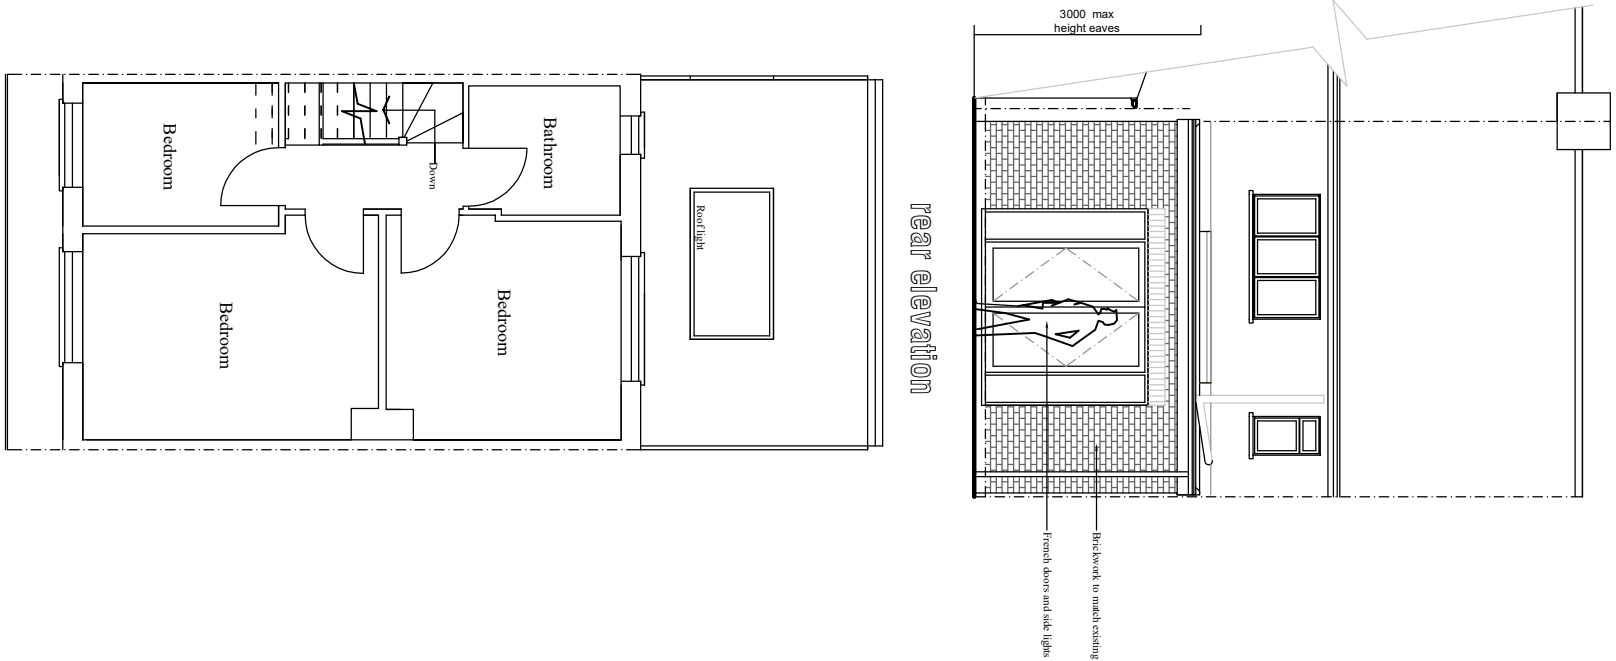


DO NOT SCALE - FIGURED DIMENSIONS ARE TO BE TAKEN IN PREFERENCE TO SCALED DIMENSIONS. NO WORK IS TO BE PUT IN HAND UNTIL SITE DIMENSIONS HAVE BEEN CHECKED AND ANY DISCREPANCIES REPORTED TO US.

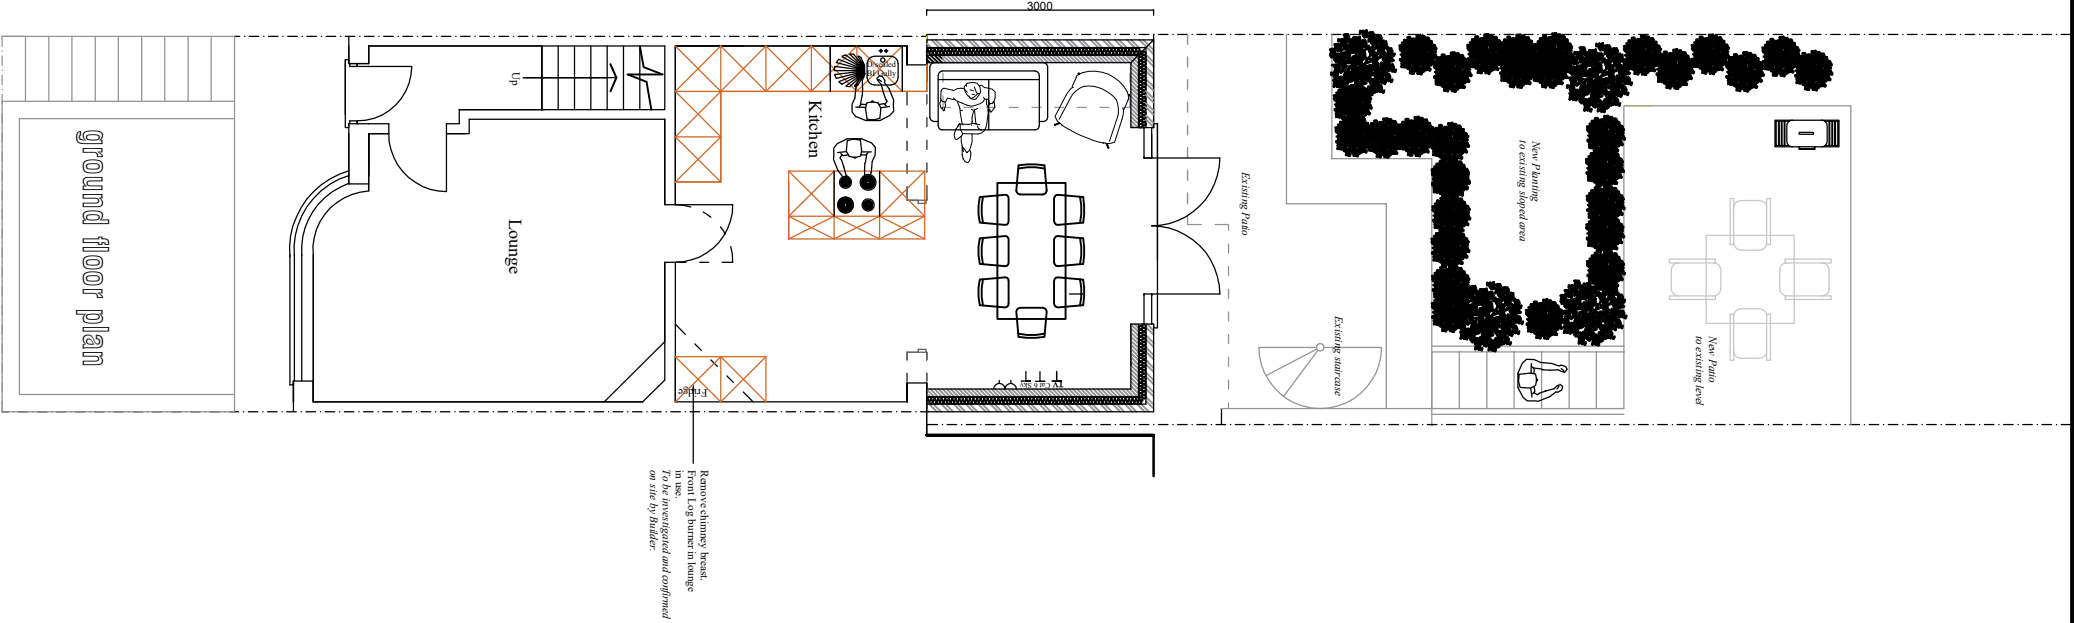

project 146 Thimere Avenue, Reading RG30	
title PROPOSED SINGLE STOREY REAR EXTENSION	
date December 2025	scale 1:100 @ A3 & 1:50 @ A1

STEVEN GRAY DESIGNS LTD
ARCHITECTURAL & SURVEYING SERVICES

36 Lakeside Crescent, Bannockburn, BCU
Tel: 020 3371 0625 Email: steve@gray-designs.co.uk
Web: www.gray-designs.co.uk

drawing number
3207/ 2A

©COPYRIGHT