




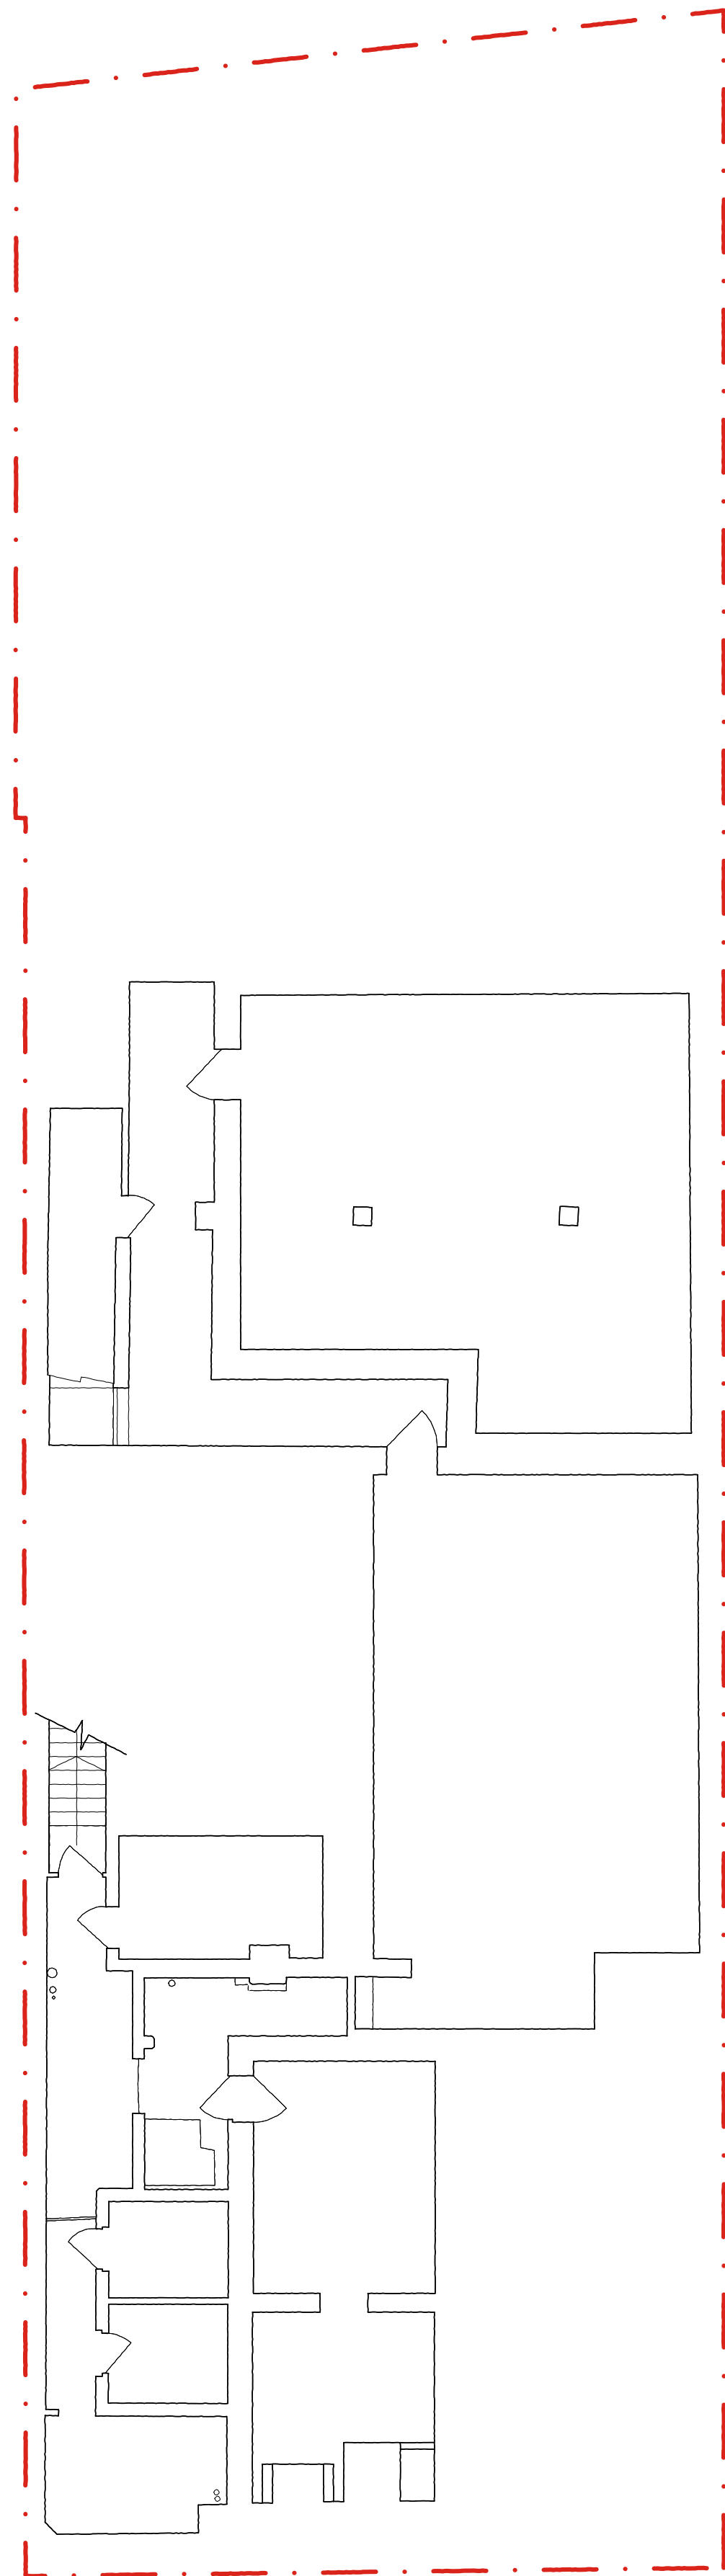

BASEMENT PLAN AS EXISTING

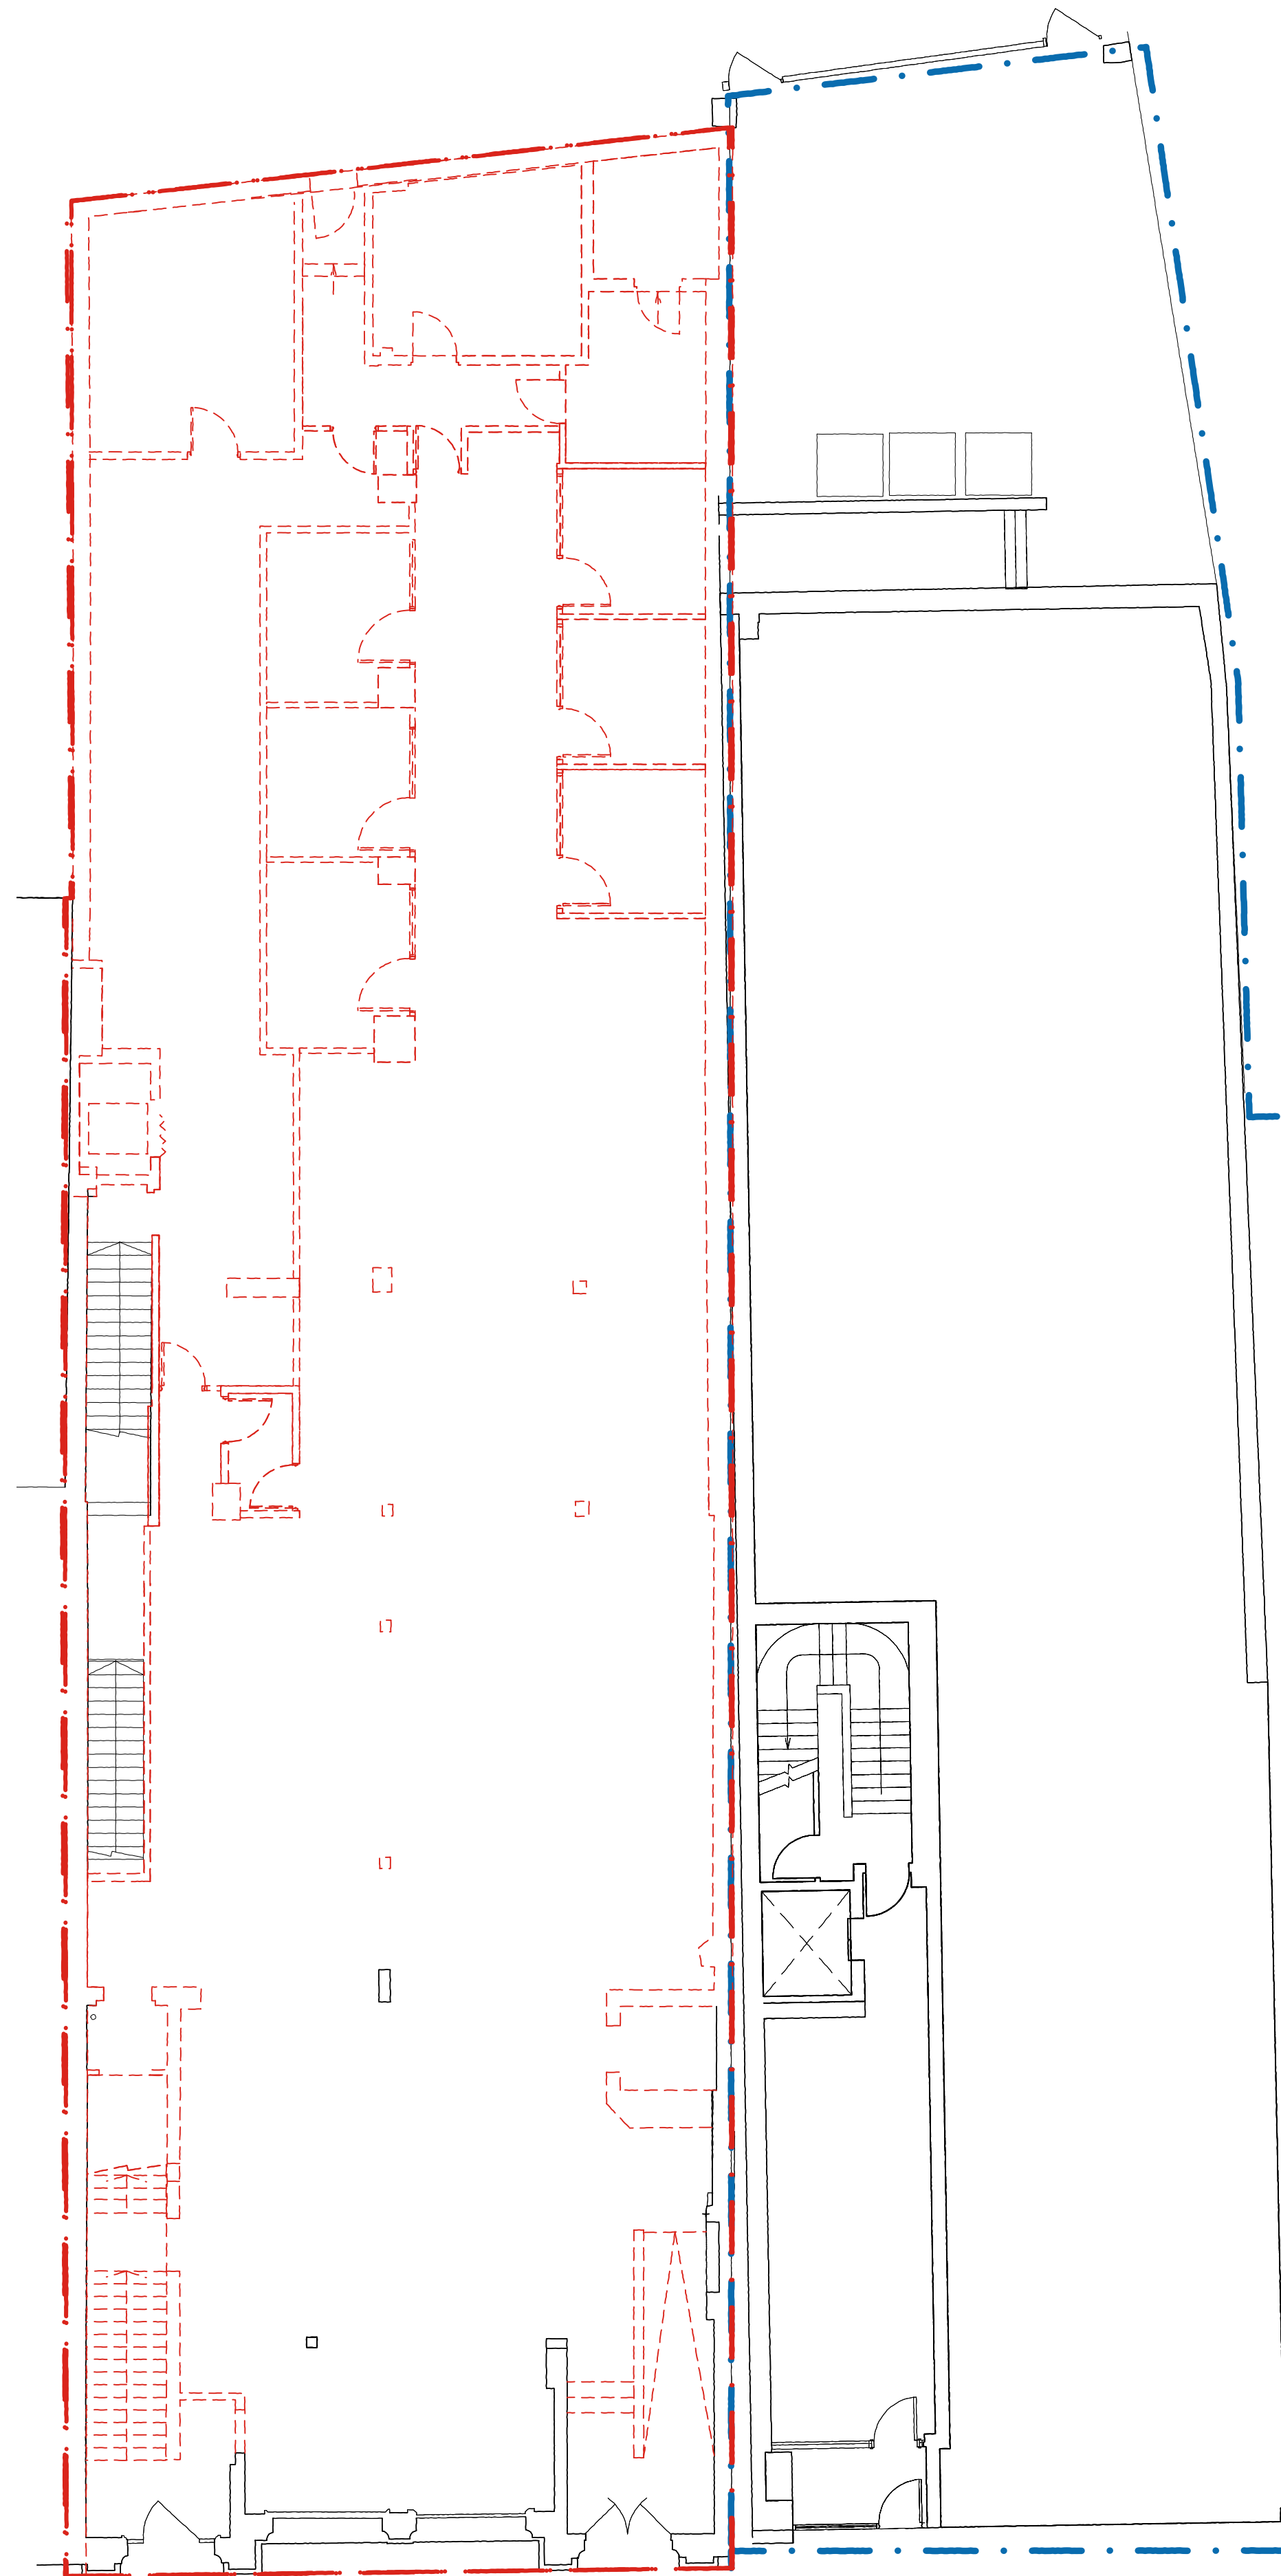

GROUND FLOOR DEMOLITION PLAN

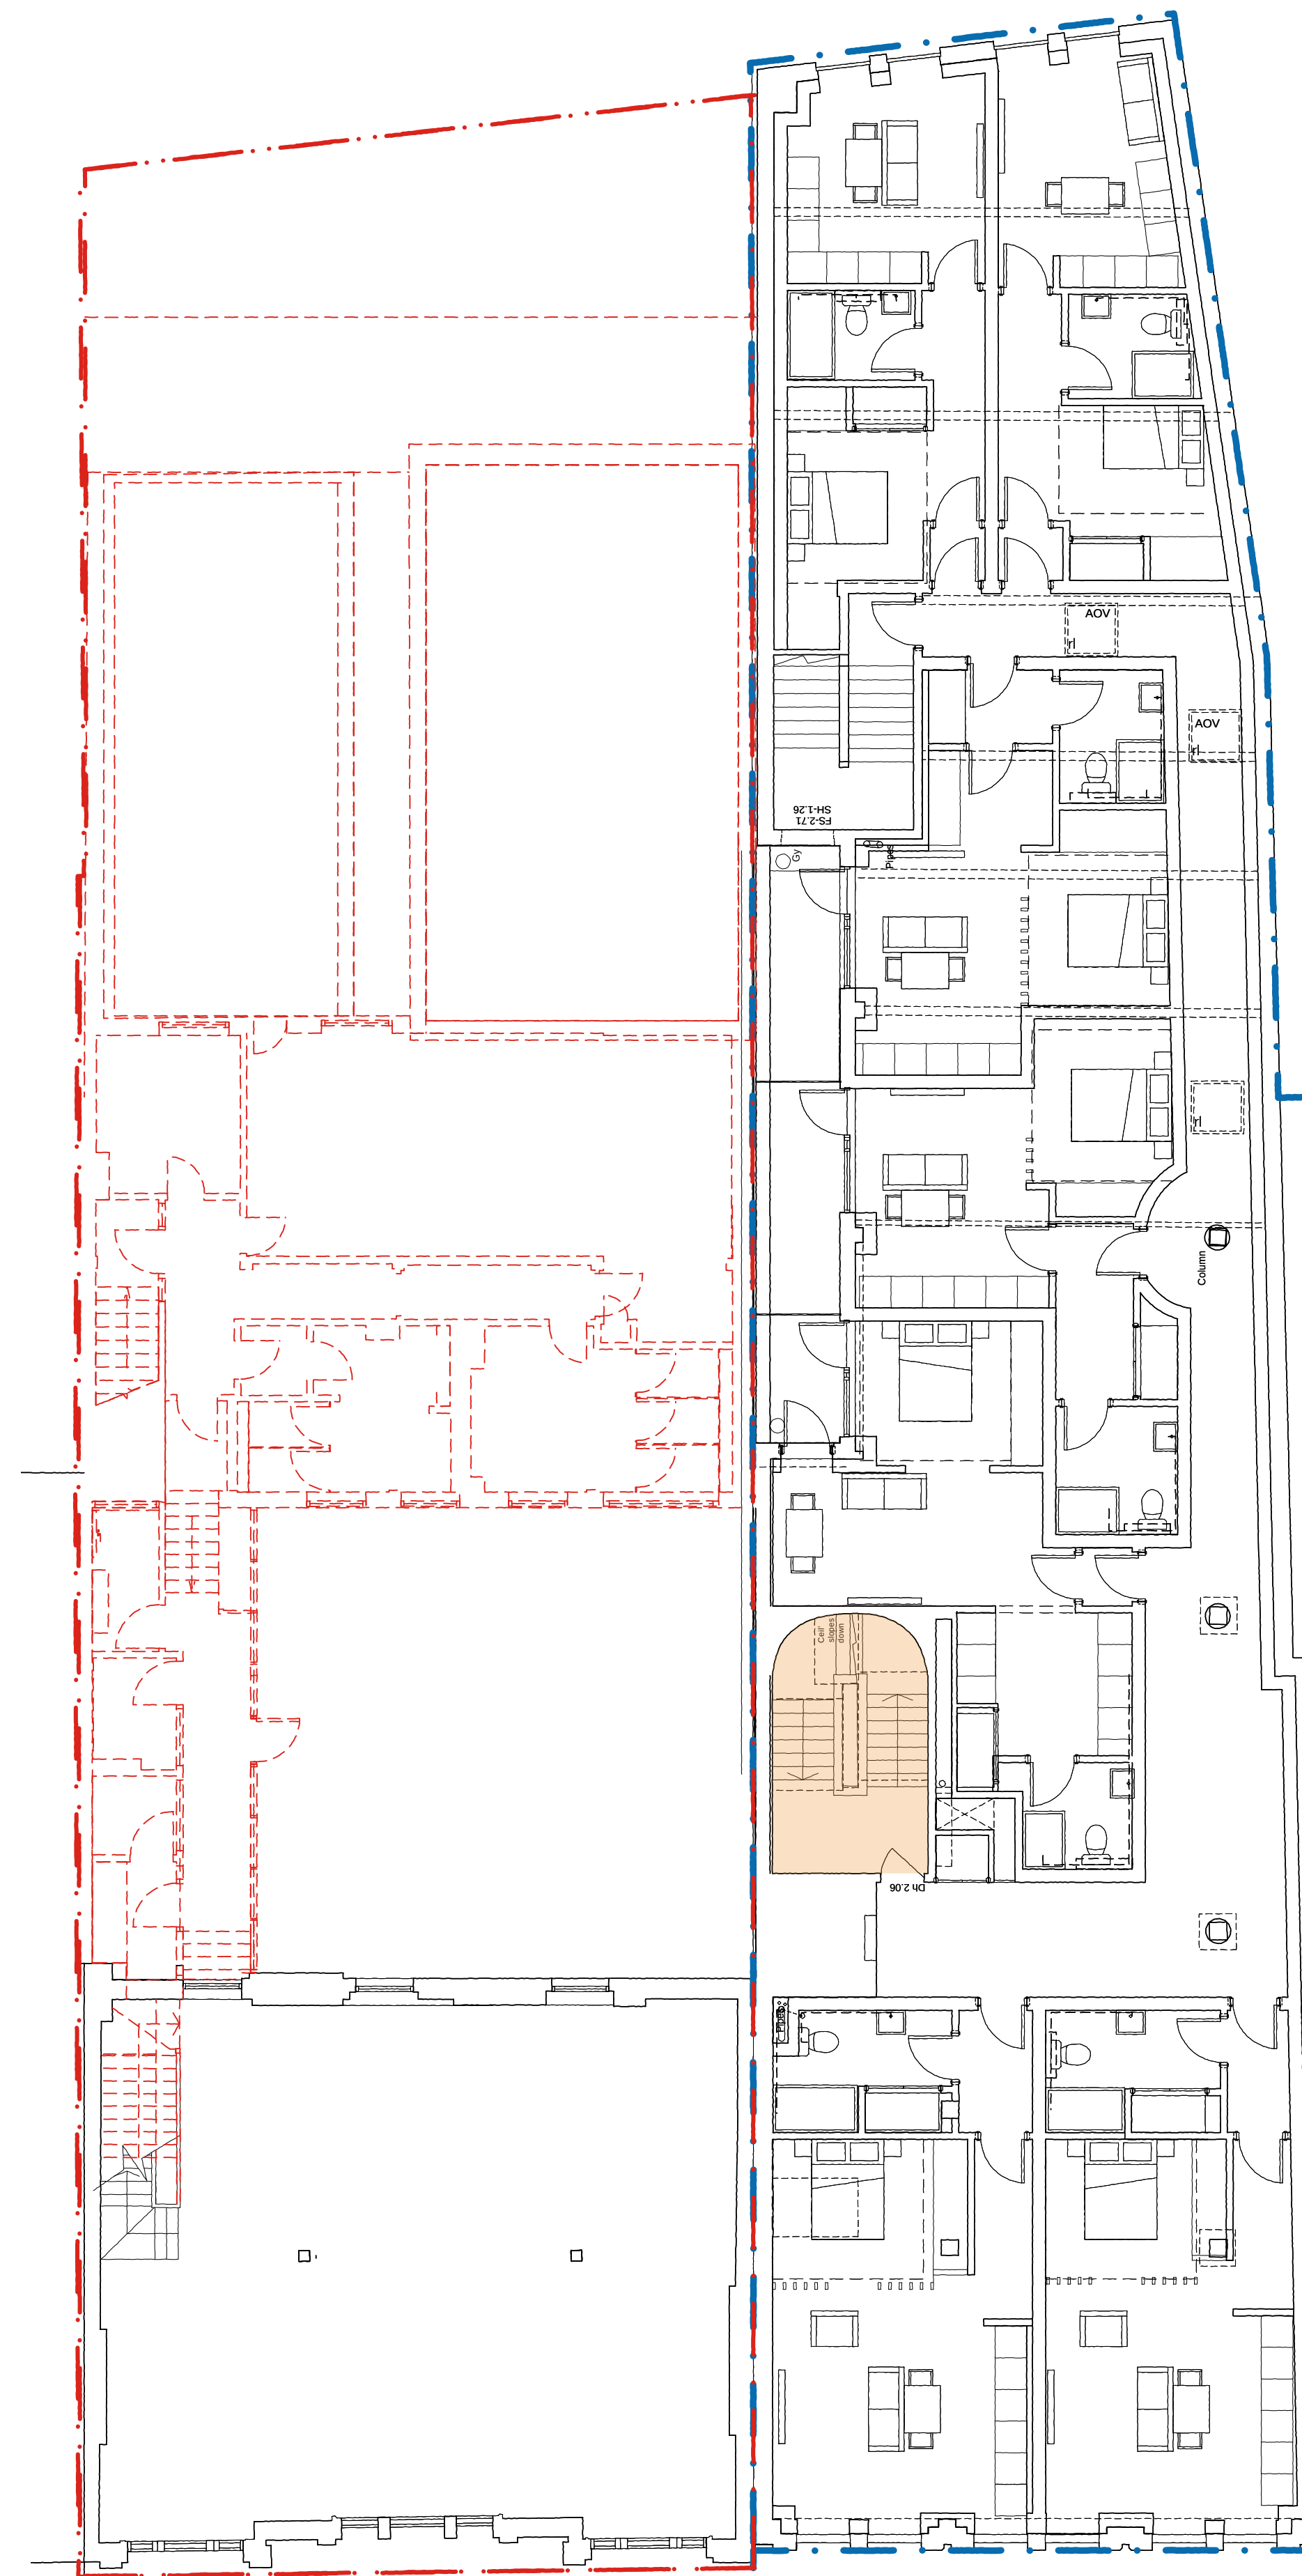

FIRST FLOOR DEMOLITION PLAN



KEY PLAN

REVISIONS
A REVISED PLANS

APRIL 23

SITE 13 - 16 MARKET PLACE READING
DRAWING PROPOSED DEMOLITION PLANS
NUMBER 21/16/25A DATE AUG 21
SCALE 1:100 PAPER A1

DANKS BADNELL
CHARTERED ARCHITECTS
Kings Stables 3-4 Osborne Mews Windsor Berkshire SL4 1BE
www.danksbadnell.co.uk • enquiry@danksbadnell.co.uk • 01753 859880