

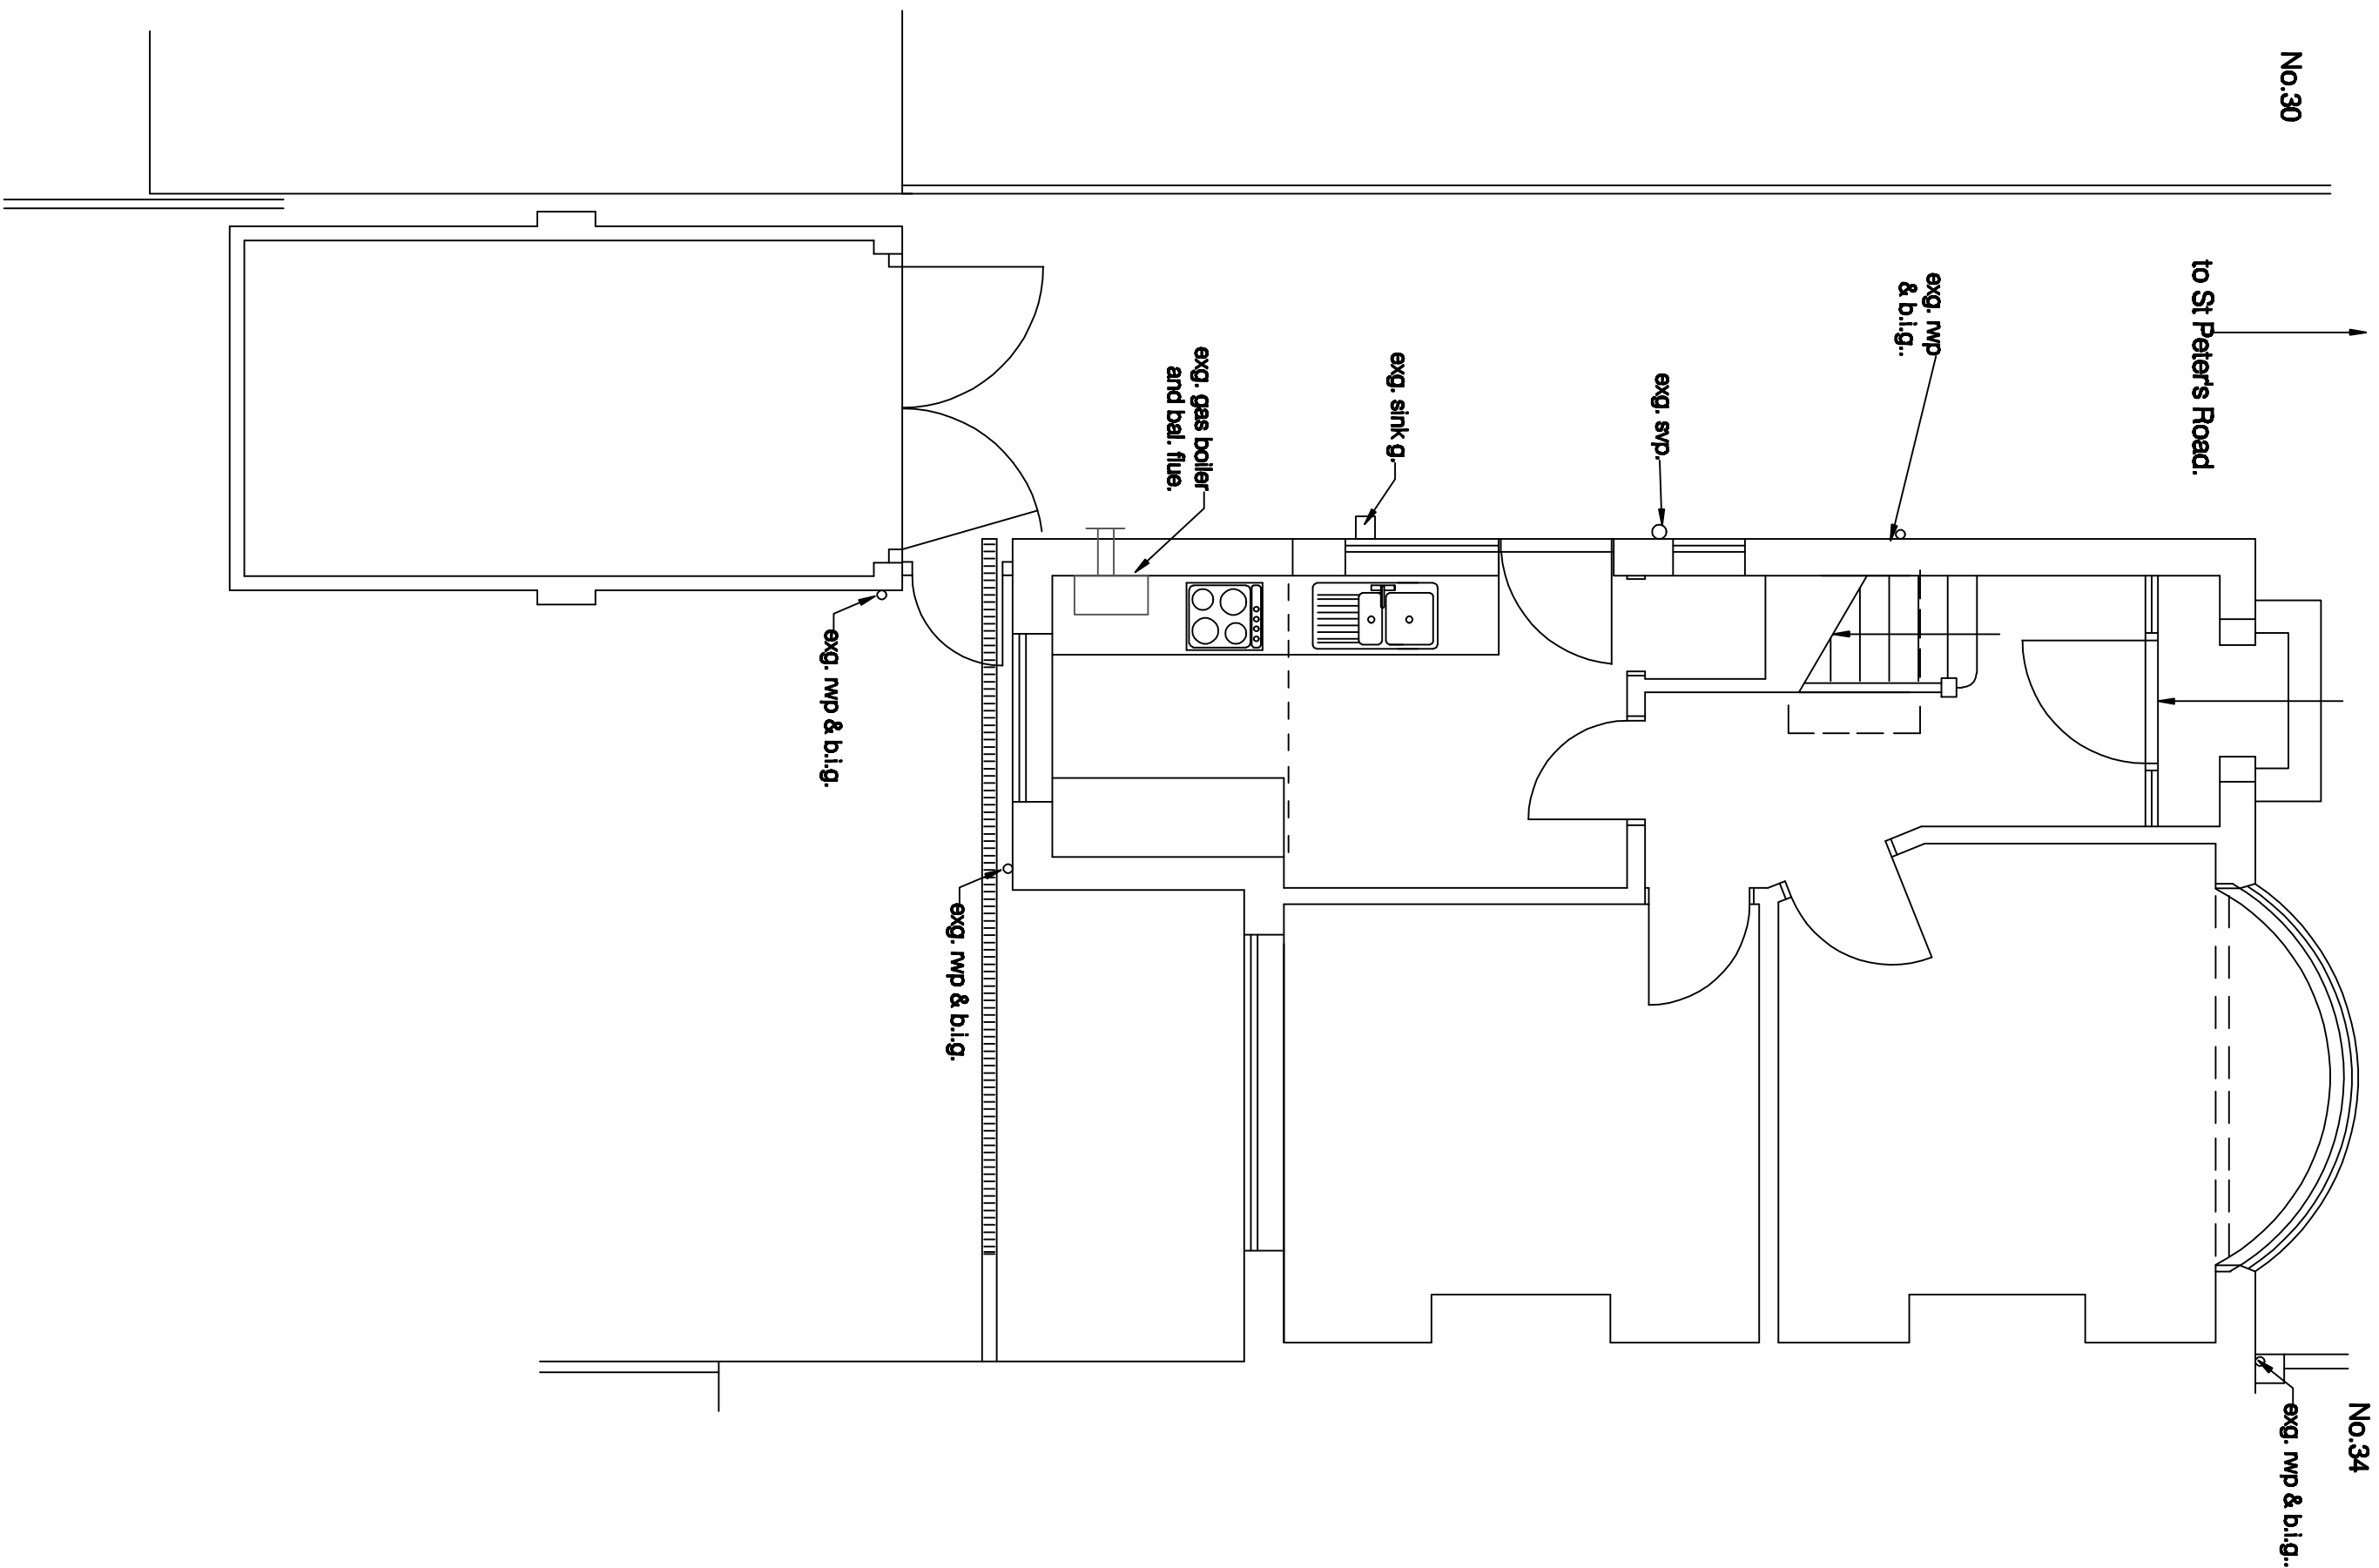



GROUND FLOOR

 


FIRST FLOOR

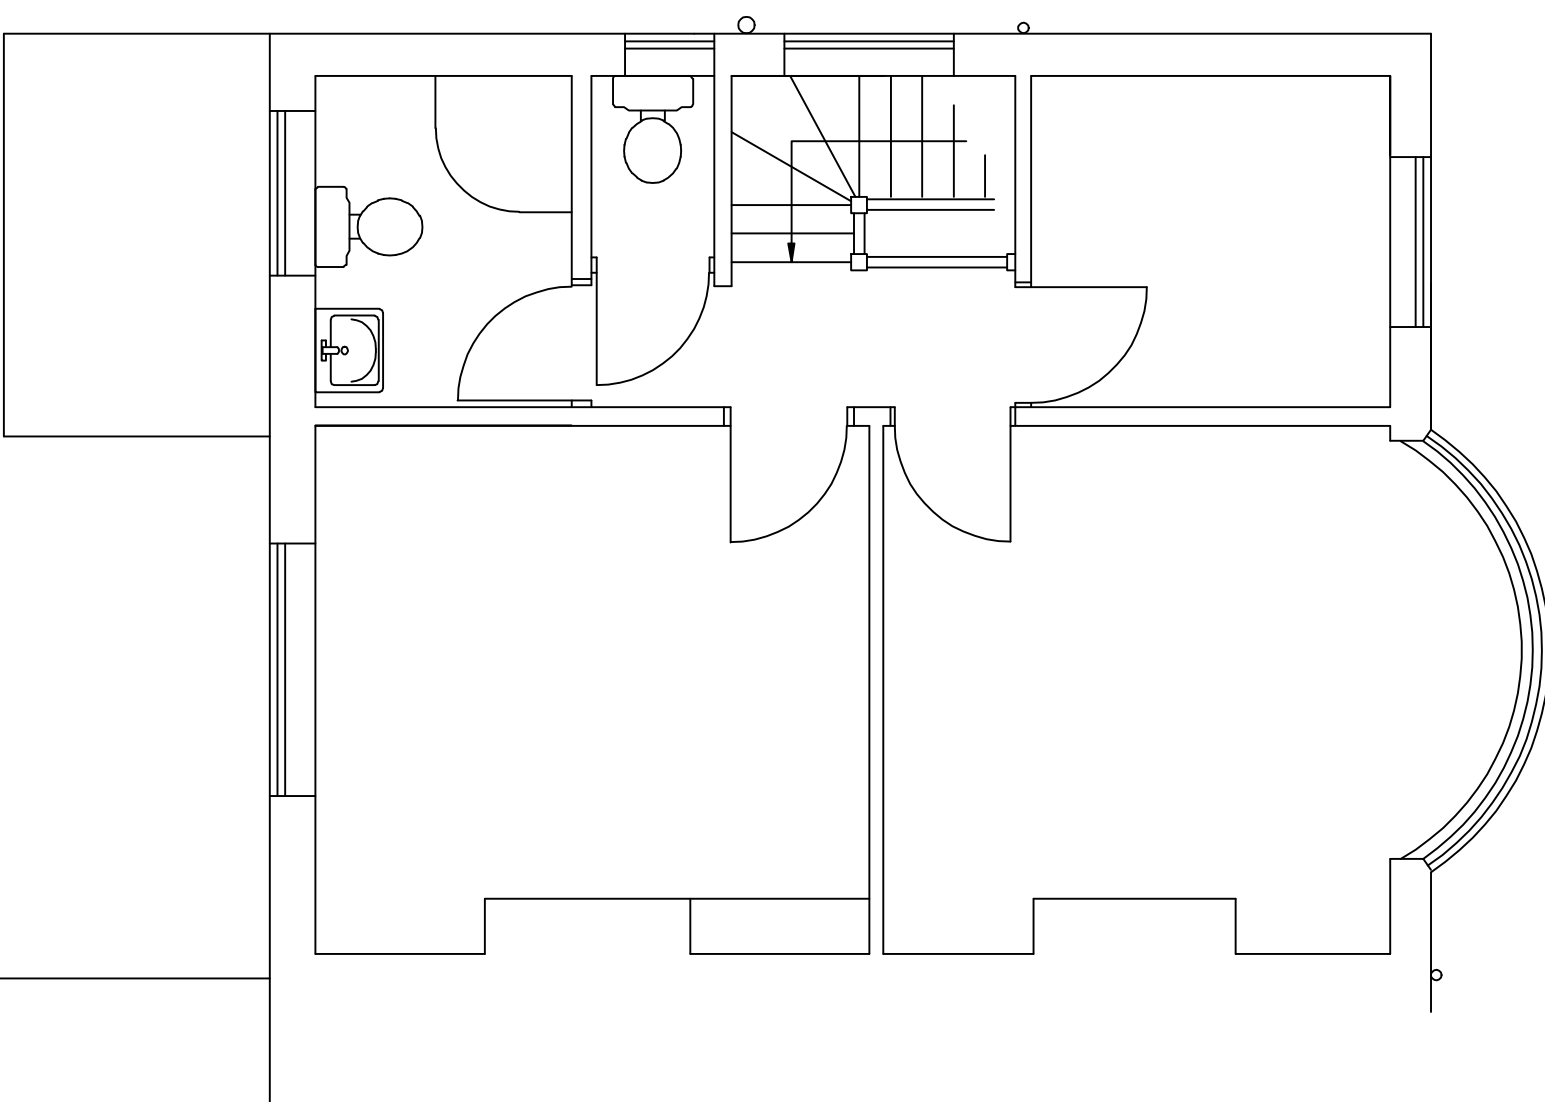


FRONT

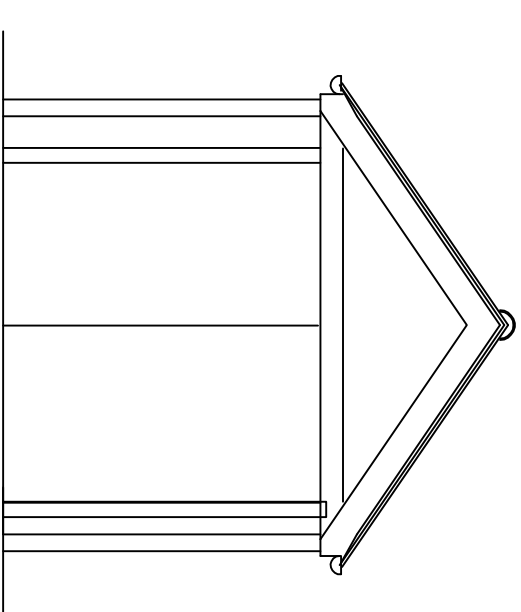


GARAGE

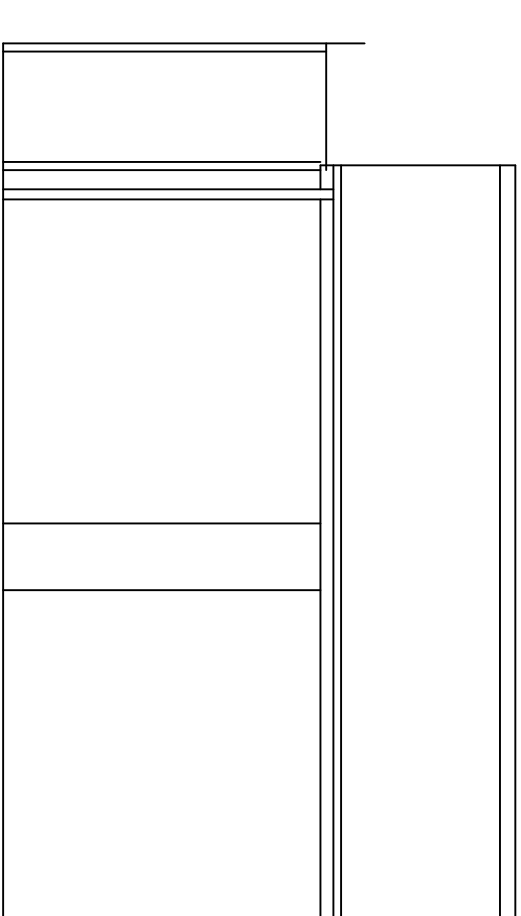


NORTH WEST

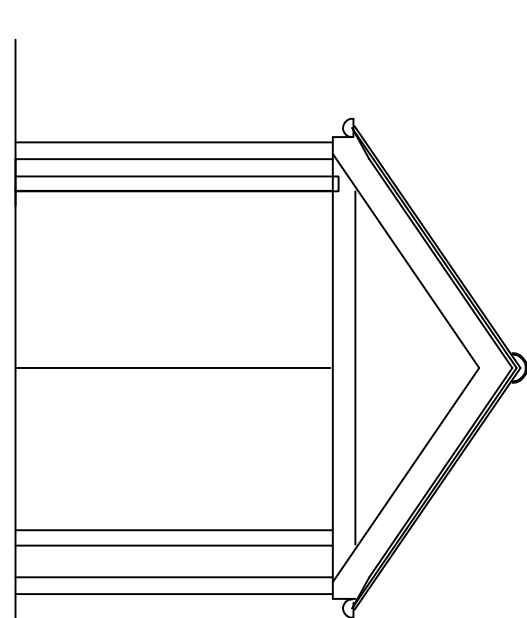


SOUTH EAST

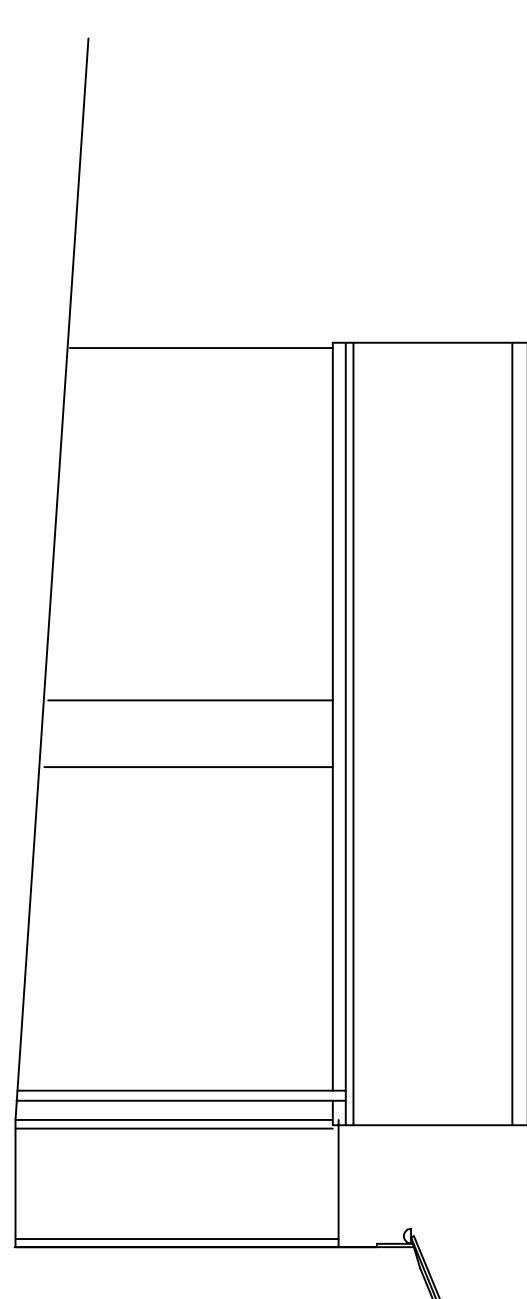


SIDE

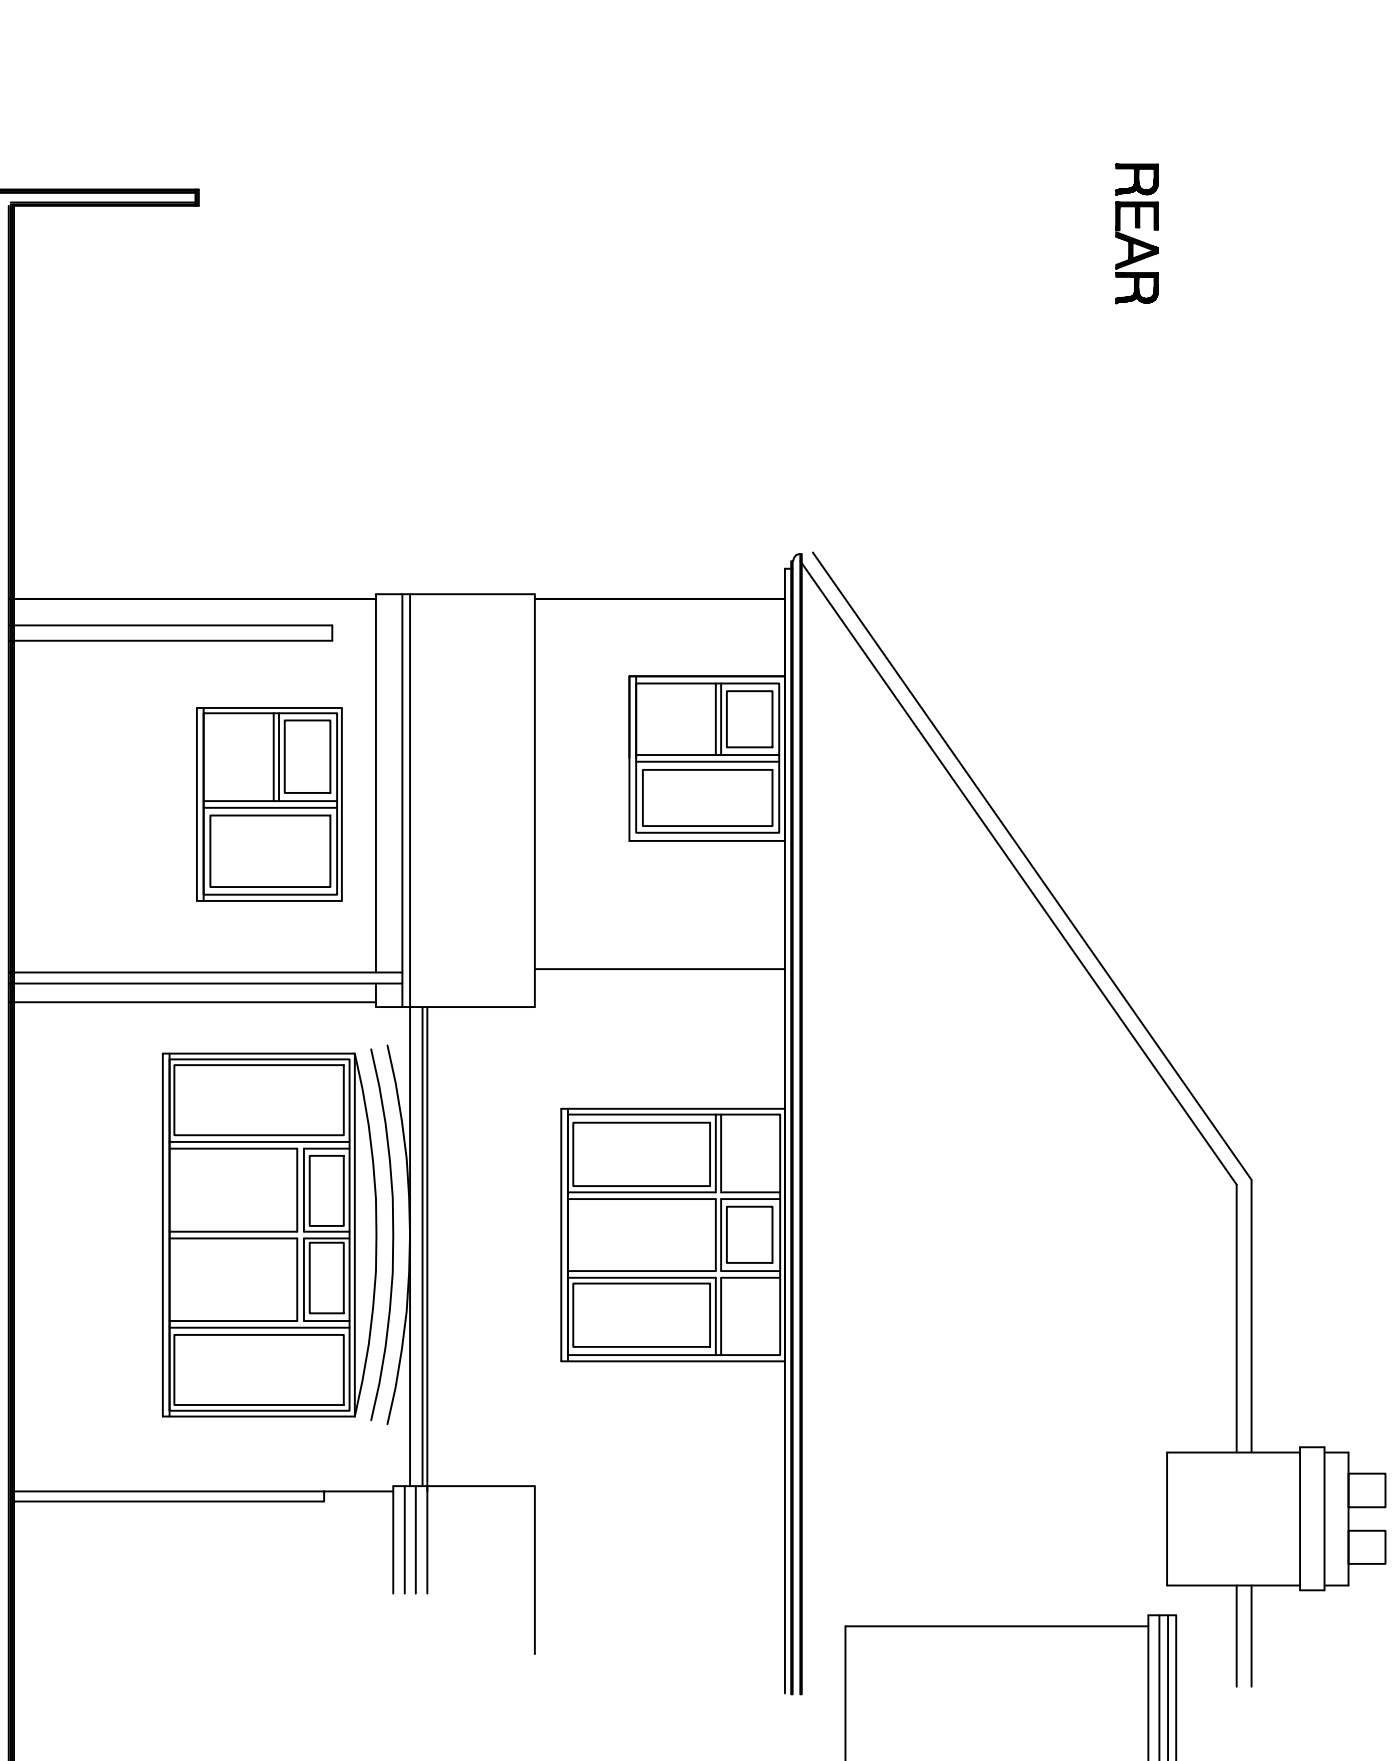

SIDE

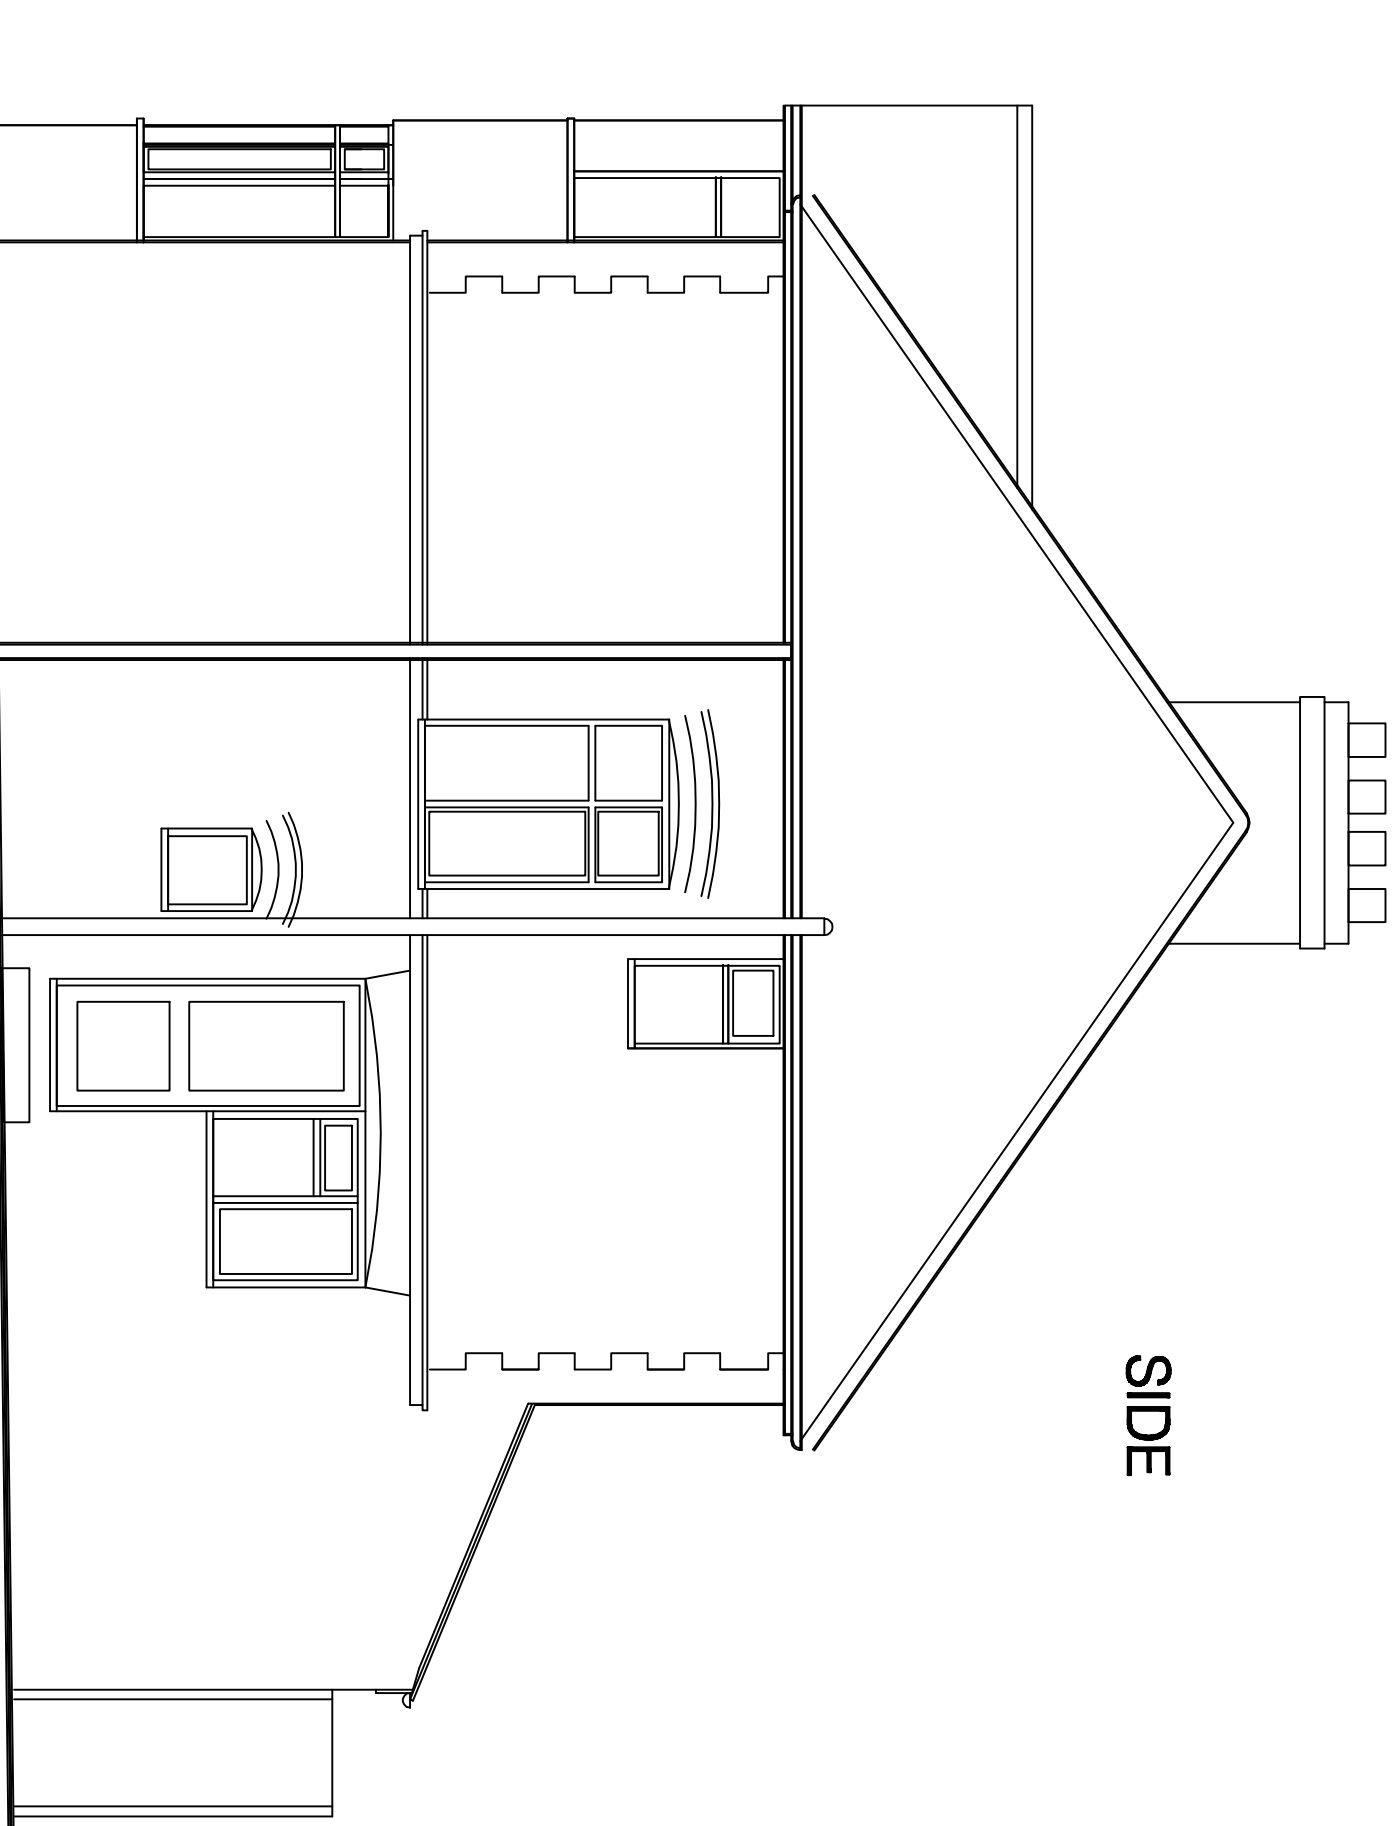

FRONT

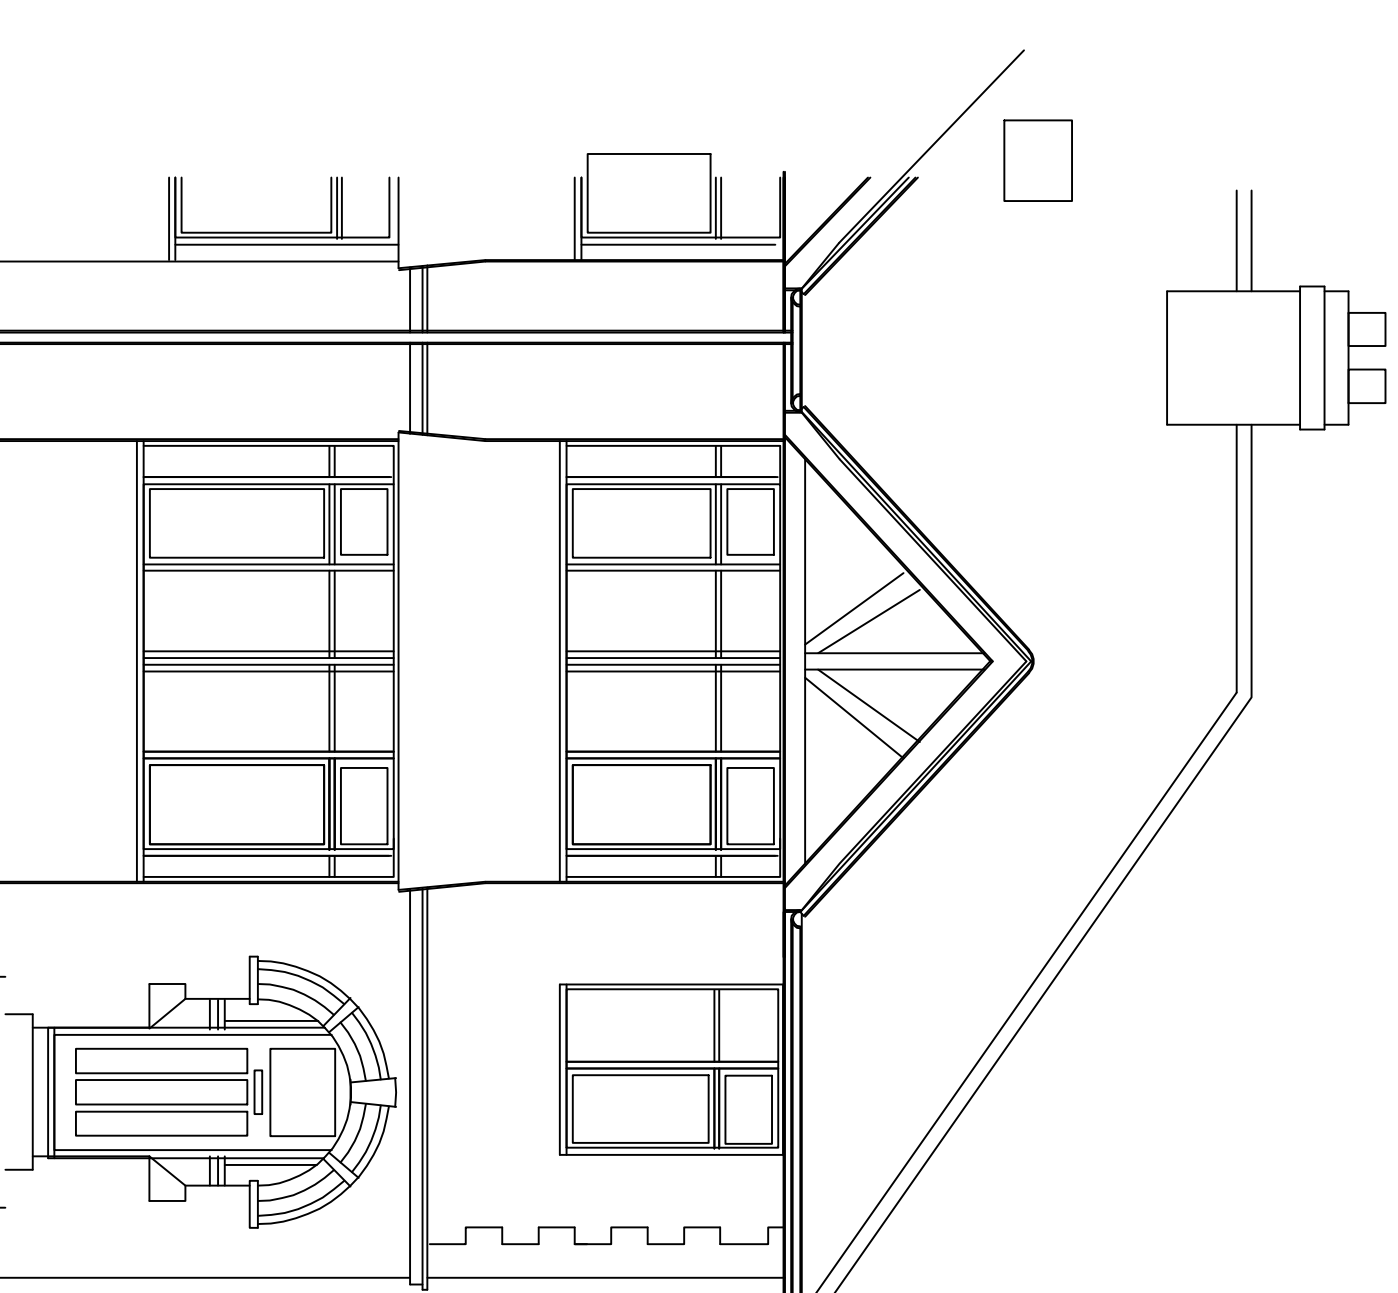

project

project
for

32 St Peter's Road
Reading, Berkshire
Mr S Tufall

title

Mr S Tufail
Plans as Existing

Drawing no:

1397 / 1

M D Howlett
architectural consultant

**11 Prospect Street, Caversham, Reading
Berkshire RG4 8JB, Tel/Fax: (0118) 947 7117
Email: pmaarc@globalnet.co.uk**

Date: September 2024

0 1 2 metres
SCALE: 1:50@A1 and 1:100@A3