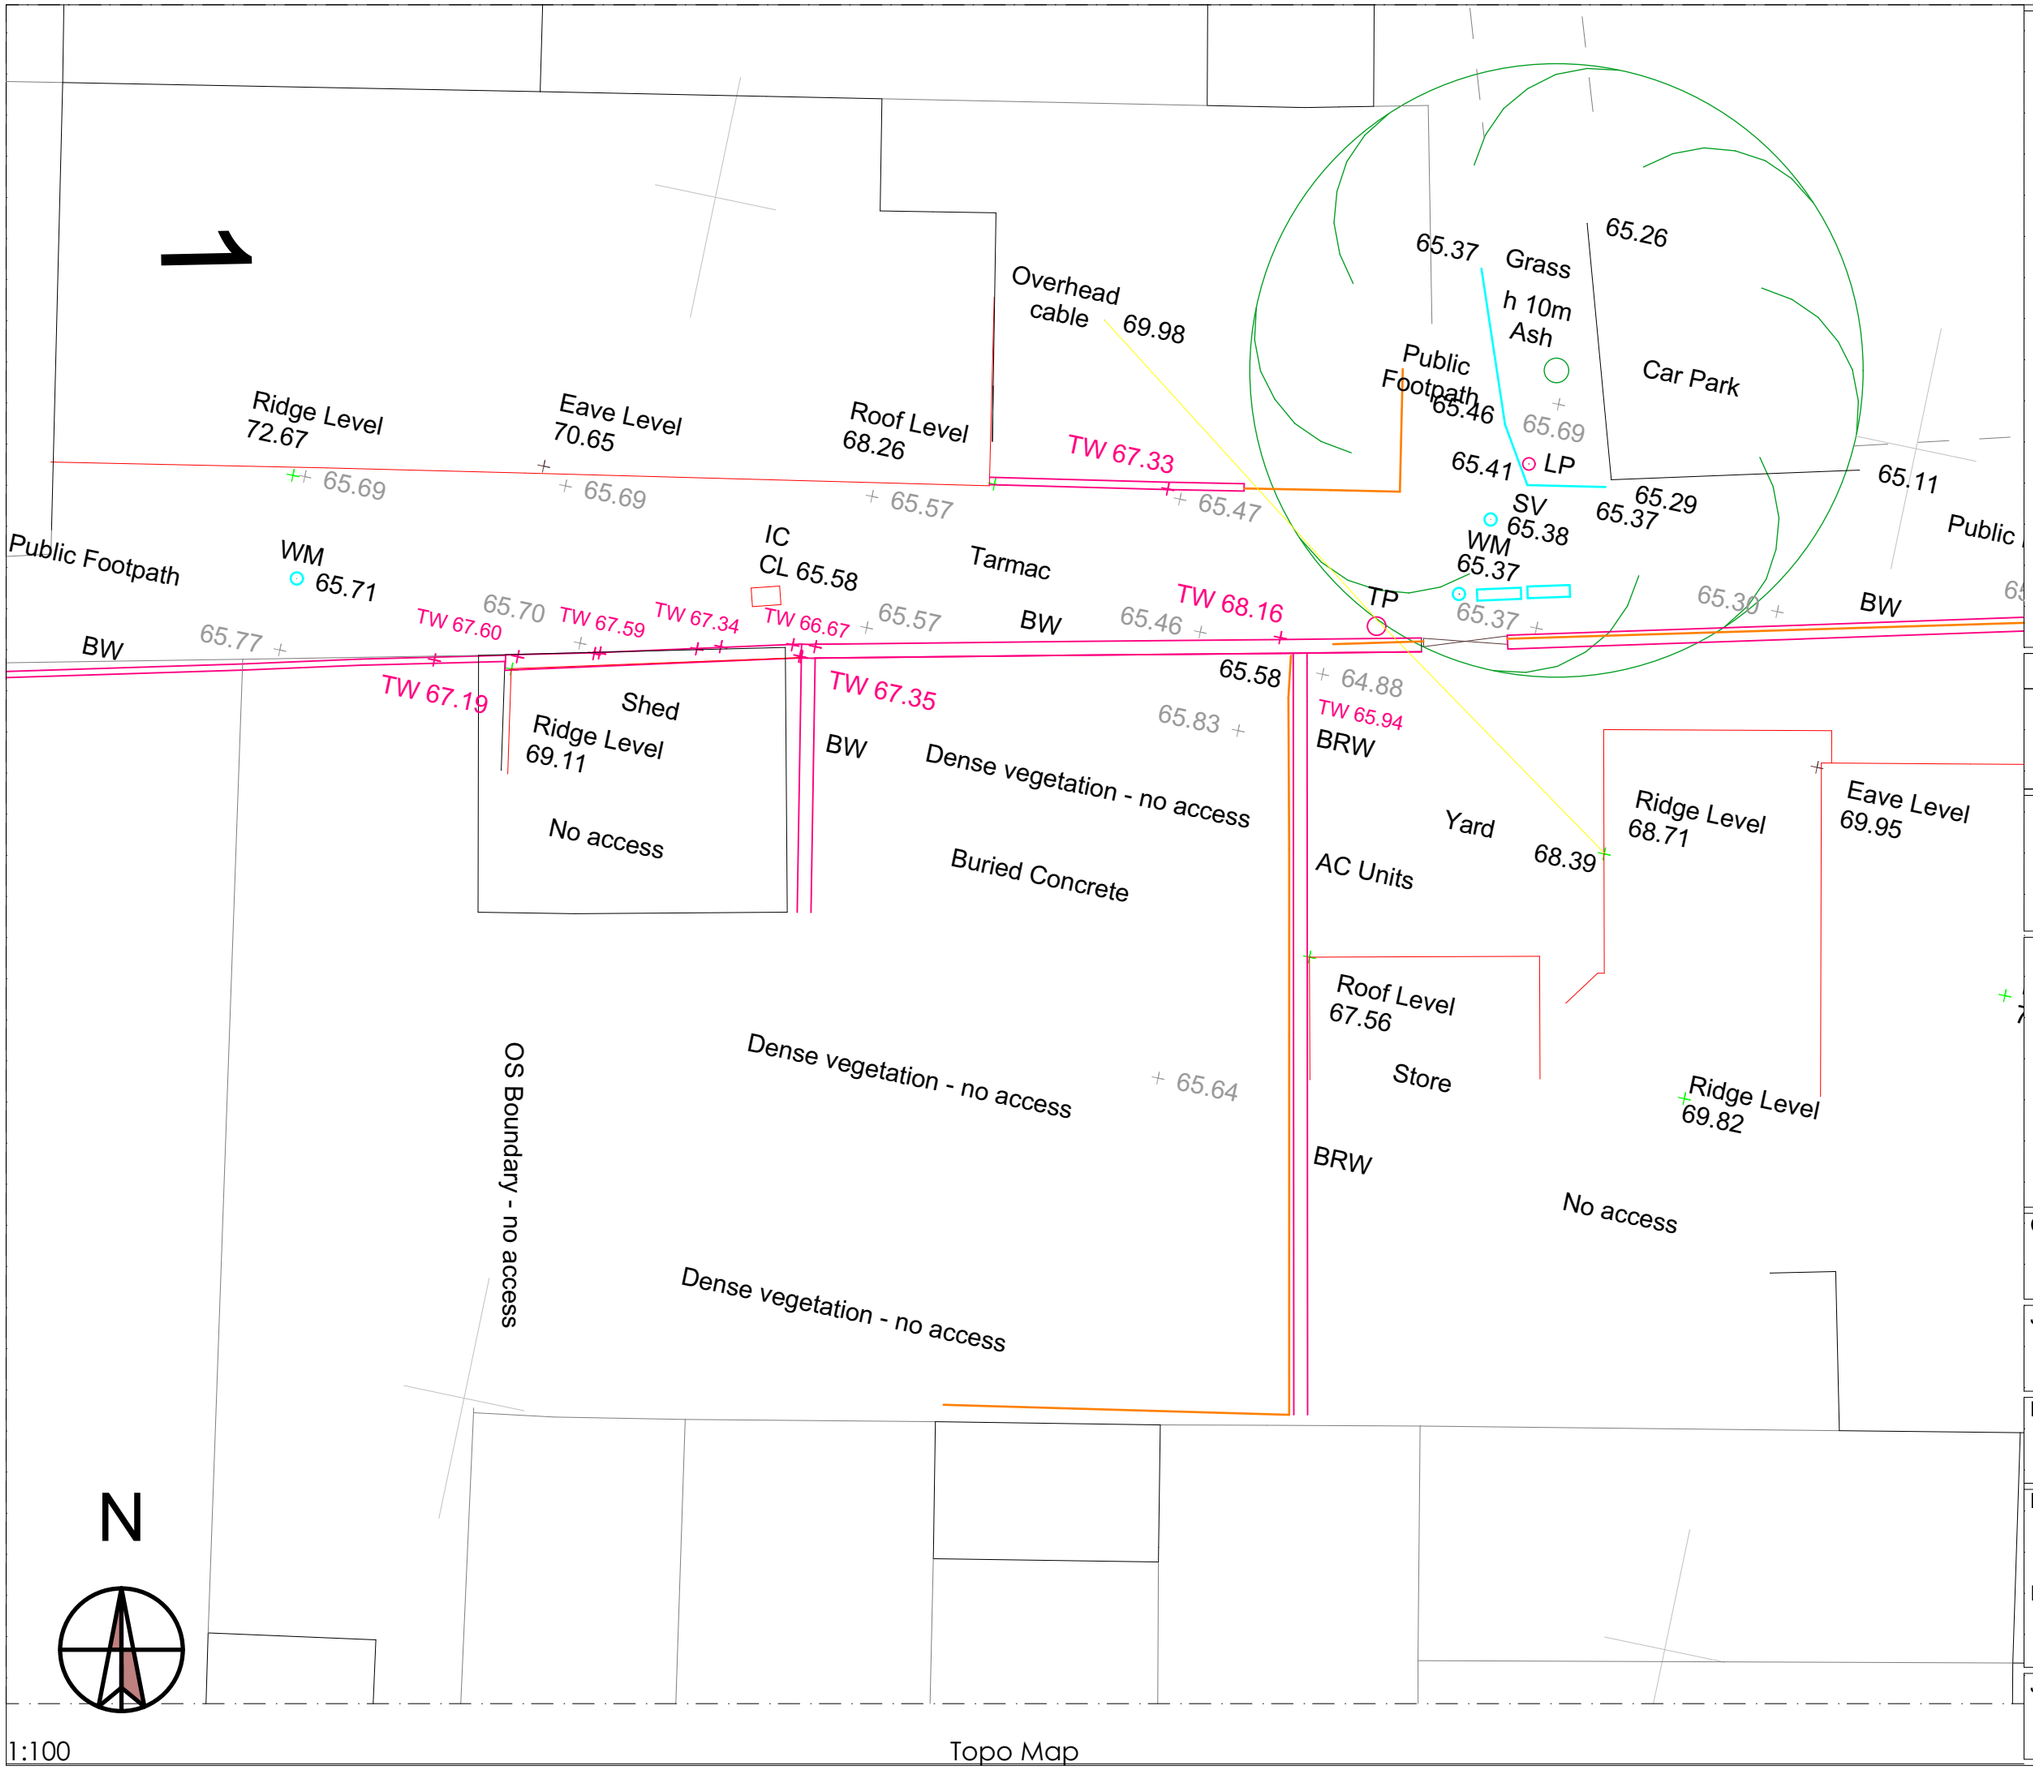

© This drawing remains the property of The Keen Partnership and shall not be copied without prior written consent.

All dimensions to be checked on site and any discrepancies to be reported before work commences.

Notes:

Date	Rev	Comments	By	Chk'd

1:50

0 .5 1 1.5 2 2.5m

THE KEEN PARTNERSHIP
The Courtyard
Edinburgh Road
Reading RG30 2UA
Tel: 0118 9510 855
Fax: 0118 9510 866
chris@keenpartnership.co.uk
www.keenpartnership.co.uk

cabe chartered association of building engineers
RICS

Client:
Charlie Sykes

Job Title:
New Build Bungalow at 70-72 Whitley St, Reading RG2 0EQ

Drawing Title:
Topography Plan

Drawing Date:	Status:		
08/01/26	**Planning Drawings**		
Issue Date:	Drawn By:	Scale:	
19/05/2026	**HBH**	**1:100@A3**	
Job No:	Drawing No:	Rev:	
9424	**9424 PL-05**	**01**	