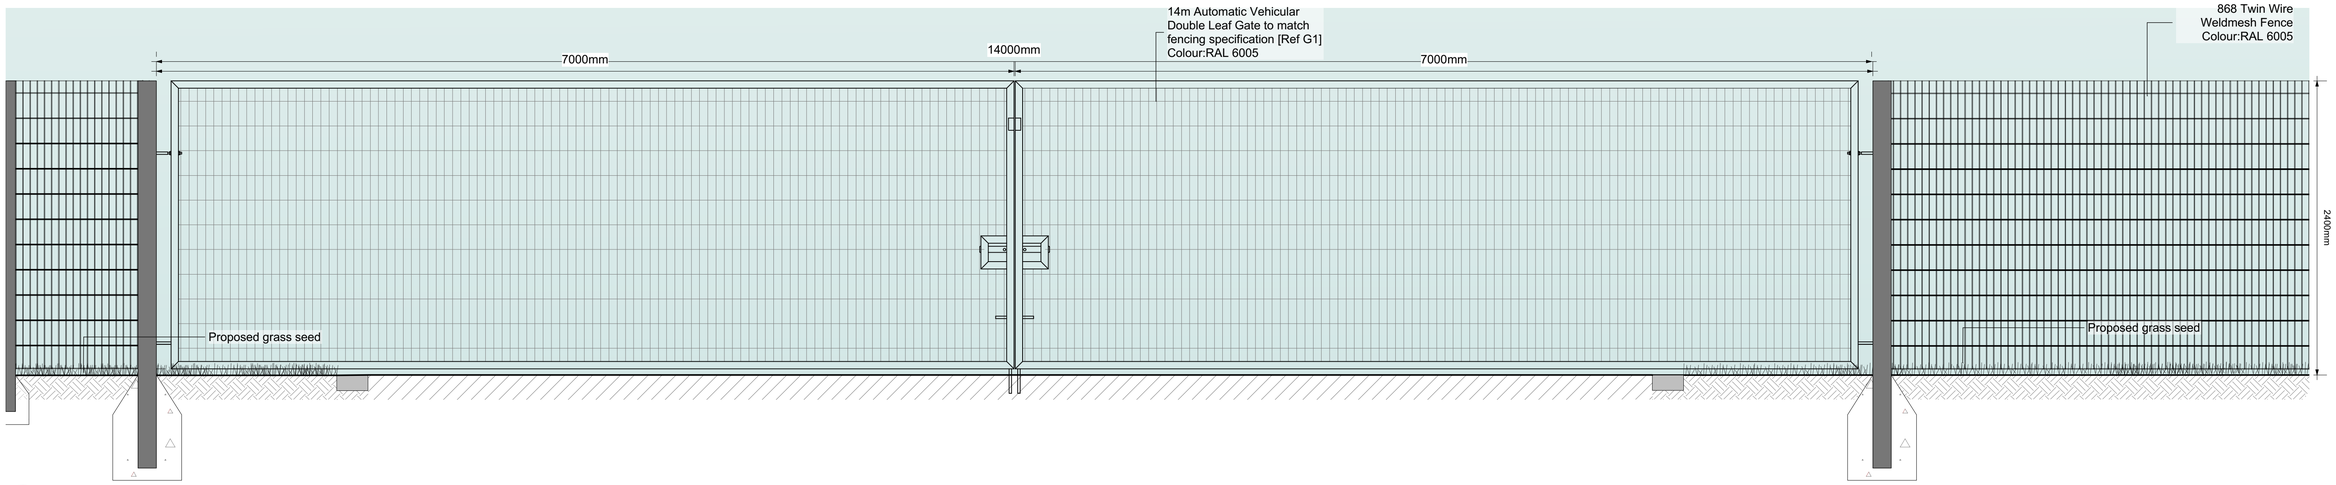

1 ELEVATION: 2.4m 868 Twin Wire Welmesh Fence with 14m Double Leaf Gate **[Ref G1]**
Scale: 1:25

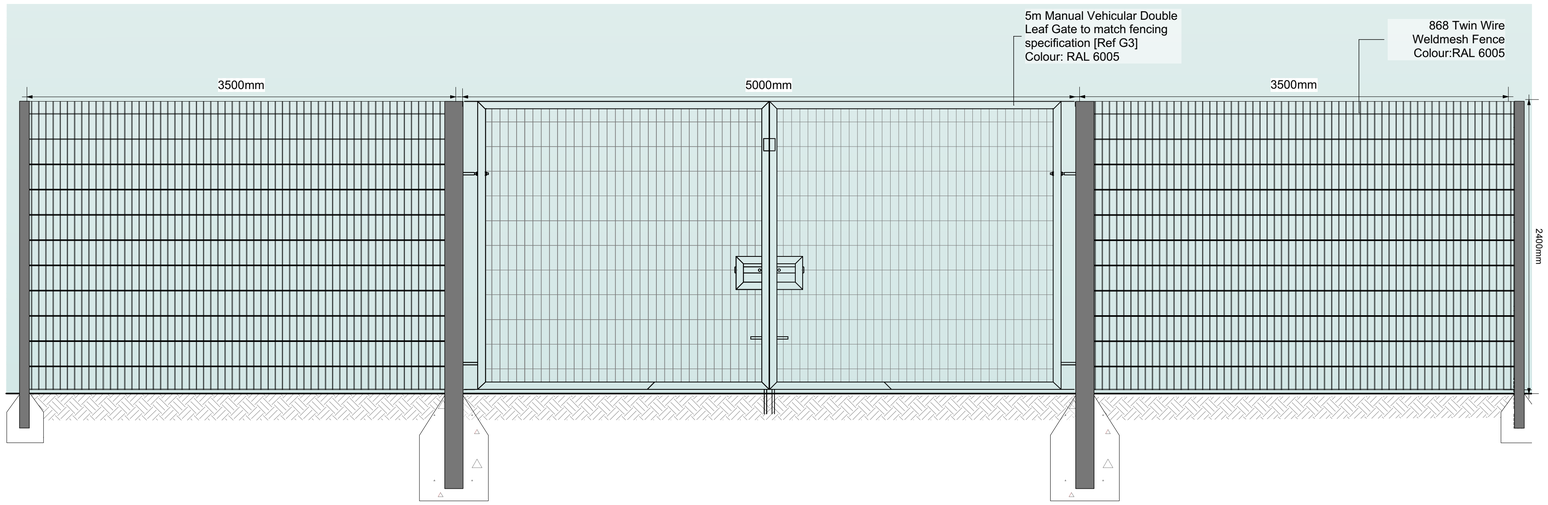

2 ELEVATION: 2.4m 868 Twin Wire Welmesh Fence with 5m Double Leaf Gate **[Ref G3]**
Scale: 1:25

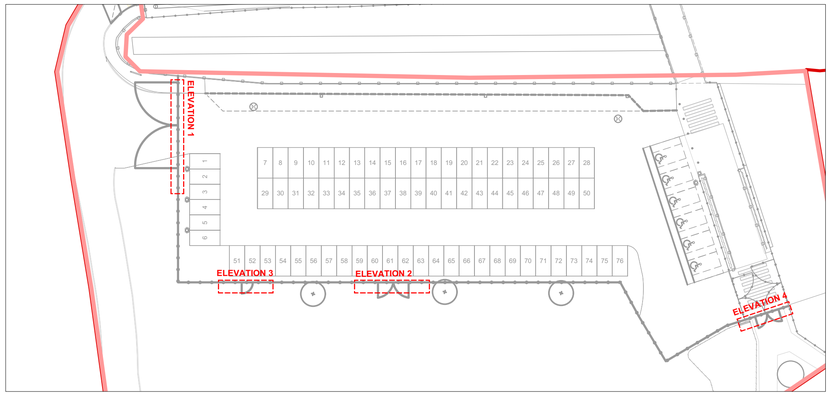

ELEVATION LOCATION PLAN

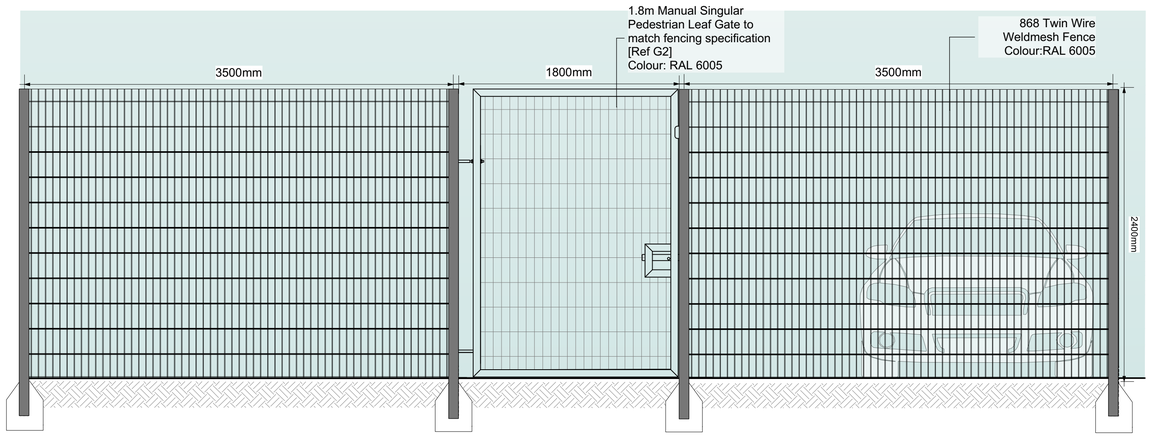

3 ELEVATION: 2.4m 868 Twin Wire Welmesh Fence with 1.8m Single Leaf Gate **[Ref G2]**
Scale: 1:25

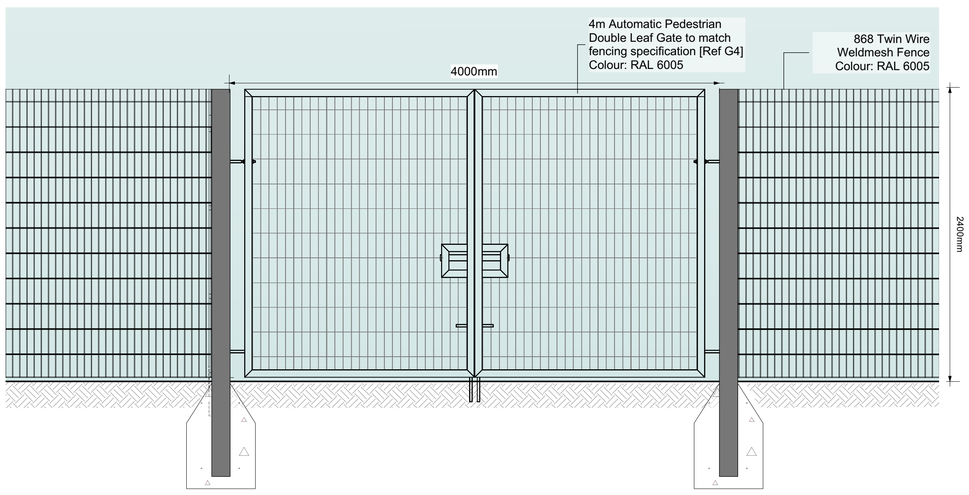

4 ELEVATION: 2.4m 868 Twin Wire Welmesh Fence with 4m Double Leaf Gate **[Ref G4]**
Scale: 1:25

0 0.5 1.0 1.5 2.0 M

REV	DATE	DESCRIPTION
P05	21/04/2026	Scale bar added
P04	17/04/2026	Gate refs added to annotations and titles for ease of reference

RESIDUAL PROJECT RISK

Refer to the Hazard Identification drawings, Project Risk Register, and Risk Assessment Documents.

CLIENT

Department for Education

CONTRACTOR

BOWMER + KIRKLAND

CONSULTANT ALA

ares LANDSCAPE ARCHITECTS

PROJECT

River Academy

DRAWING TITLE

Fencing Elevations

STATUS - DRAWING PURPOSE

S3 - PLANNING

DRAWN BY	DATE	CHK'D BY	SCALE	MEDIA
DD	14/01/2026	MH	1:25	A1

DEIR REFERENCE | OS LICENCE REFERENCE

PROJECT - ORIGINATOR - ZONE - LEVEL - TYPE - ROLE - NUMBER: FS0949-ALA-XX-ZZ-DR-L-0059

REVISION: P05