


PLANNING DRAWING – EXISTING SIGNAGE

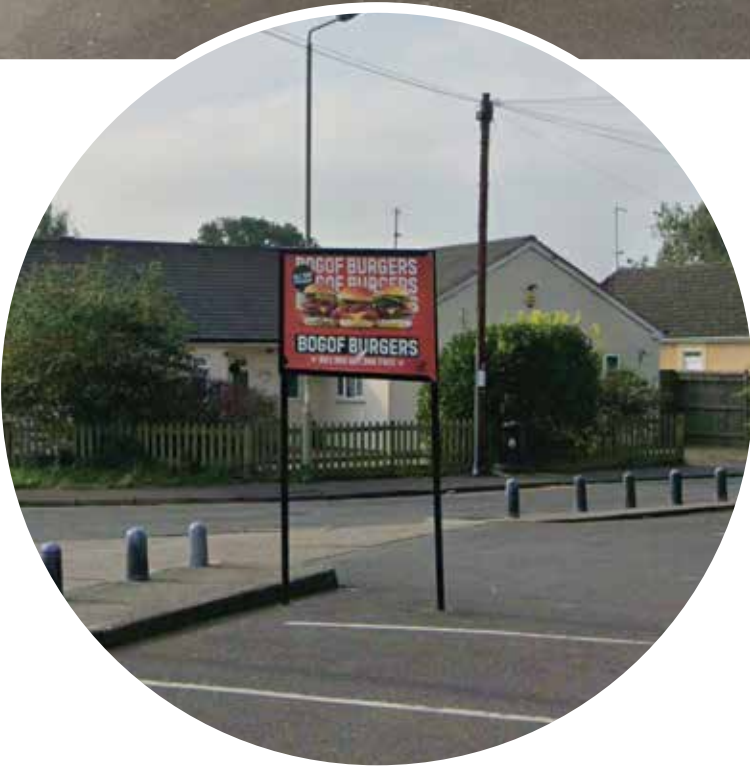



PLANNING DRAWING – PROPOSED SIGNAGE



PLANNING DRAWING – PROPOSED SIGNAGE

ITEM 01 (Qty 01) HIVE01B

Double sided pictorial sign to the existing gibbet.

Featuring:

- Remove the existing GK header.
- Retain the existing gibbet.
- 2mm aluminium pictorial panel finished RAL 5008.
- 32mm bullnose trim finished RAL 5008.
- Vinyl applied content.
- Retain the existing post.
- Wall mounted 8W LED spot light.
- Warm white illumination.

Single sided amenity signs.

Featuring:

- 2mm aluminium panel finished RAL 5008.
- 32mm bullnose trim finished RAL 5008.
- Applied vinyl text.
- Paint rear of sign black RAL 9005.
- Fixed back to back to the post.
- Wall mounted 8W LED spot light.
- Warm white illumination.

Scale 1:20

Max 250 Candelas per square meter (cd/m2)



SIGN COLOUR

RAL 5008

Metamark M7 172
Almond

Avery 836
Gold Metallic

Avery 726
Medium Red
RAL 3016

RAL 9005

BUILDING COLOUR

RAL 5008

RAL 9001

RAL 9005

BRAND TYPEFACES

Primary :
Barlow Condensed
Medium

Secondary :
Cutive Mono Regular

PLANNING DRAWING – PROPOSED SIGNAGE


ITEM 02 (Qty 01) HIVE08A-NS

Single sided fascia sign.

Featuring:

- 2mm aluminium panel finished RAL 5008.
- 32mm bullnose trim finished RAL 5008.
- 19mm Foamex letters finished Gold.
- Slimline LED trough light. Warm white illumination.

Scale 1:20

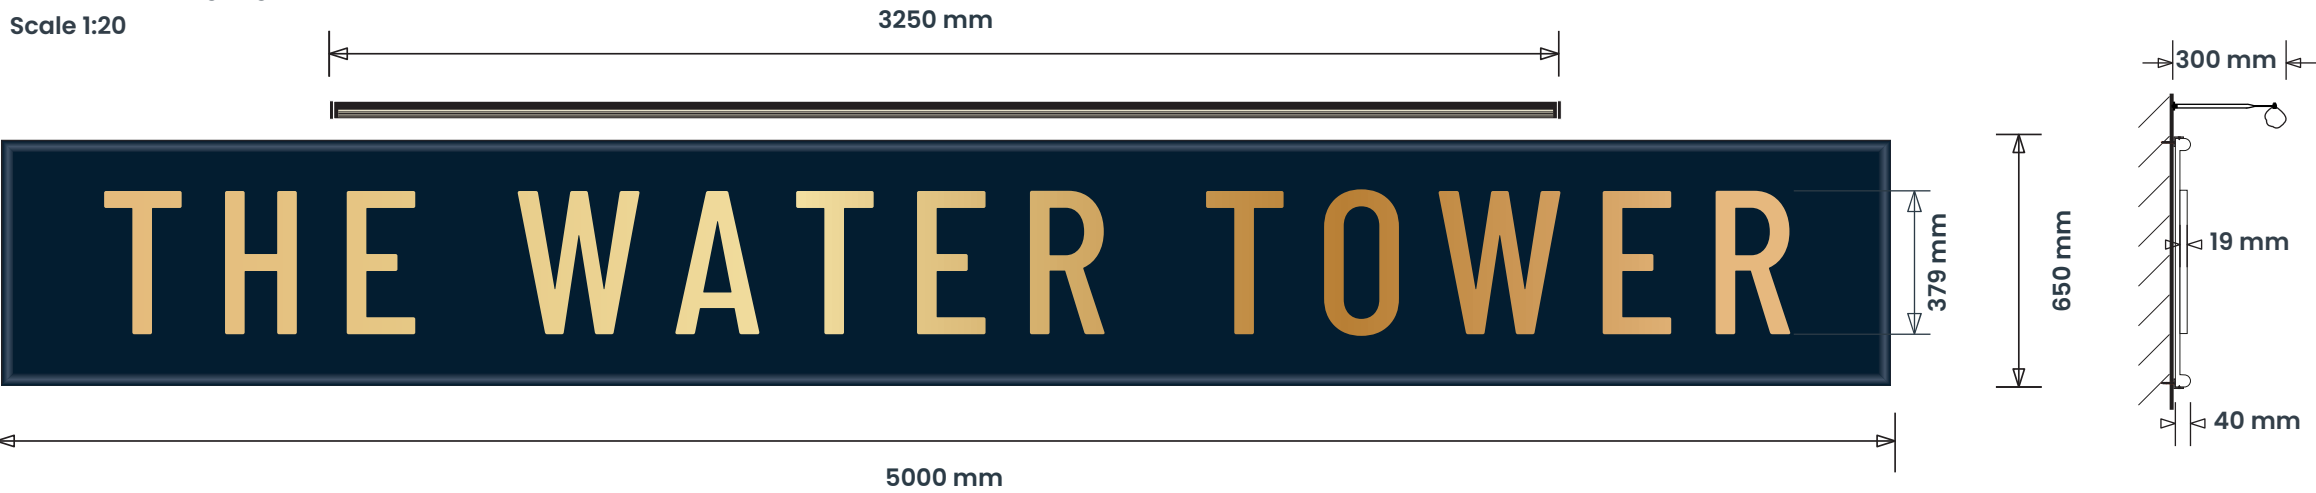

2850 mm Ground Clearance

Max 250 Candelas per square meter (cd/m2)


ITEM 04 (Qty 01) HIVE11E

Doorside plaque.

Featuring:

- Timber panel finished RAL 5008.
- Raised letters.
- Brass finish trim.

Scale 1:10

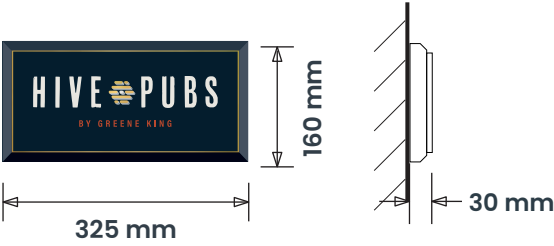

1375 mm Ground Clearance

ITEM 05 (Qty 01) HIVE19C

Single sided transom sign.

Featuring:

- 2 mm aluminium panel finished RAL 5008.
- 32 mm bullnose trim finished RAL 5008.
- Individual foamex letters.

Scale 1:20



2250 mm Ground Clearance


SIGN COLOUR

- RAL 5008**
 - Metamark M7 172 Almond
 - Avery 836 Gold Metallic
 - Avery 726 Medium Red RAL 3016
 - RAL 9005**
- BUILDING COLOUR**
- RAL 5008**
 - RAL 9001
 - RAL 9005**

BRAND TYPEFACES

Primary :
Barlow Condensed
Medium

Secondary :
Cutive Mono Regular

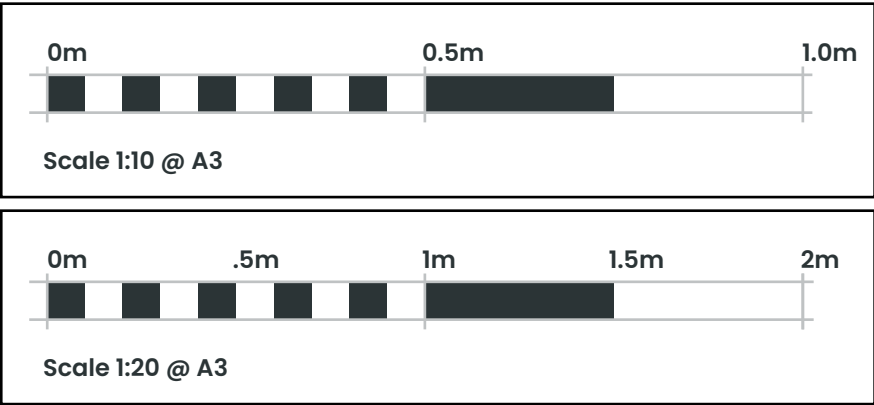

PLANNING DRAWING – PROPOSED SIGNAGE


ITEM 07 (Qty 01) **HIVE09CT**

Post mounted double sided corex sign.

Featuring:

- Double sided Corex holder finished RAL 5008.
- 1190x842mm interchangeable Corex slots.
- 50mm aluminium trim finished RAL 5008.
- 70mm² steel posts finished RAL 9005.
- LED Slimline trough lighting. Warm white illumination.

Scale 1:20

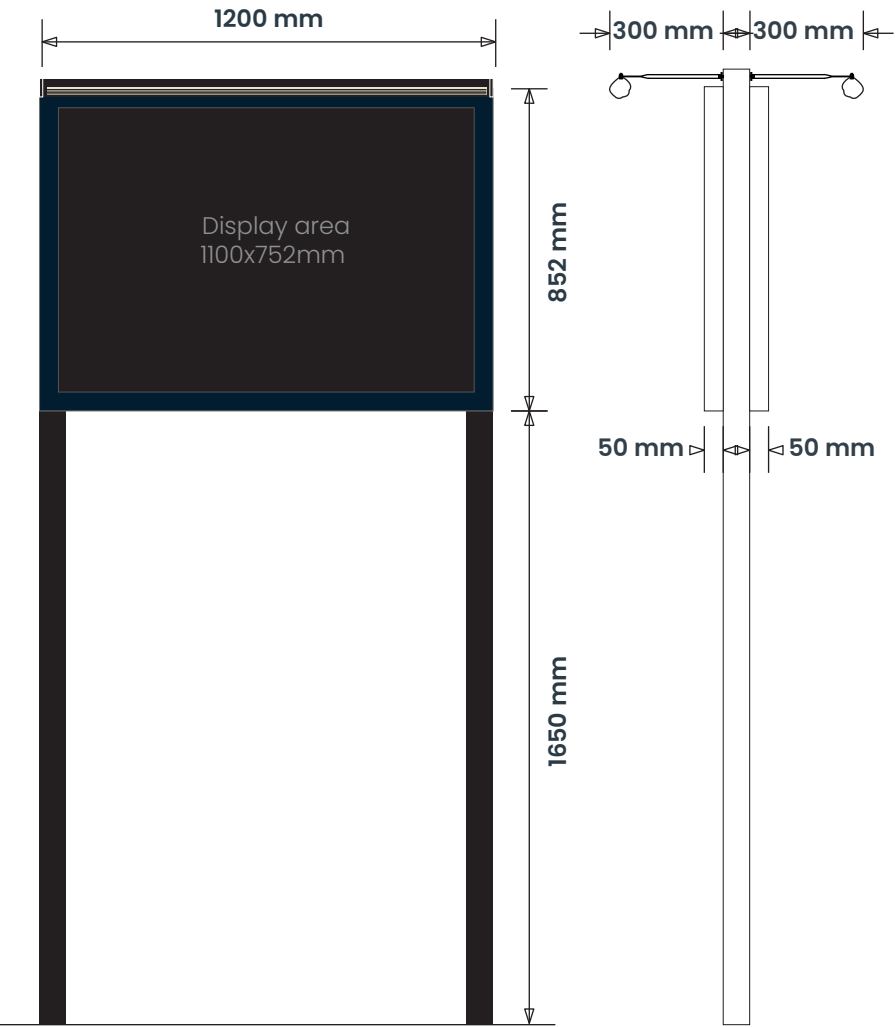

Max 250 Candelas per square meter (cd/m2)


ITEM 08 (Qty 01) **HIVE09CT**

Post mounted double sided corex sign.

Featuring:

- Double sided Corex holder finished RAL 5008.
- 1190x842mm interchangeable Corex slots.
- 50mm aluminium trim finished RAL 5008.
- 70mm² steel posts finished RAL 9005.
- LED Slimline trough lighting. Warm white illumination.

Scale 1:20

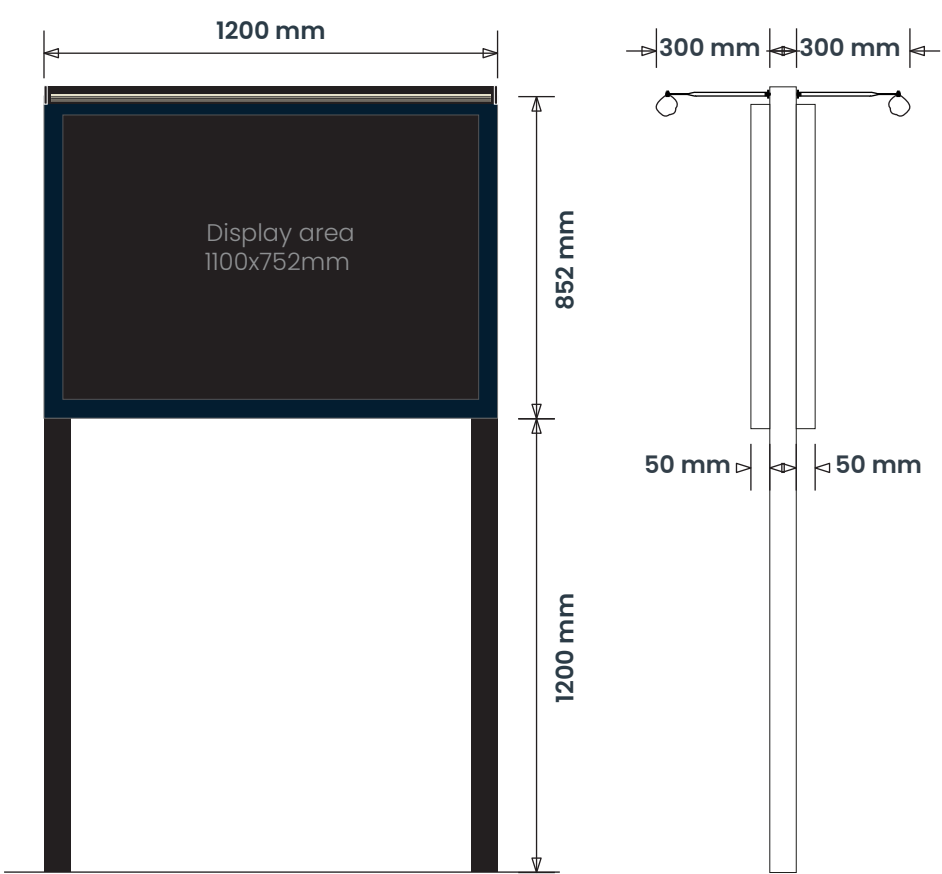

Max 250 Candelas per square meter (cd/m2)

SIGN COLOUR

- RAL 5008
- Metamark M7 172 Almond
- Avery 836 Gold Metallic
- Avery 726 Medium Red RAL 3016
- RAL 9005

BUILDING COLOUR

- RAL 5008
- RAL 9001
- RAL 9005

BRAND TYPEFACES

Primary :
Barlow Condensed
Medium

Secondary :
Cutive Mono Regular



PLANNING DRAWING – PROPOSED SIGNAGE

ITEM 09 (Qty 01) **HIVE06C-NS**

Signwriting.

Featuring:

- Hand painted text & logo to the wall.
- 50W LED Slimline floodlights, warm white illumination..

Scale 1:20

TIMBER PANELLING TO BE PAINTED
BY THE MAIN CONTRACTOR

RAL 5008



2440 mm
(SPACE AVAILABLE)

300 mm

5000 mm

(SPACE AVAILABLE)

260 mm Ground Clearance

Max 250 Candelas per square meter (cd/m2)

SIGN COLOUR

RAL 5008

Metamark M7 172
Almond

Avery 836
Gold Metallic

Avery 726
Medium Red
RAL 3016

RAL 9005

BUILDING COLOUR

RAL 5008


RAL 9001


RAL 9005

BRAND TYPEFACES

Primary :
Barlow Condensed
Medium

Secondary :
Cutive Mono Regular

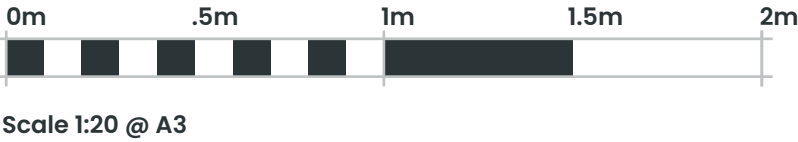

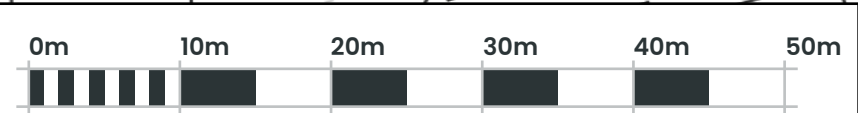

Scale 1:500 @ A3

