


Landlord's existing rendered façade
where previous signage was installed

EXISTING SHOP FRONT ELEVATION

Landlord's existing rendered façade
where previous signage was installed

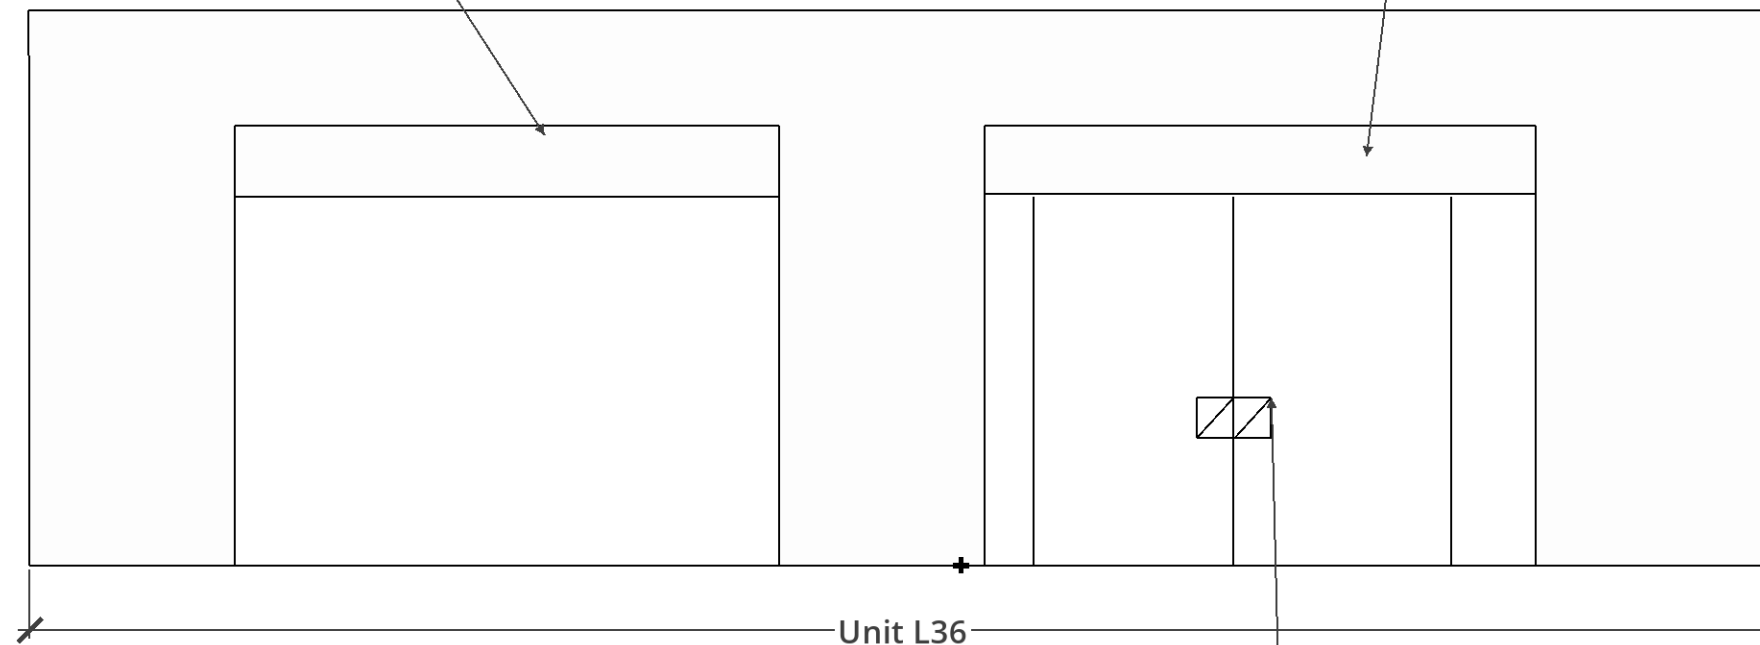

Address:
Unit L36, The Oracle, Reading, RG1 2JB

Existing shop front with glazed double
door

Scale
1:50 @A3