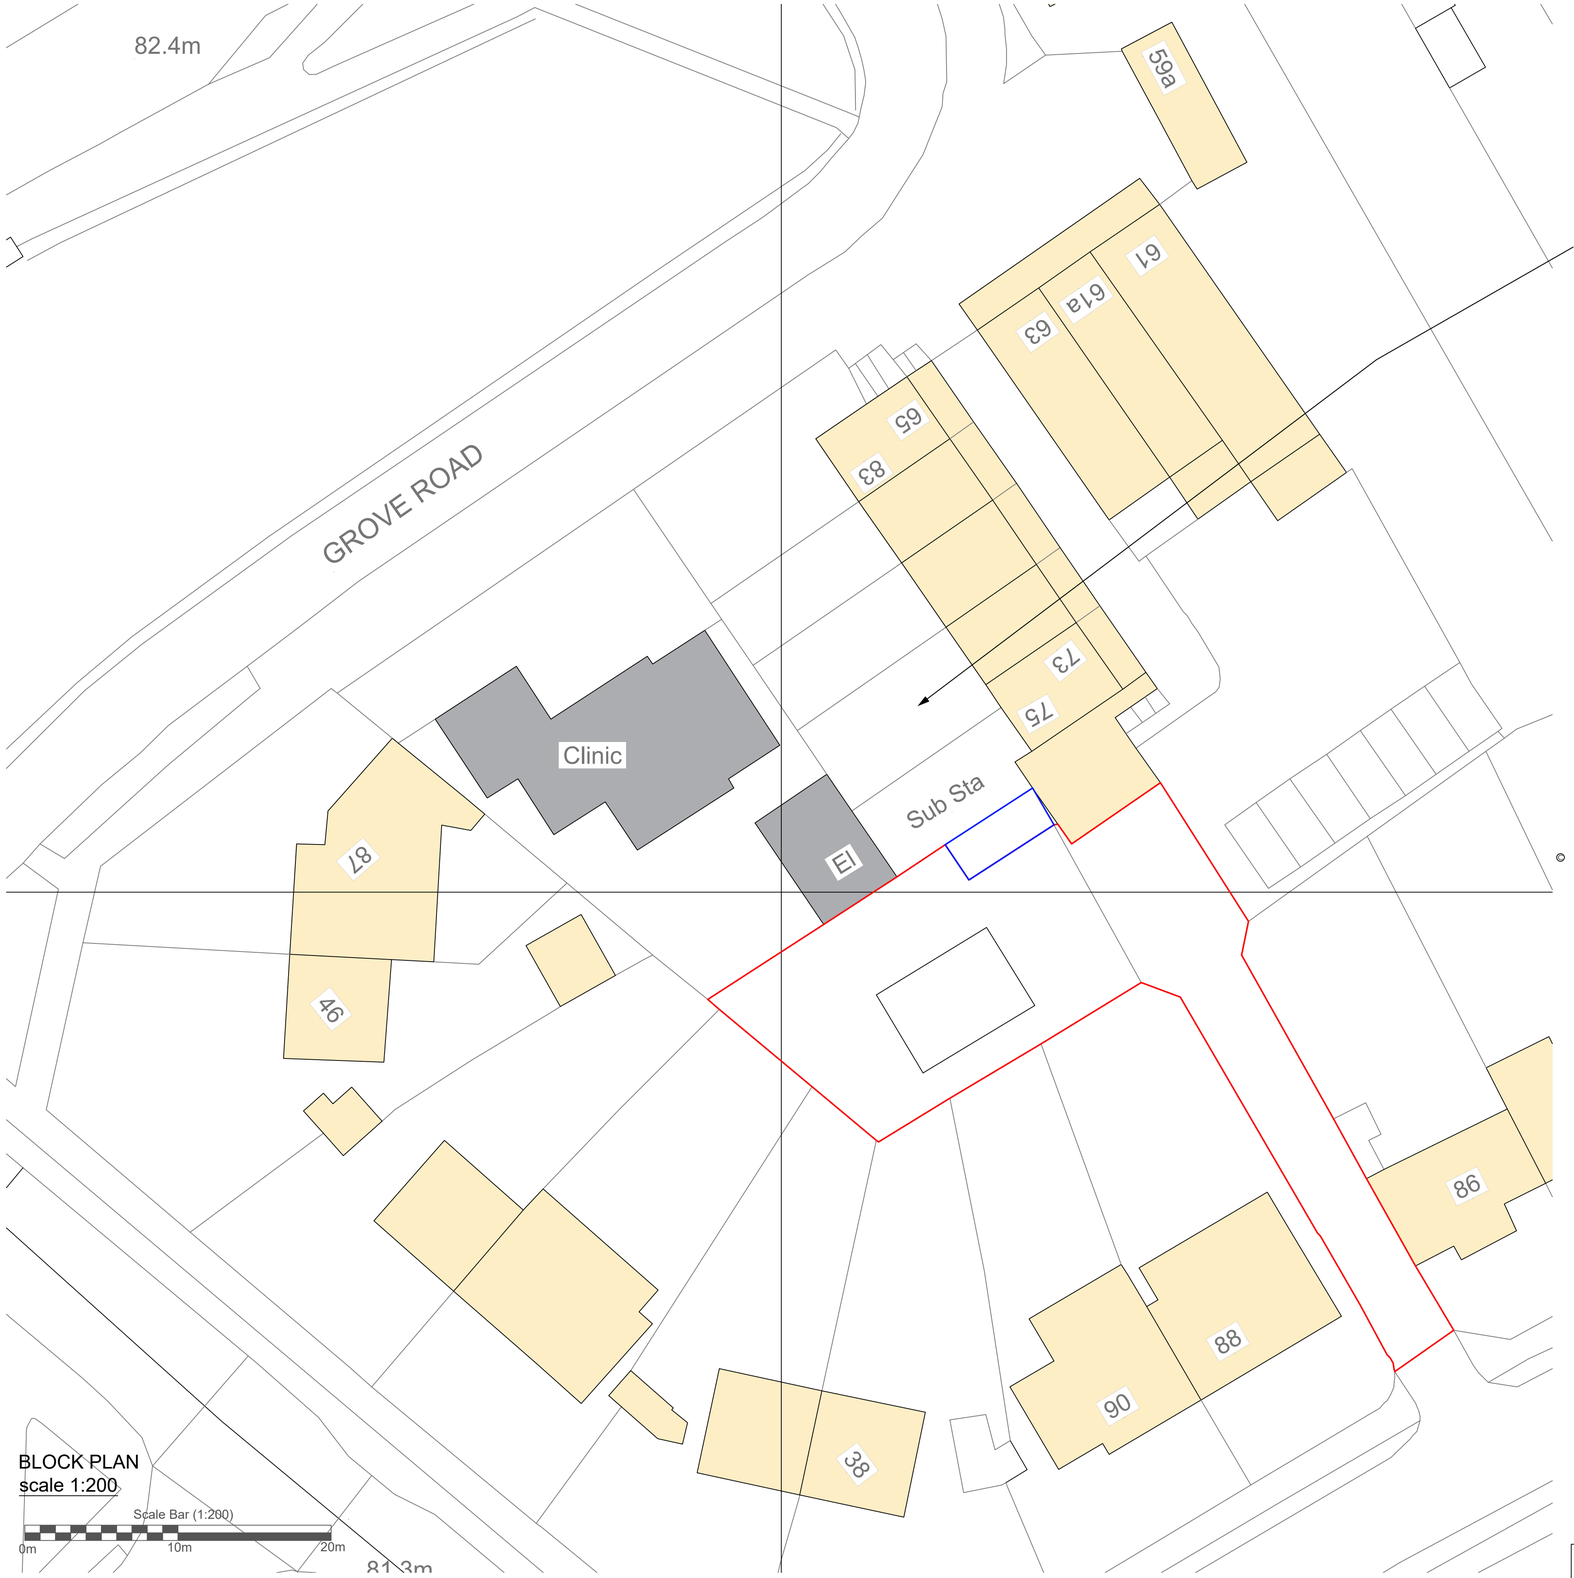

N

Proposed location of single storey Portakabin Buildings.

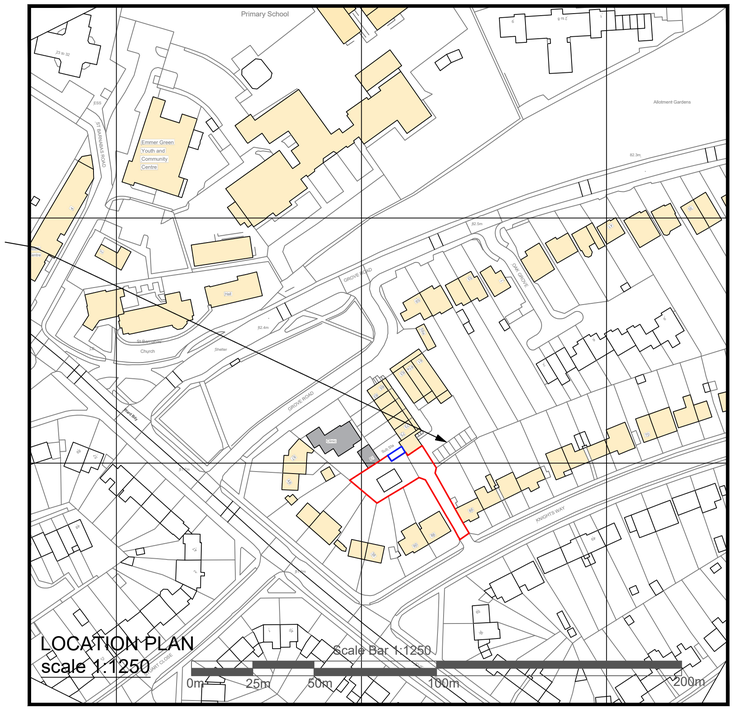

© Crown Copyright 2025
Reproduction in whole or in part is prohibited
without the prior permission of Ordnance Survey.

Portakabin

Title
Existing Location & Block Plan

Emmer Green Pre School
at 85 Grove Rd,
Reading,
RG4 8LJ

Date: 13th April 2026

Scale : 1:200 & 1:1250 @ A1

Drawing Number
JIAF220239290ENM

NOTES:
- Site plan is based on existing Ordnance Survey information
- Responsibility is not accepted for errors made by others in scaling from this drawing. Contractors must check all dimensions on site. Discrepancies must be reported to the drawing owner before proceeding.

KEY:
Application Boundary
Area owned by client but not in application

Rev.	Date	Notes

Portakabin Limited 2000
This drawing is the property of Portakabin Limited, it must not be copied or reproduced or divulged to anyone without written permission.