


174200mN

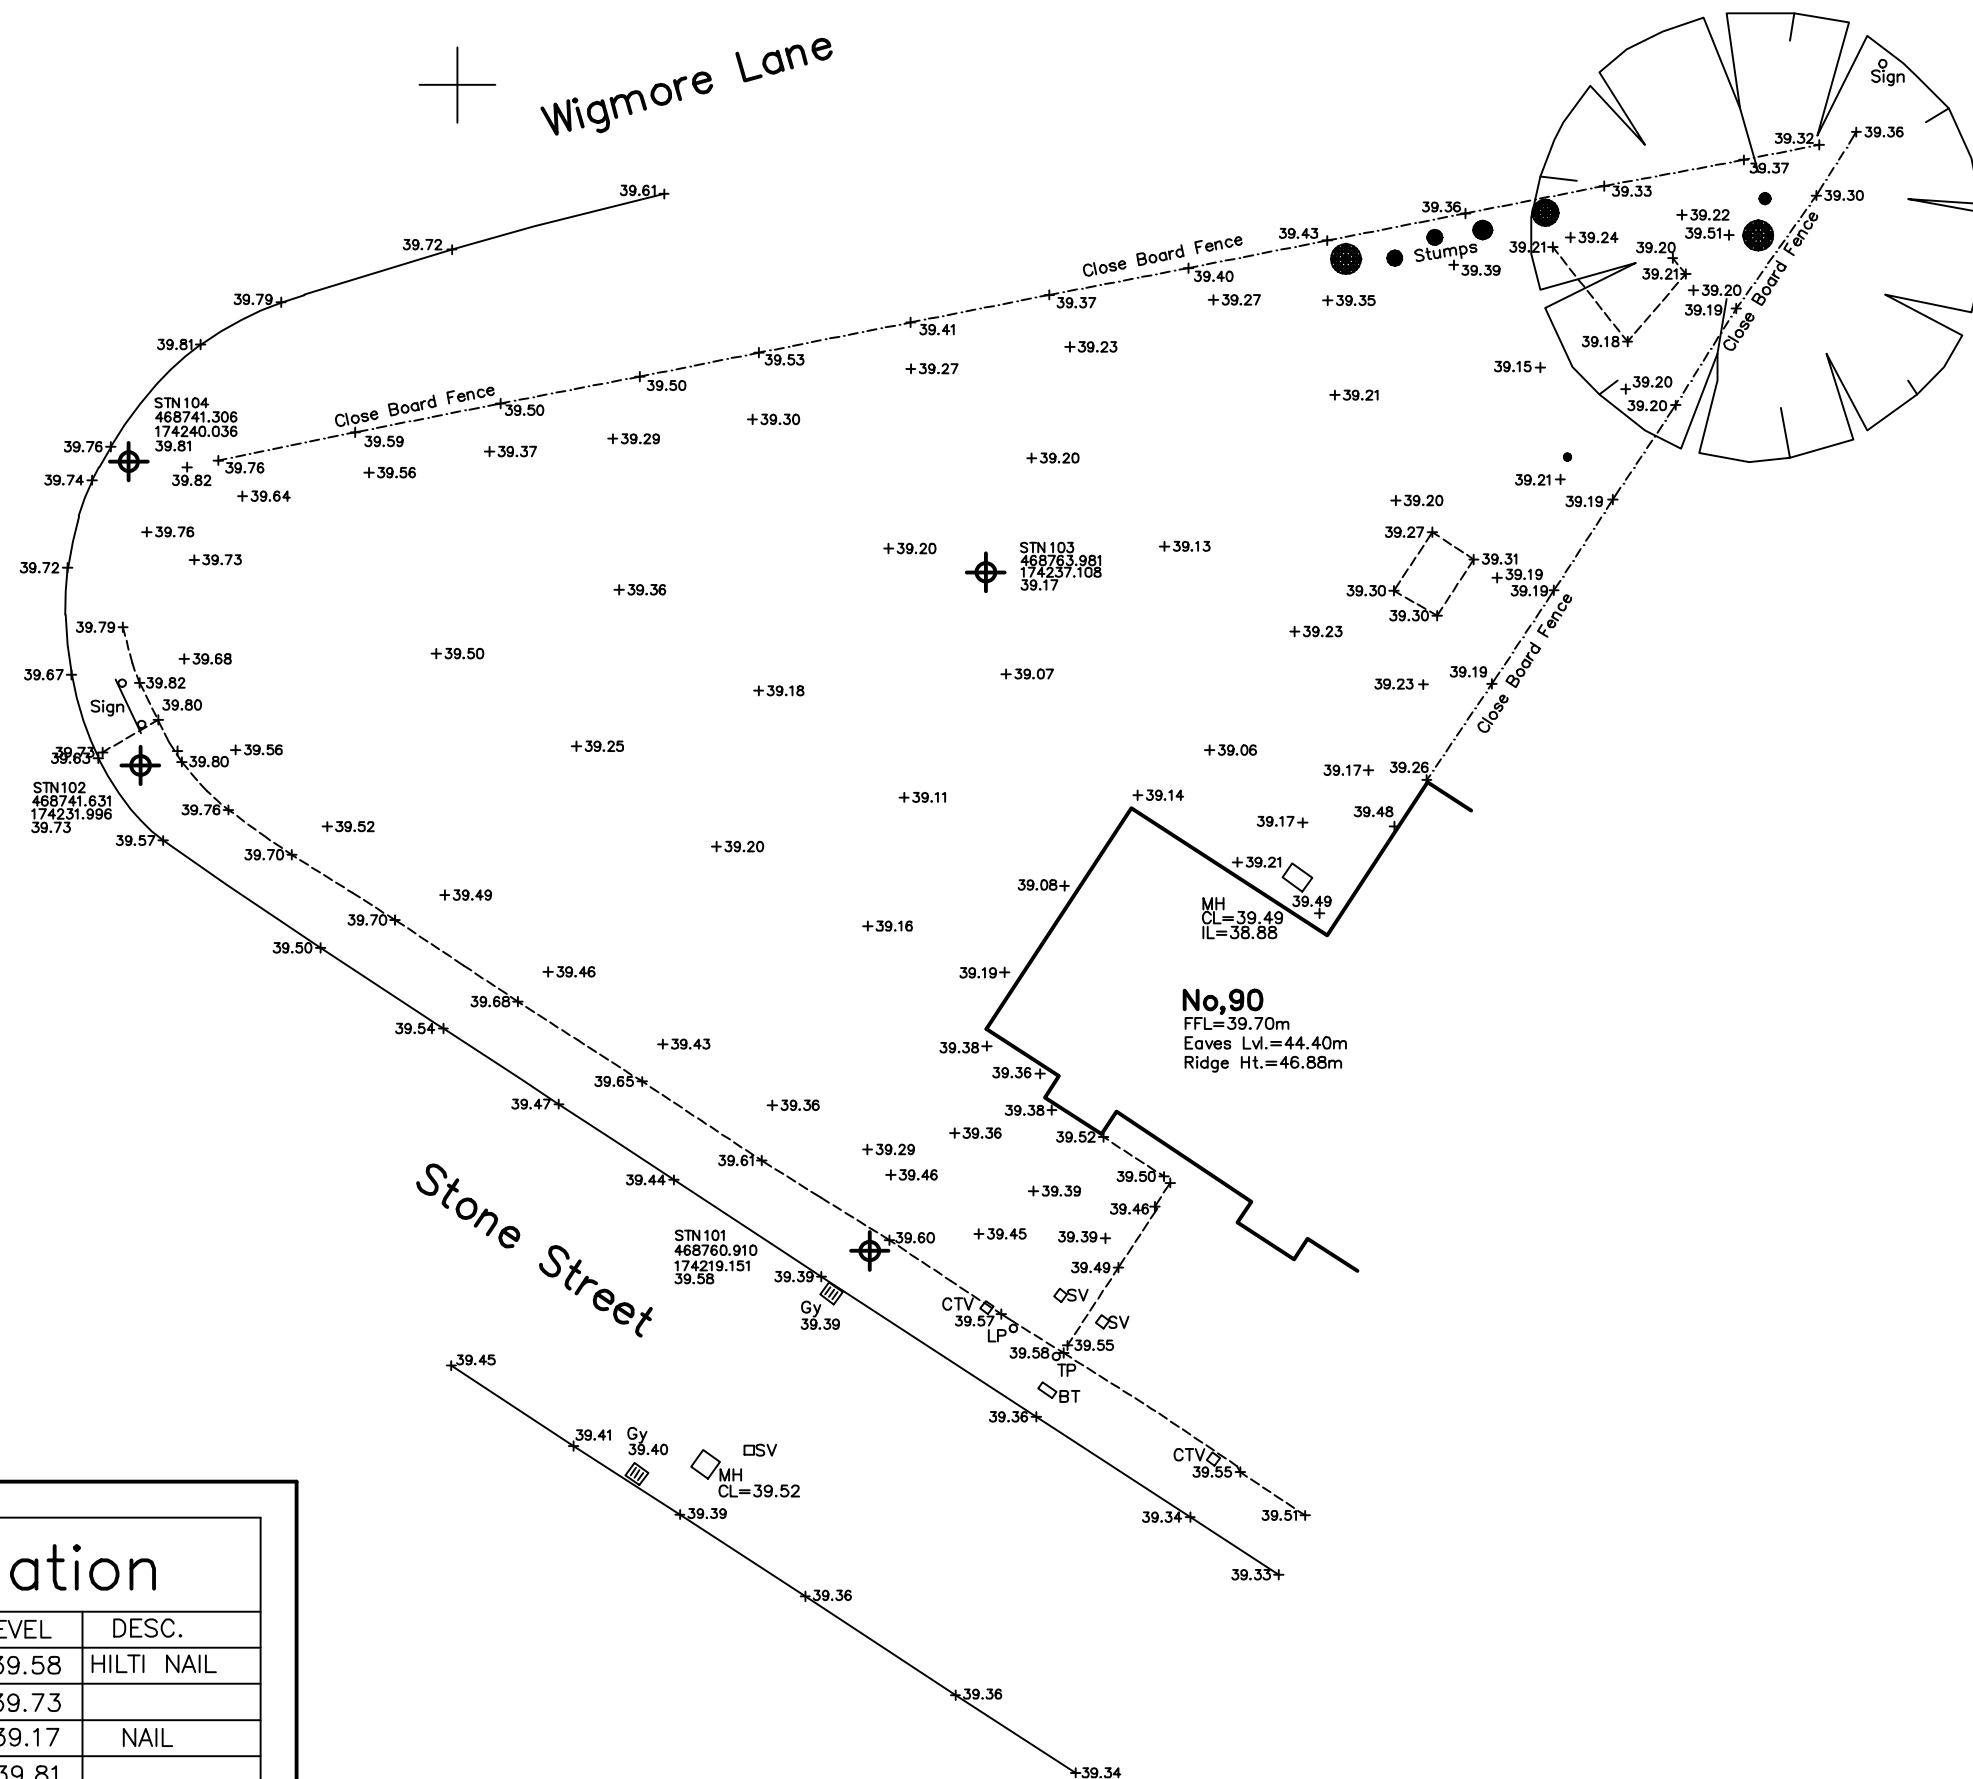

Station Information

STN.	EASTING	NORTHING	LEVEL	DESC.
101	468760.910	174219.151	39.58	HILTI NAIL
102	468741.615	174231.996	39.73	
103	468763.981	174237.108	39.17	NAIL
104	468741.306	174240.036	39.81	

174200mN

468750mE

Notes: —

TO BE READ IN CONJUNCTION WITH: —

ISSUE	REVISION	DATE
-------	----------	------

CHILTERN SURVEYS Ltd.

LAND SURVEYS AND SITE ENGINEERING SERVICES

Spurway Mill Farm, Oakford, Tiverton, Devon. EX16 9EU

Tel: 01398 351277 Mobile: 07932 650676

E-mail: chilternsurveys@tiscali.co.uk

OFFICES IN DEVON AND BUCKINGHAMSHIRE

TITLE: —

Site Survey

PROJECT: —

No.90
Stone Street
Reading

SCALE: — 1:200

DRAWN: — J.W.

DWG. No. READ2501

DATE: — 21:10:25

GENERAL NOTES: —

ALL LEVELS RELATE TO OSBM DATUM BY GPS

GRID RELATES TO OS GRID BY GPS.