


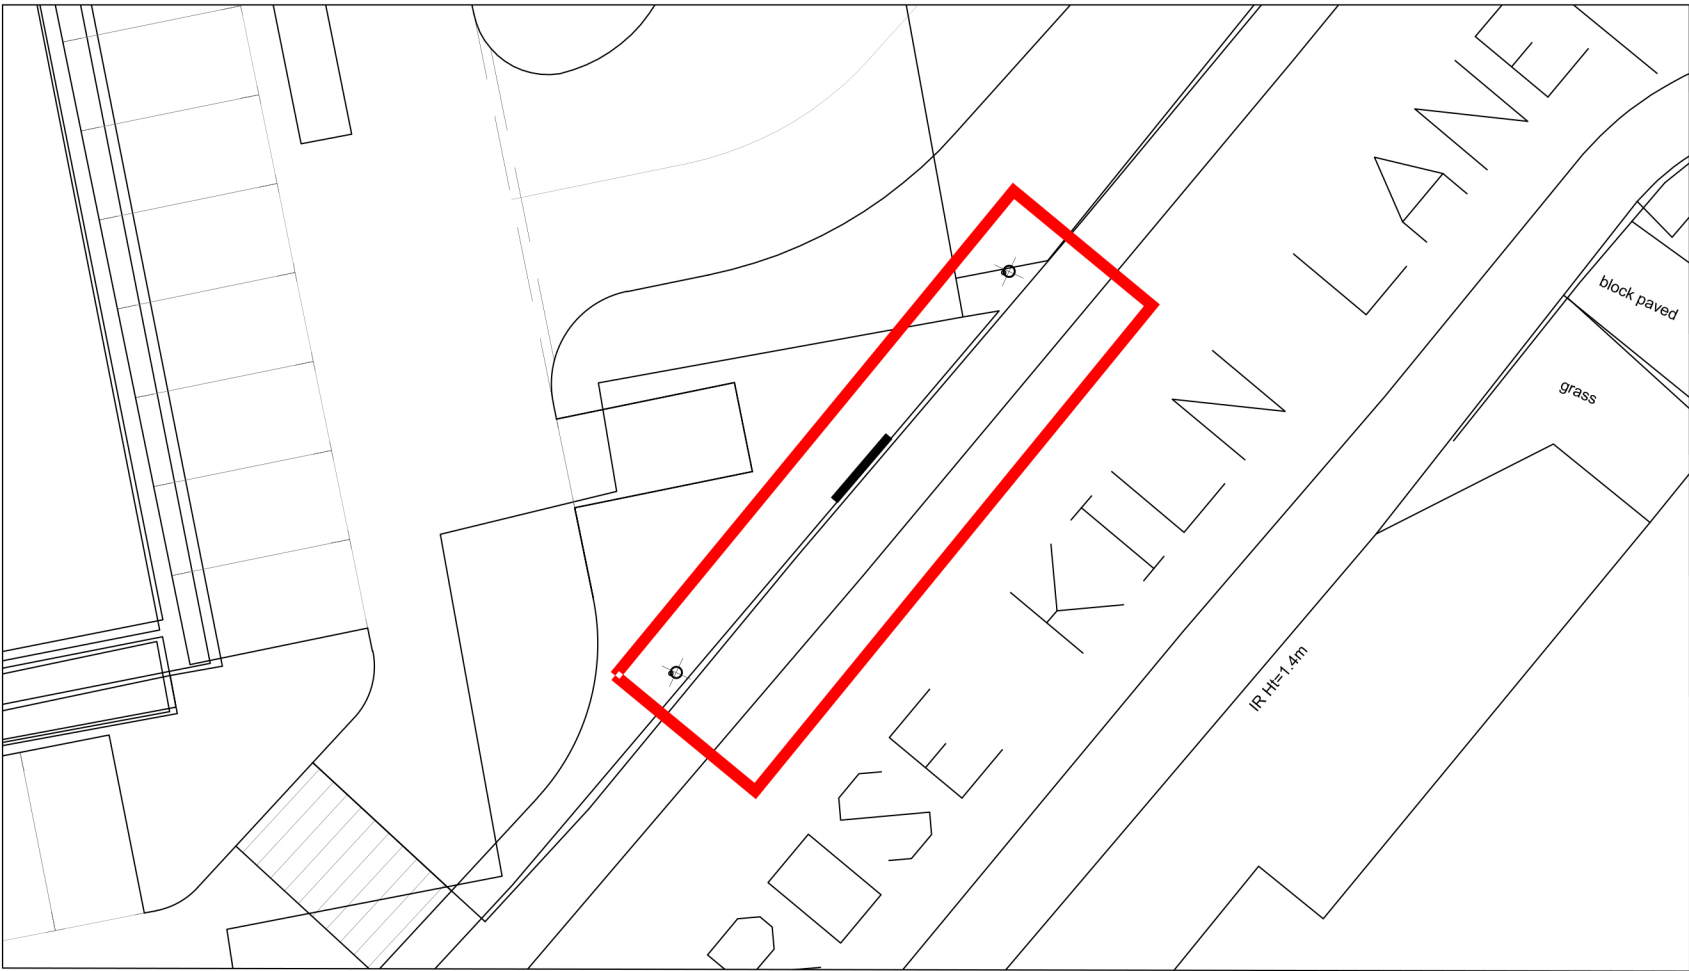


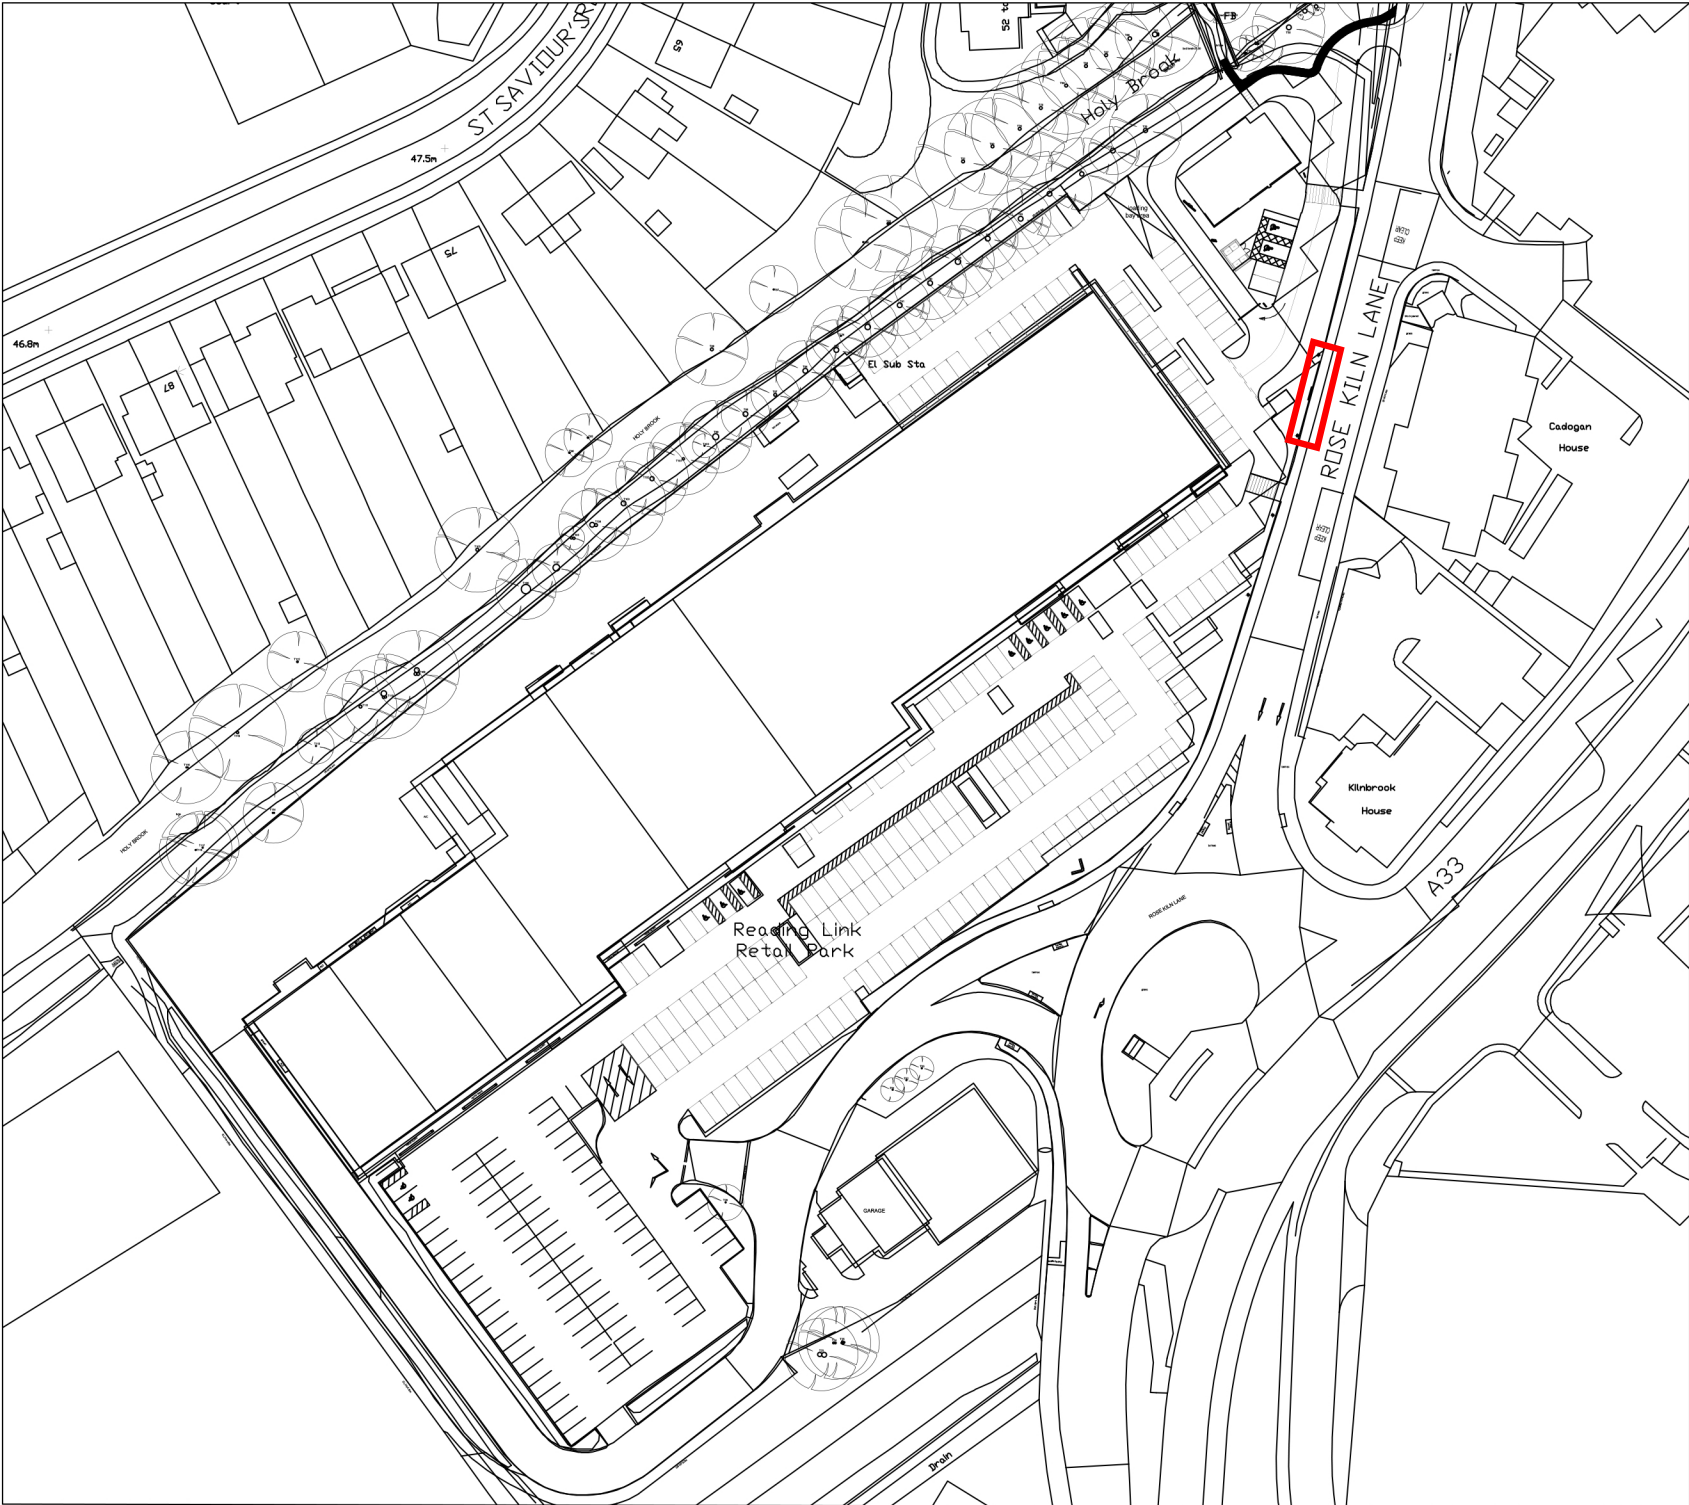

Plan
Scale: 1/200

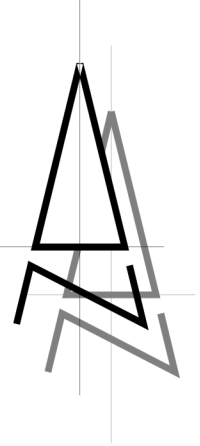

Location Plan
Scale: 1/1250

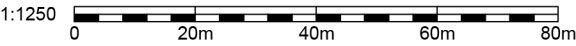

Signage Detail
Scale: 1/20



White Posts
installed
using channel/clips

A 24/04/26 Amended Signage		
Rev	Date	Description

SHANLY
— HOMES —

Project
Reading Link Retail Park

Drawing
Proposed Signage

Date	Scale @ A2	Drawn
27.02.26	As Shown	IA

Drawing number	Revision
RLRP-SIGNAGE-DRAWING-1	A