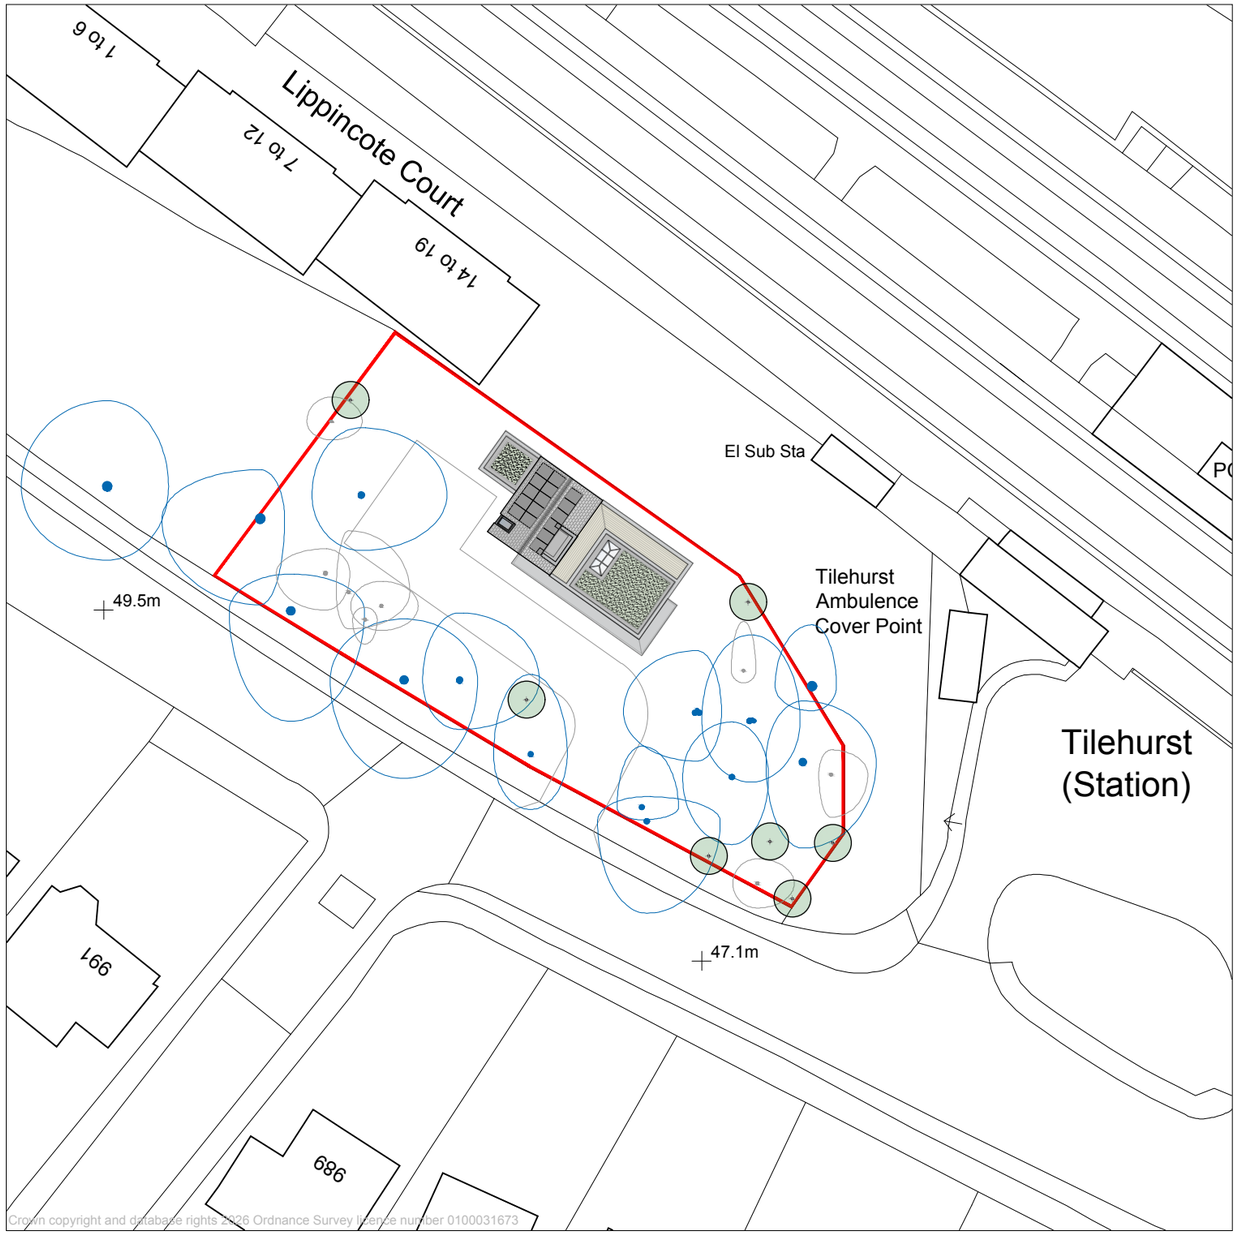

Crown copyright and database rights 2026 Ordnance Survey licence number 0100031673

BLOCK PLAN

SCALE 1 : 500

0 10m 20m 30m 40m

Scale Bar 1 : 500

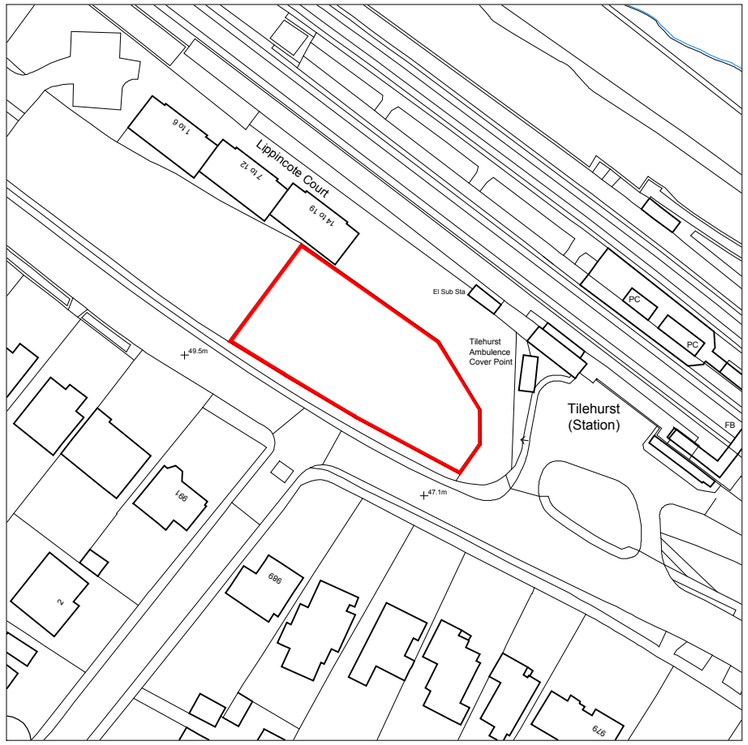

LOCATION PLAN

SCALE 1 : 1250

0 25m 50m 75m 100m

Scale Bar 1 : 1250

N

NOTES

© *SpaceOffice* - THIS DRAWING AND DESIGN REMAINS THE COPYRIGHT AND INTELLECTUAL PROPERTY OF OF SPACE OFFICE LIMITED (*SpaceOffice*) AND SHALL NOT BE COPIED IN ANY FORMAT WITHOUT APPROVAL.

THIS DRAWING IS TO BE READ IN CONJUNCTION WITH ALL OTHER DRAWINGS AND DOCUMENTS PROVIDED. THE CONTRACTOR MUST CHECK ALL DIMENSIONS ON SITE BEFORE PLACING ORDERS FOR MATERIALS OR SHOP FABRICATIONS OR COMMENCING WORKS ON SITE.
ANY DISCREPANCIES SHOULD BE NOTIFIED BEFORE PROCEEDING.

SPACE OFFICE
ARCHITECTURE • PLANNING • BUILDING DESIGN

email: mail@spaceoffice.com mobile: 07974 707832

Client:
MR TIM PEARCE

Project:
TRAINSPOTTER'S LODGE
PROPOSED NEW DETACHED DWELLING

Location:
LAND AT OXFORD ROAD
TILEHURST, READING RG31 6TH

Drawing Title:
LOCATION PLAN AND BLOCK PLAN

Date:	Sheet Size:	Drawn:
MAR 2026	A3	MC

Drawing No: P2503-01

Revision: