



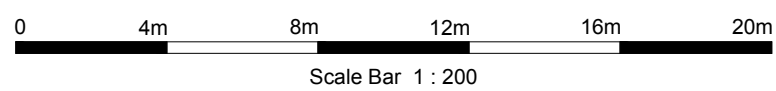

SCALE 1 : 200

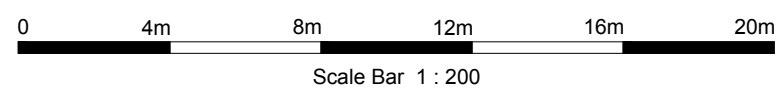

SCALE 1 : 200



© *SpaceOffice* - THIS DRAWING AND DESIGN REMAINS THE COPYRIGHT AND INTELLECTUAL PROPERTY OF OF SPACE OFFICE LIMITED (*SpaceOffice*) AND SHALL NOT BE COPIED IN ANY FORMAT WITHOUT APPROVAL.

THIS DRAWING IS TO BE READ IN CONJUNCTION WITH ALL OTHER
DRAWINGS AND DOCUMENTS PROVIDED. THE CONTRACTOR MUST CHECK
ALL DIMENSIONS ON SITE BEFORE PLACING ORDERS FOR MATERIALS OR
SHOP FABRICATIONS OR COMMENCING WORKS ON SITE.
ANY DISCREPANCIES SHOULD BE NOTIFIED BEFORE PROCEEDING.



Client:
MR TIM PEARCE

Project:
TRAINSPOTTER'S LODGE
PROPOSED NEW DETACHED DWELLING

Location:
LAND AT OXFORD ROAD
TILEHURST, READING RG31 6TH

Drawing Title:
EXISTING & PROPOSED SITE SECTIONS

Date:	Sheet Size:	Drawn:
MAY 2026	A1	MC

Drawing No:	P2503-05	Revision:	
-------------	----------	-----------	--