N

Crown copyright and database rights (2026) OS (100063368)

0 20m 40m 100m

Title
Site Location Plan

Address
182-184 Henley Road, Reading,
Berkshire, RG4 5DL

Client

Job No.
FS204
27299

Issued
07/05/26

Scale
1:1250 @ A3

Key

1. Boundary of Petrol Filling Station

All information is to be checked on site for accuracy and fit. Only drawings with WD status with the most recent revision are to be used for construction.

27299 ¦ PA ¦ 01

N

Crown copyright and database rights (2026) OS (100063368)

0 20m 40m

Title
Existing Site Plan

Address
182-184 Henley Road, Reading,
Berkshire, RG4 5DL

Client

Job No.
FS204
27299

Issued
07/05/26

Scale
1:500 @ A3

Key

1. Boundary of Petrol Filling Station
2. Elevation Line

All information is to be checked on site for accuracy and fit. Only drawings with WD status with the most recent revision are to be used for construction.

27299 ¦ PA ¦ 02

N

Crown copyright and database rights (2026) OS (100063368)

0 20m 40m

Title
Proposed Site Plan

Address
182-184 Henley Road, Reading, Berkshire, RG4 5DL

Client

Job No.
FS204
27299

Issued
07/05/26

Scale
1:500 @ A3

Key

1. Boundary of Petrol Filling Station
2. Proposed Digital Display
3. Elevation Line

All information is to be checked on site for accuracy and fit. Only drawings with WD status with the most recent revision are to be used for construction.

27299 ¦ PA ¦ 03

N

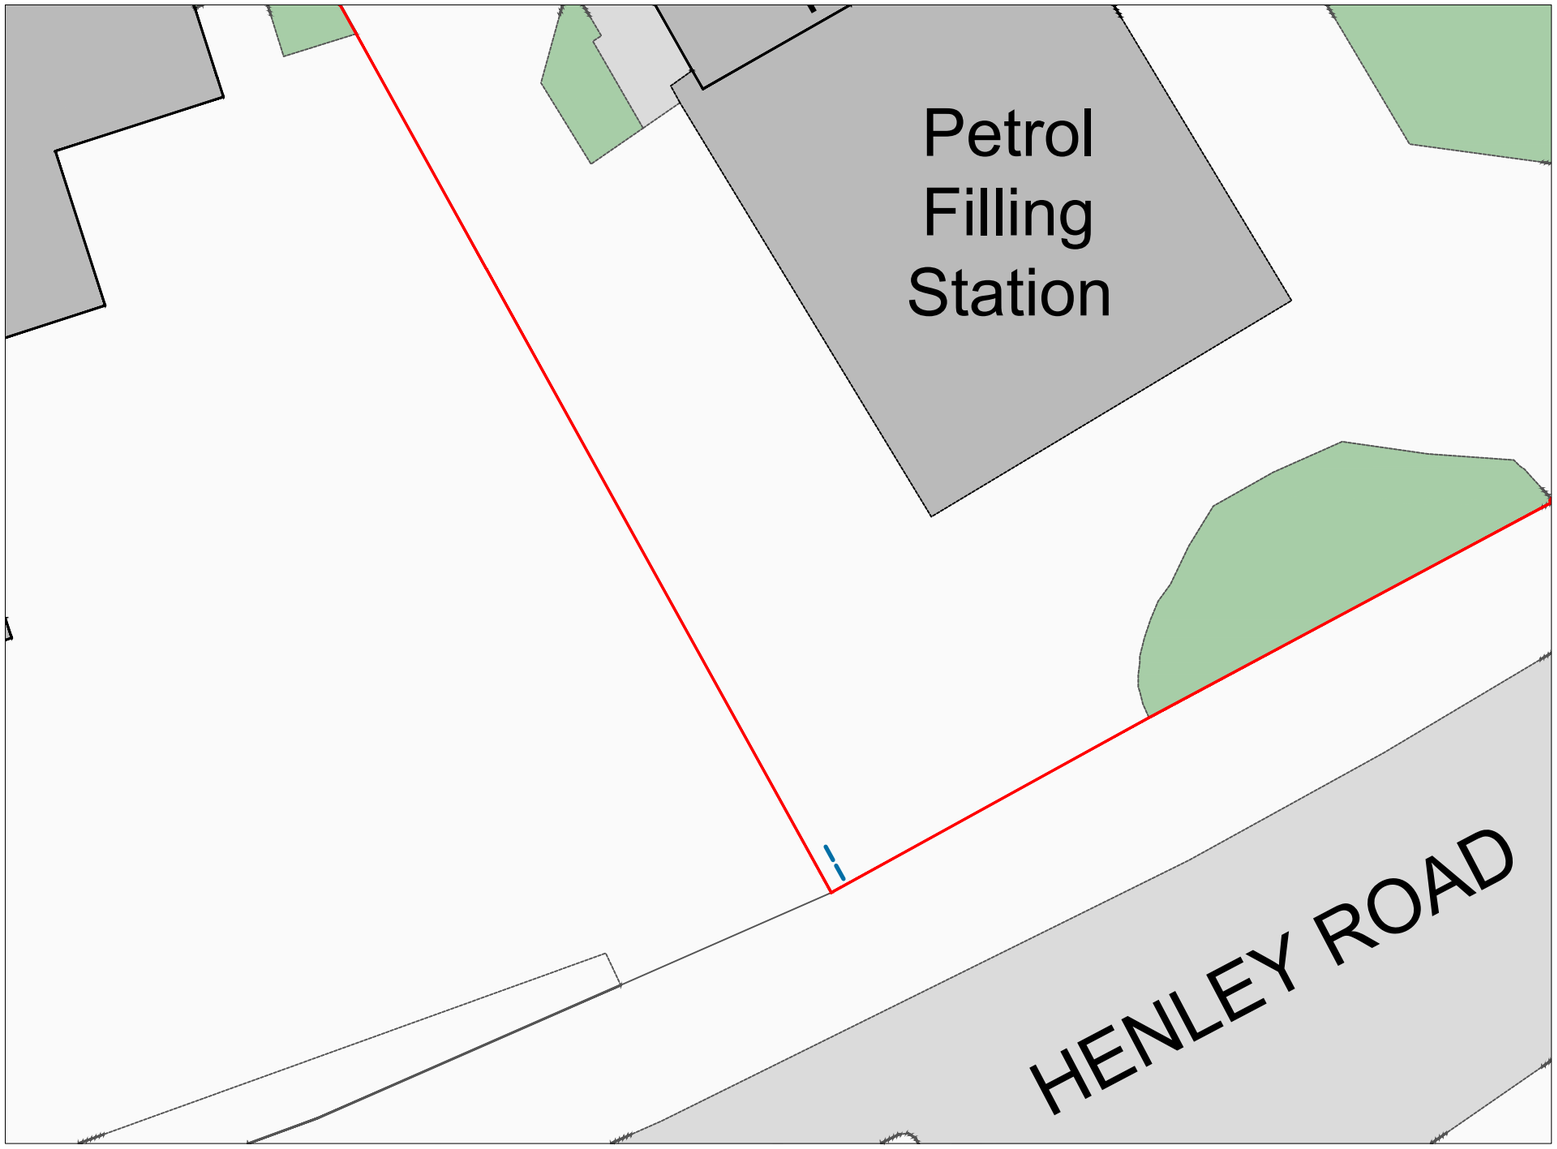

Crown copyright and database rights (2026) OS (100063368)

0 10m 20m

Title
Proposed Site Plan Panel 1

Address
182-184 Henley Road, Reading,
Berkshire, RG4 5DL

Client

Job No.
FS204
27299

Issued
07/05/26

Scale
1:200 @ A3

Key

1. Boundary of Petrol Filling Station
2. Proposed Digital Display

All information is to be checked on site for accuracy and fit. Only drawings with WD status with the most recent revision are to be used for construction.

27299 ¦ PA ¦ 04

N

Crown copyright and database rights (2026) OS (100063368)

0 10m 20m

Title
Proposed Site Plan Panel 2

Address
182-184 Henley Road, Reading, Berkshire, RG4 5DL

Client

Job No.
FS204 27299

Issued
07/05/26

Scale
1:200 @ A3

Key

1. Boundary of Petrol Filling Station
2. Proposed Digital Display

All information is to be checked on site for accuracy and fit. Only drawings with WD status with the most recent revision are to be used for construction.

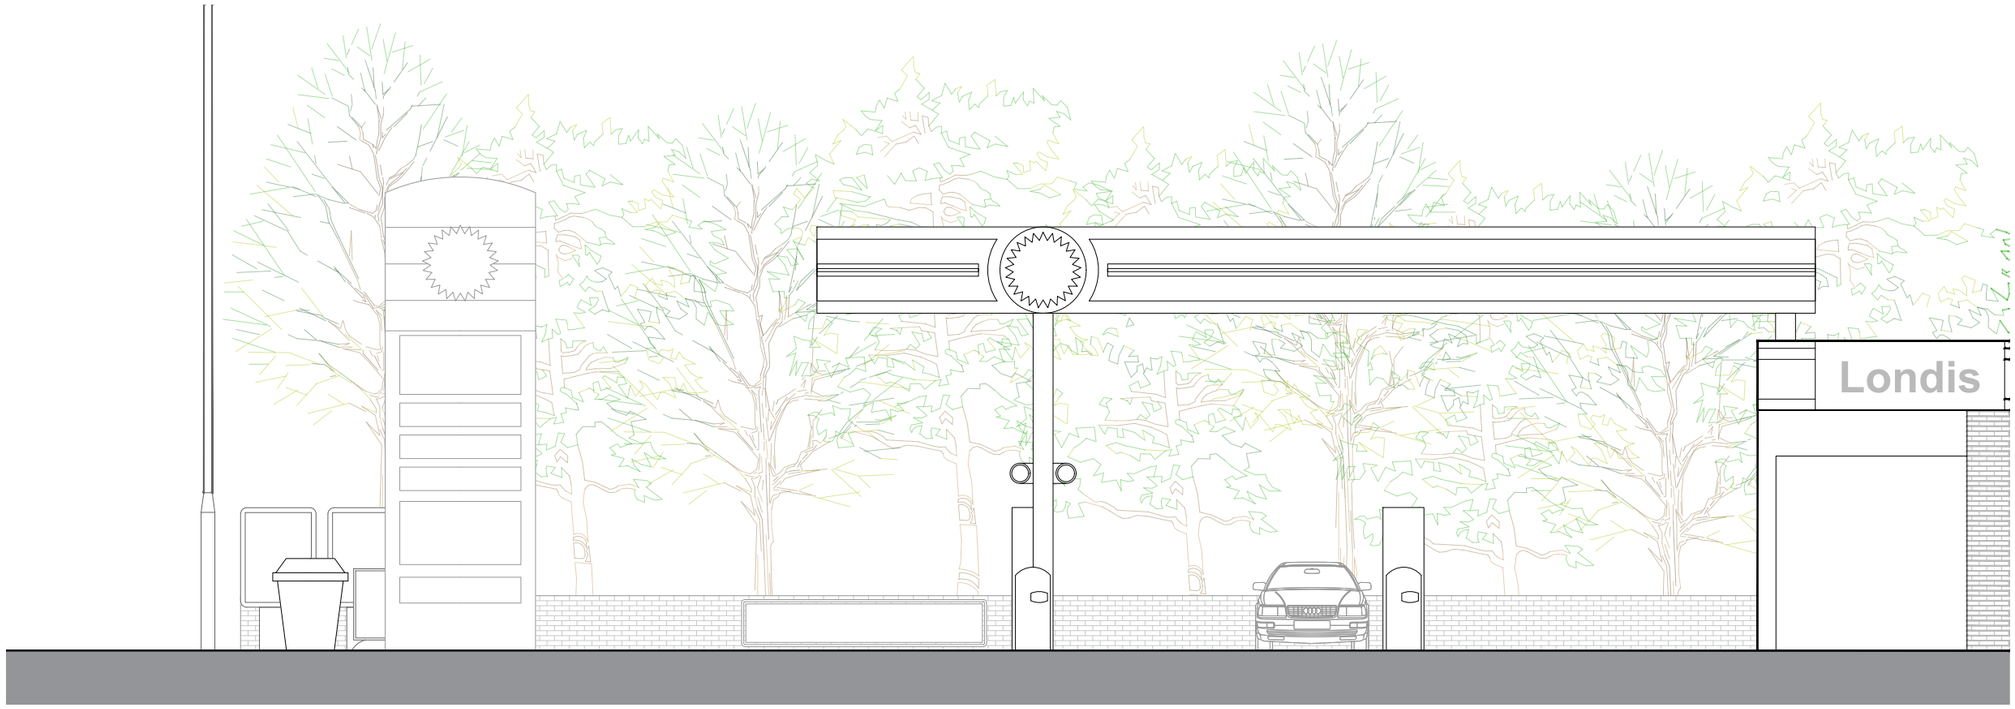

Existing

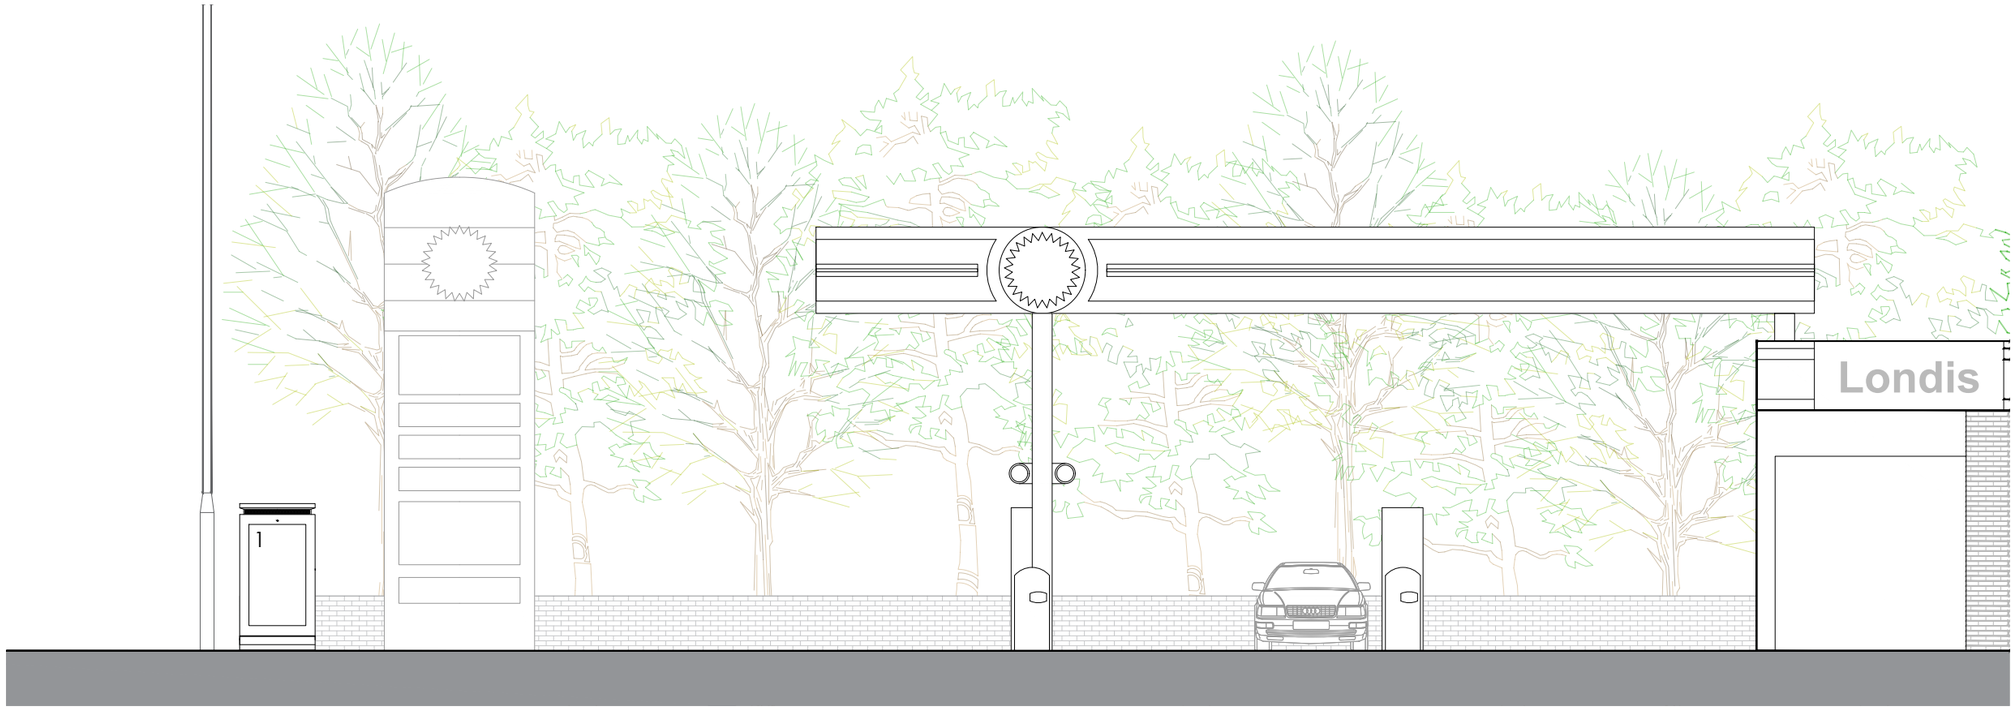

Proposed

0 4m 8m

Title
Existing and Proposed Elevations
Panel 1

Address
182-184 Henley Road, Reading,
Berkshire, RG4 5DL

Client

Job No.
FS204
27299

Issued
07/05/26

Scale
1:100 @ A3

Key

1. Proposed Digital Display

All information is to be checked on site for accuracy and fit. Only drawings with WD status with the most recent revision are to be used for construction.

27299 ¦ PA ¦ 06

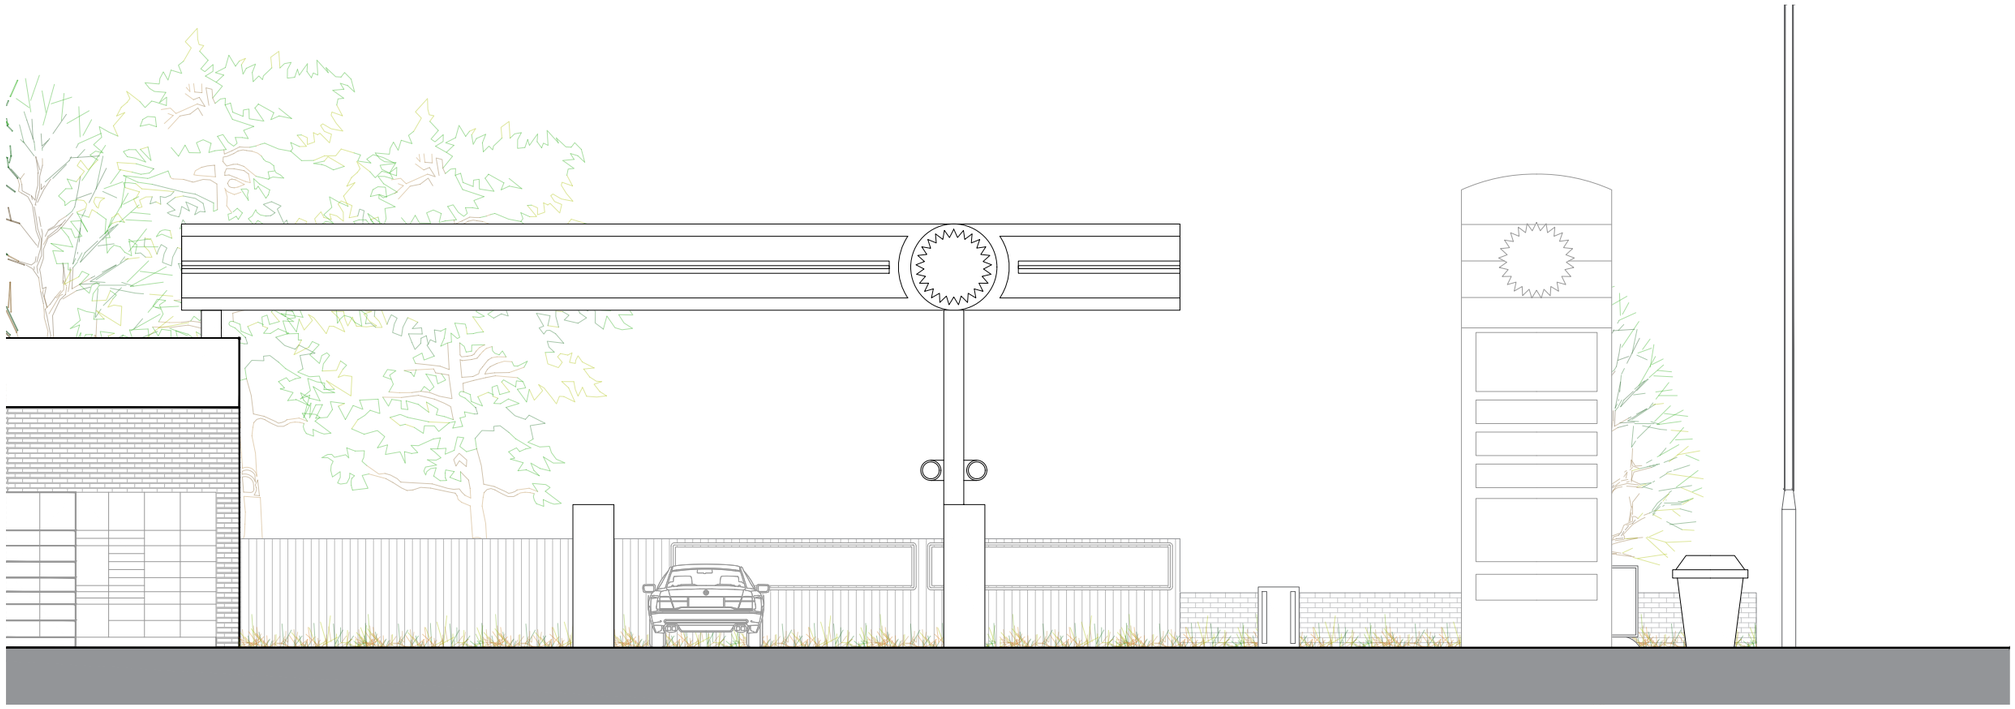

Existing

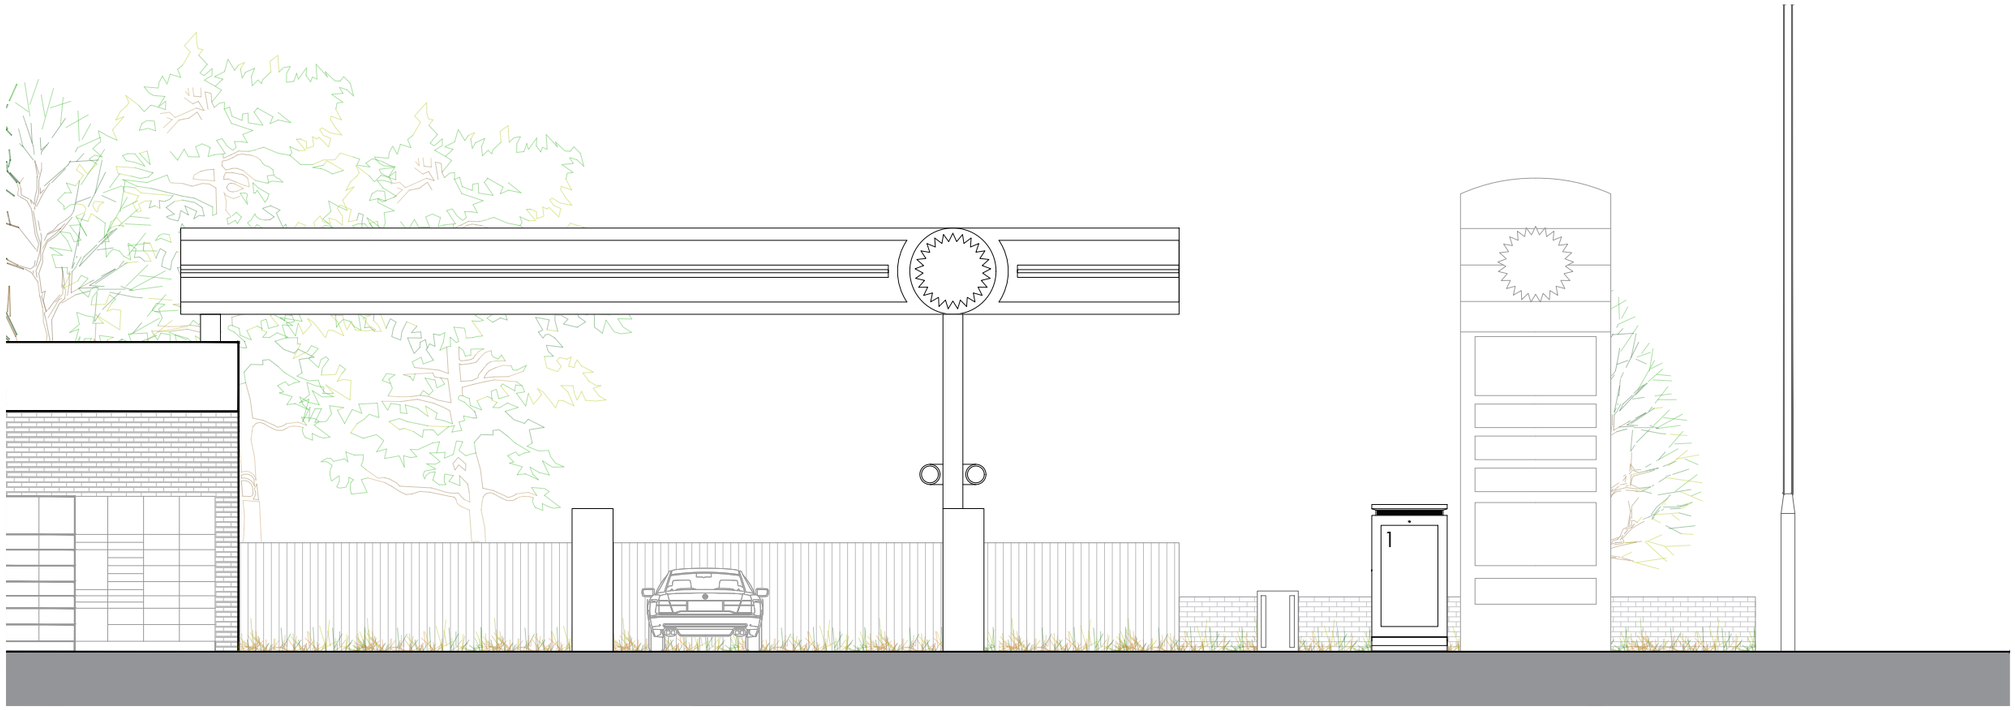

Proposed

0 4m 8m

Title
Existing and Proposed Elevations
Panel 2

Address
182-184 Henley Road, Reading,
Berkshire, RG4 5DL

Client

Job No.
FS204
27299

Issued
07/05/26

Scale
1:100 @ A3

Key

1. Proposed Digital Display

All information is to be checked on site for accuracy and fit. Only drawings with WD status with the most recent revision are to be used for construction.

27299 ¦ PA ¦ 07

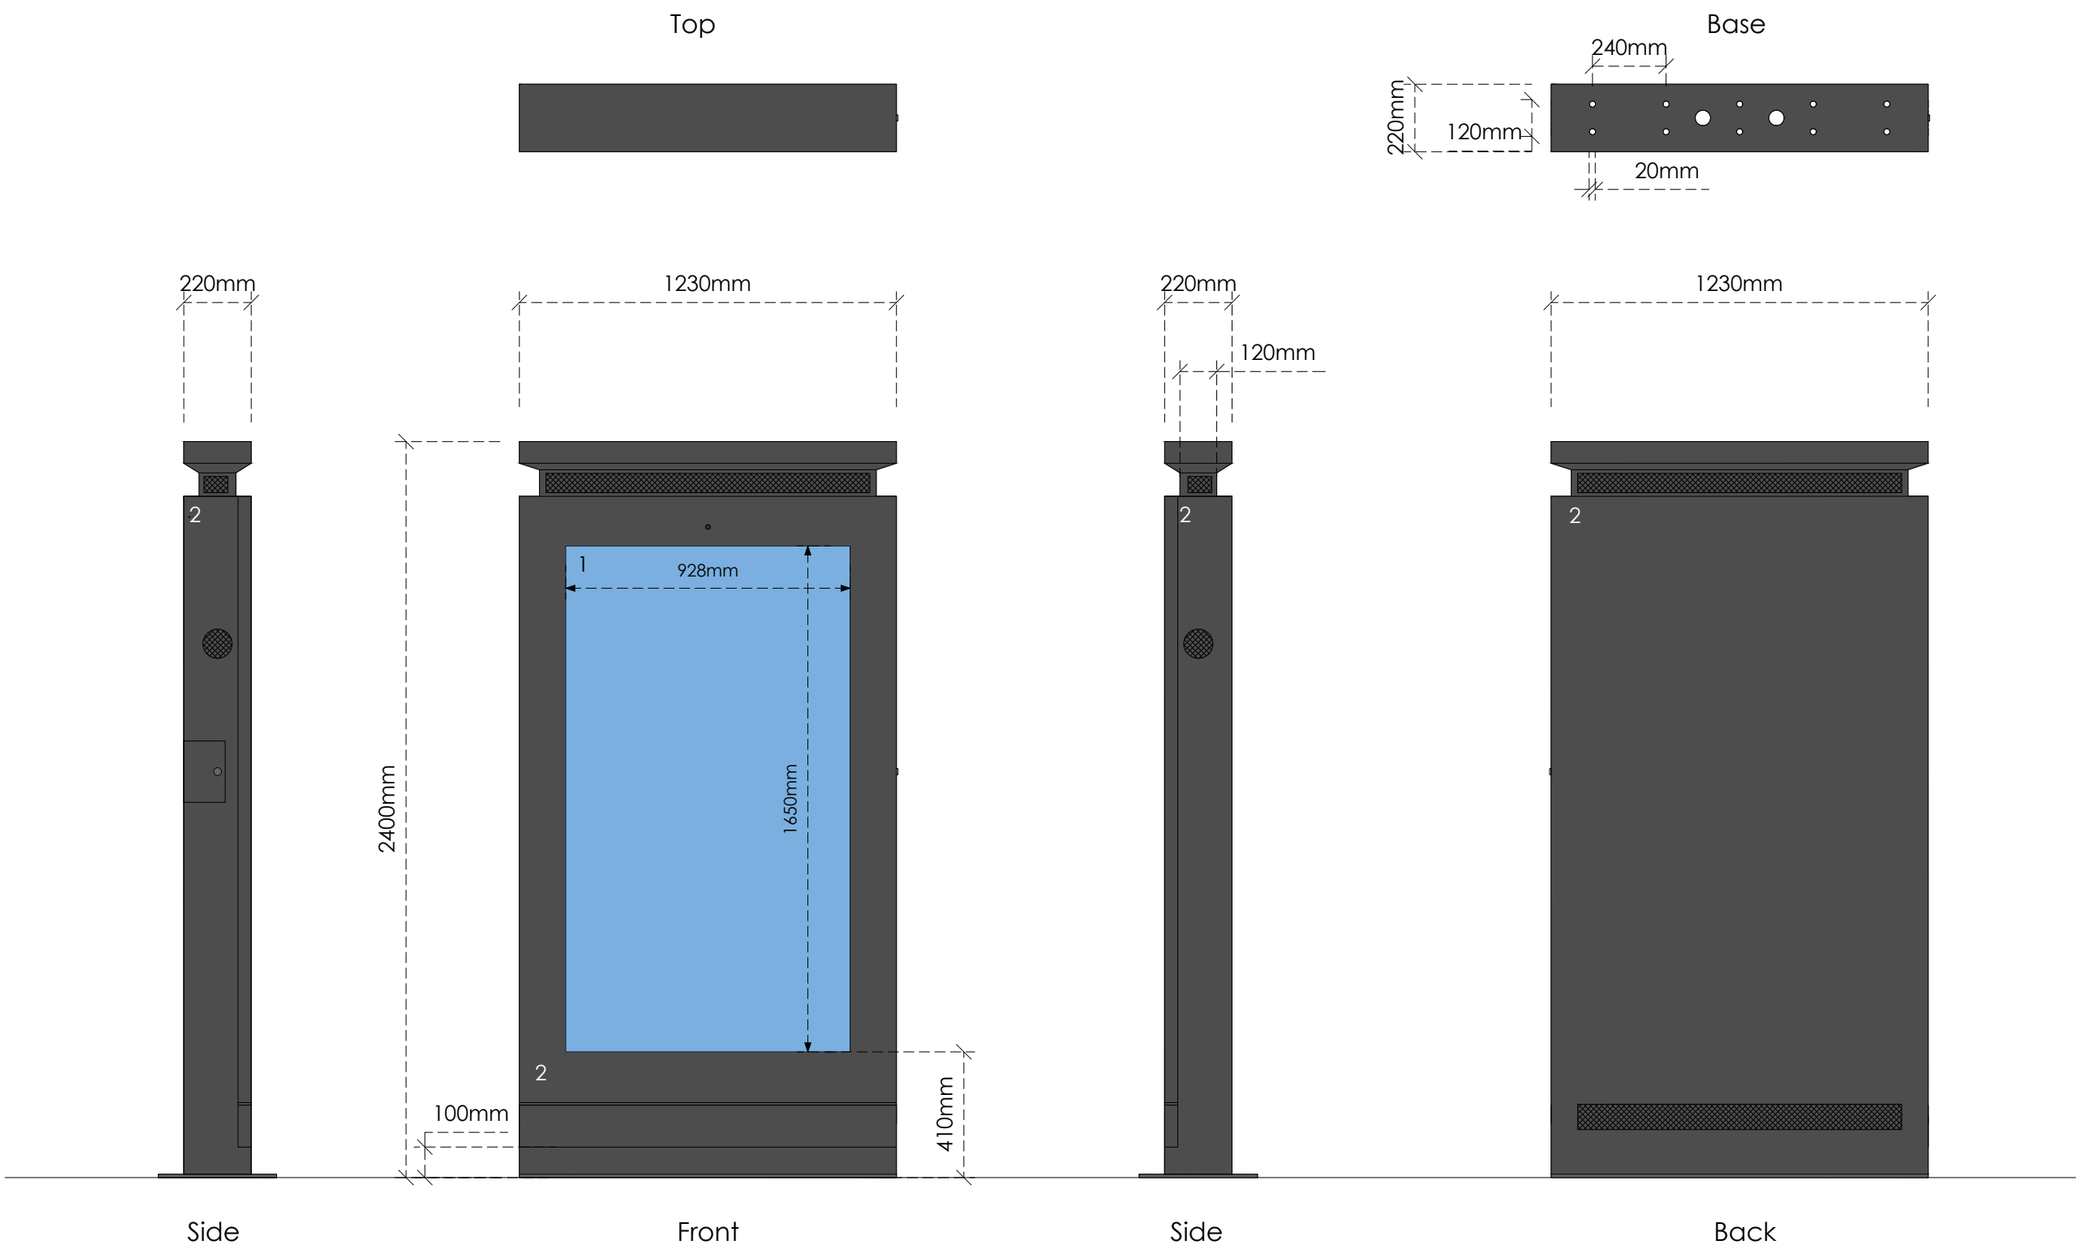

Title
Specification

Address
182-184 Henley Road, Reading,
Berkshire, RG4 5DL

Client

Job No.
FS204
27299

Issued
07/05/26

Scale
1:20 @ A3

Key

1. Digital Display
2. Zinc Powder and Fine Grain Powder Coated Galvanized Steel in Black (RAL 9005)

All information is to be checked on site for accuracy and fit. Only drawings with WD status with the most recent revision are to be used for construction.

0 1m 2m

27299 ¦ PA ¦ 08

BEFORE

AFTER

Title
CGI Panel 1

Address
182-184 Henley Road, Reading, Berkshire, RG4 5DL

Client

Job No.
FS204
27299

Issued
07/05/26

Scale
NTS

Key

All information is to be checked on site for accuracy and fit. Only drawings with WD status with the most recent revision are to be used for construction.

BEFORE

AFTER

Title
CGI Panel 2

Address
182-184 Henley Road, Reading, Berkshire, RG4 5DL

Client

Job No.
FS204
27299

Issued
07/05/26

Scale
NTS

Key

All information is to be checked on site for accuracy and fit. Only drawings with WD status with the most recent revision are to be used for construction.