



KEY

- Richards Hall
- The Abbey School

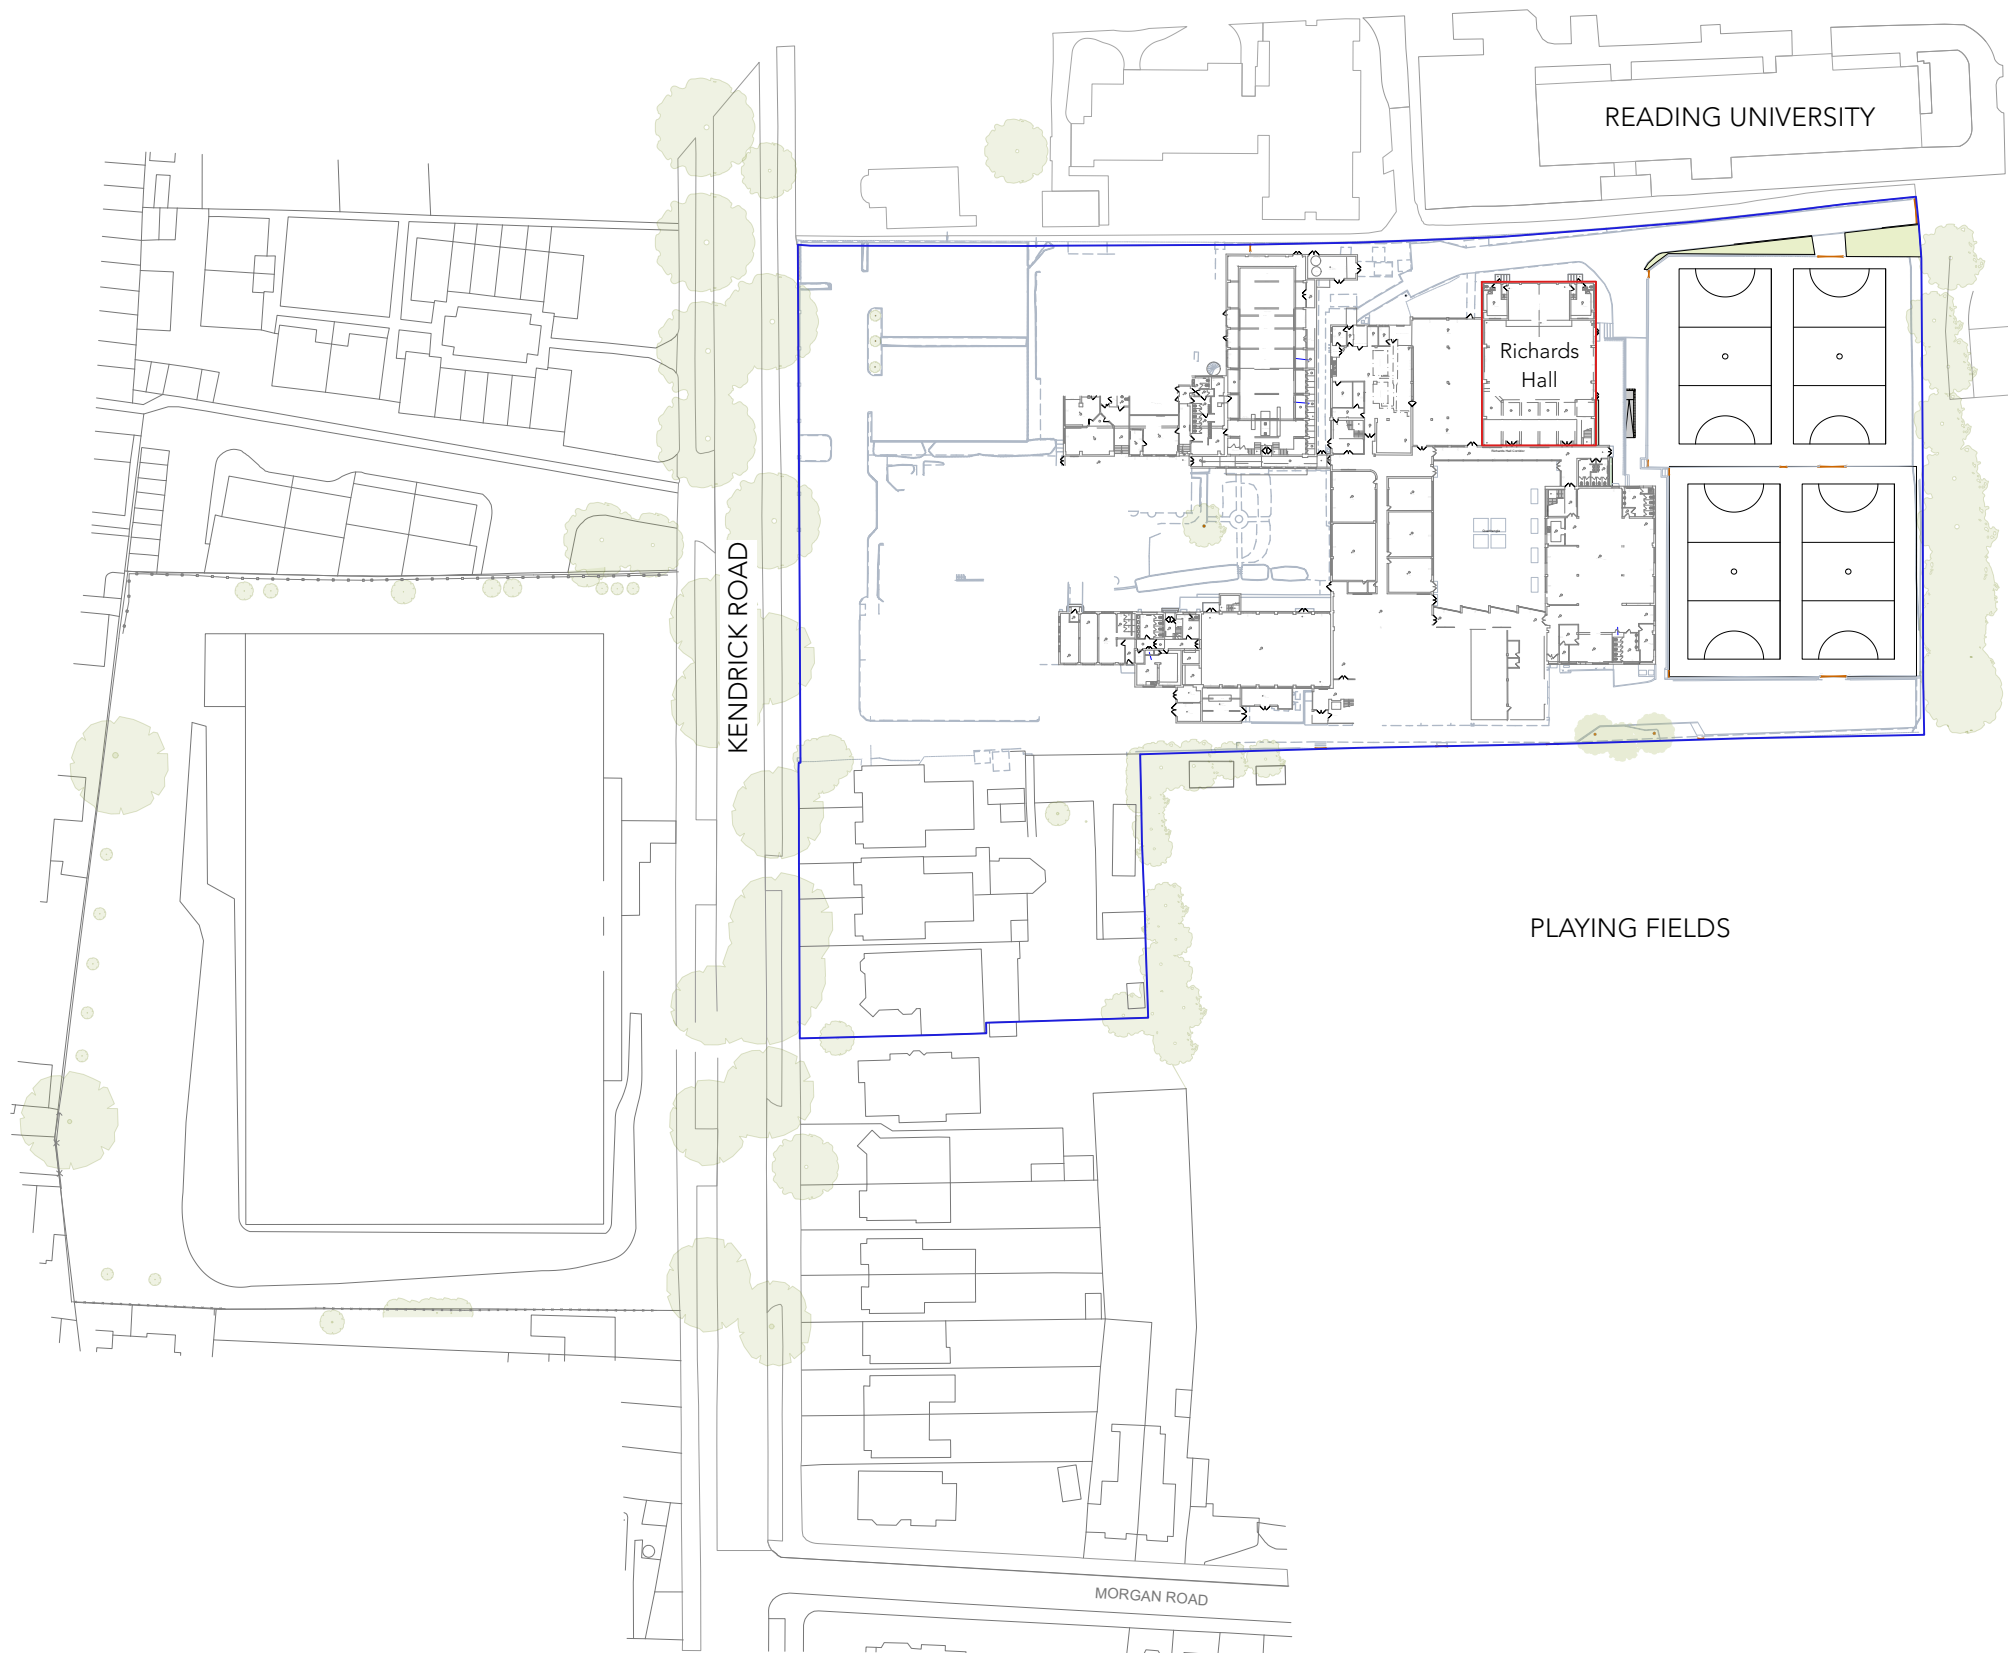

Proposed Site Location Plan

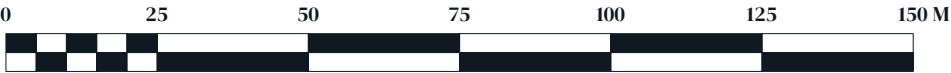

Scale 1:1250 @ A3

PO3 08/05/2026 EB EB Ramp location amended.  
Issued for Planning.

PO2 05/03/2026 EB EB Revised to Tender Issue.

PO1 10/02/2026 EB EB First Issue.

Rev Date By Ap Note

Do not scale this drawing



3 GP Centre, Yeoman Road,  
Ringwood, Hampshire, BH24 3FF

+44 (0)1425 472 833  
www.kendallkingscott.co.uk

Client  
The Abbey School

Project  
Richard's Hall Refurbishment

Date  
28/11/2025

Drawn  
EB

Purpose/Status  
PLANNING

Scale  
1:1250

Checked  
AL

Paper Size  
ISO A3

Filename  
250468.vwx

Drawing Title  
Proposed Site Location Plan

Project Number/Drawing Number  
250468-TAS-KK-XX-XX-D-A-1152

Check all dimensions and levels on site

Revision  
P03

© Copyright

Only to be used on the site for which designed. The electronic transmission of designs/information contained in this drawing is carried out entirely at the User's risk and Kendall Kingscott Ltd. will have no liability for any errors or inaccuracies arising therefrom. The production of amended or updated information from the said designs/information by the User is entirely the responsibility of the User and Kendall Kingscott Ltd. shall have no responsibility in respect thereof whatsoever.