



FRONT VIEW




REAR VIEW



REAR VIEW





SIDE VIEW

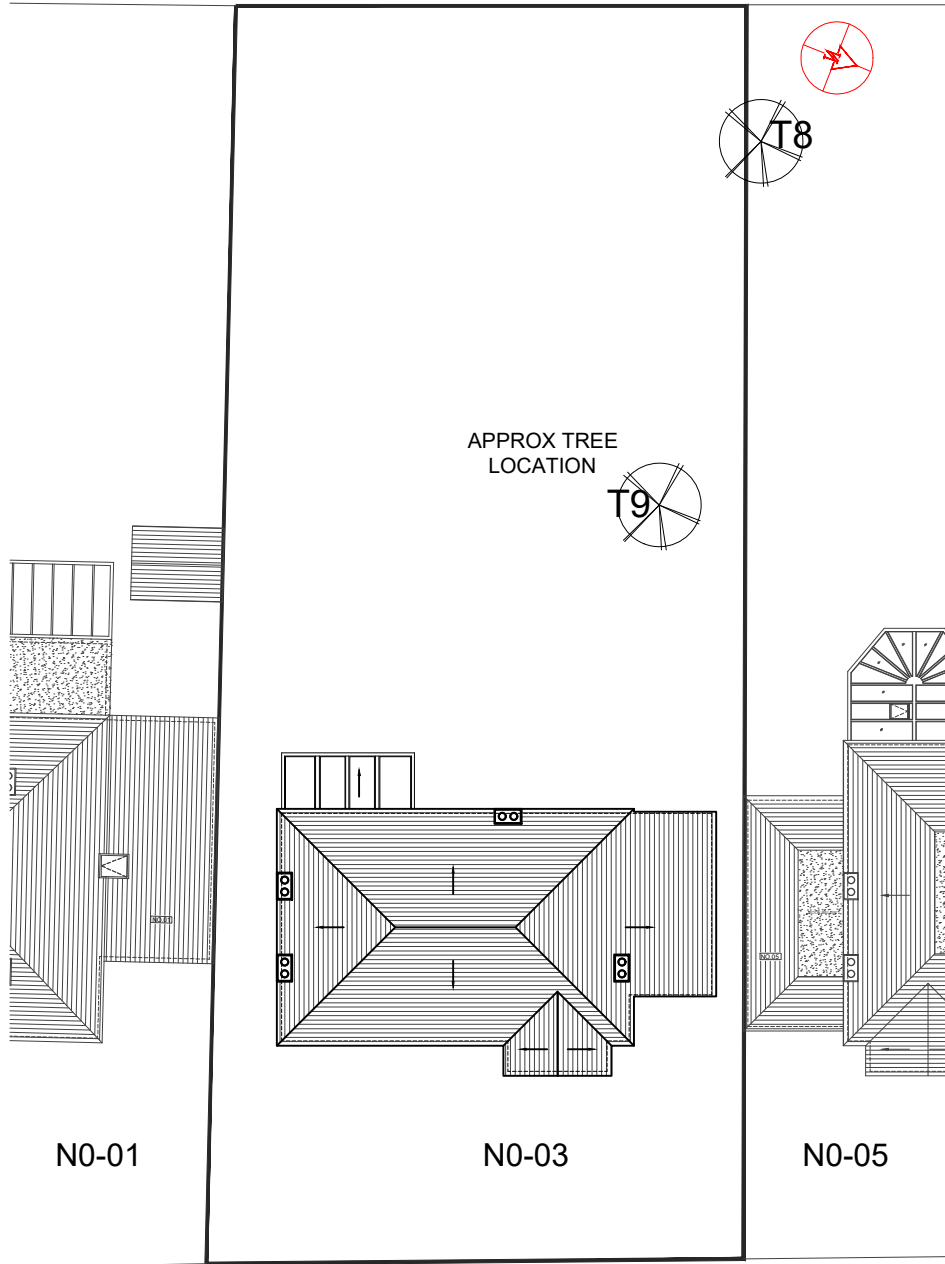



DOWNSHIRE SQUARE  
01 - EXISTING BLOCK PLAN

SCALE 1:250

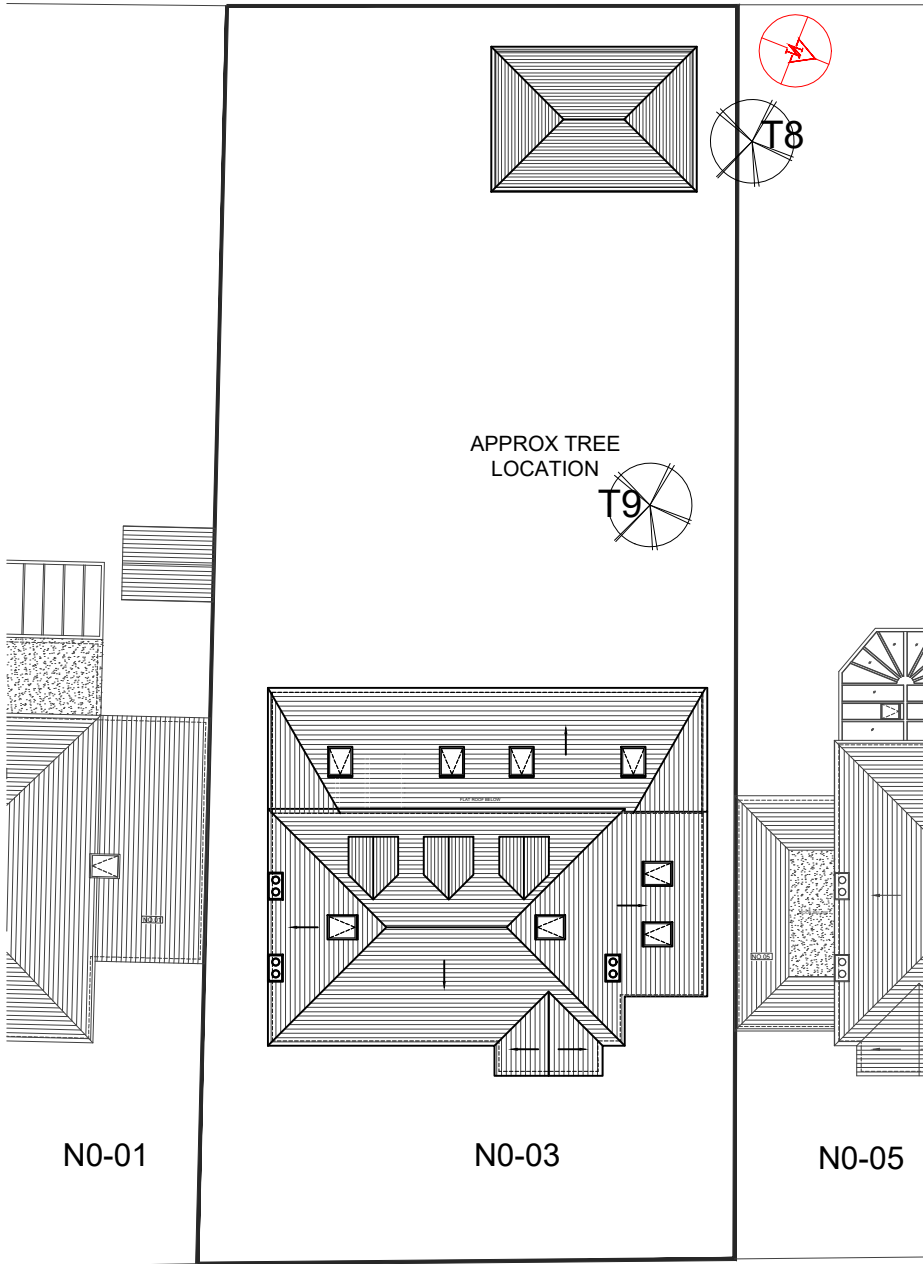 

DOWNSHIRE SQUARE  
02 - PROPOSED BLOCK PLAN

SCALE 1:250

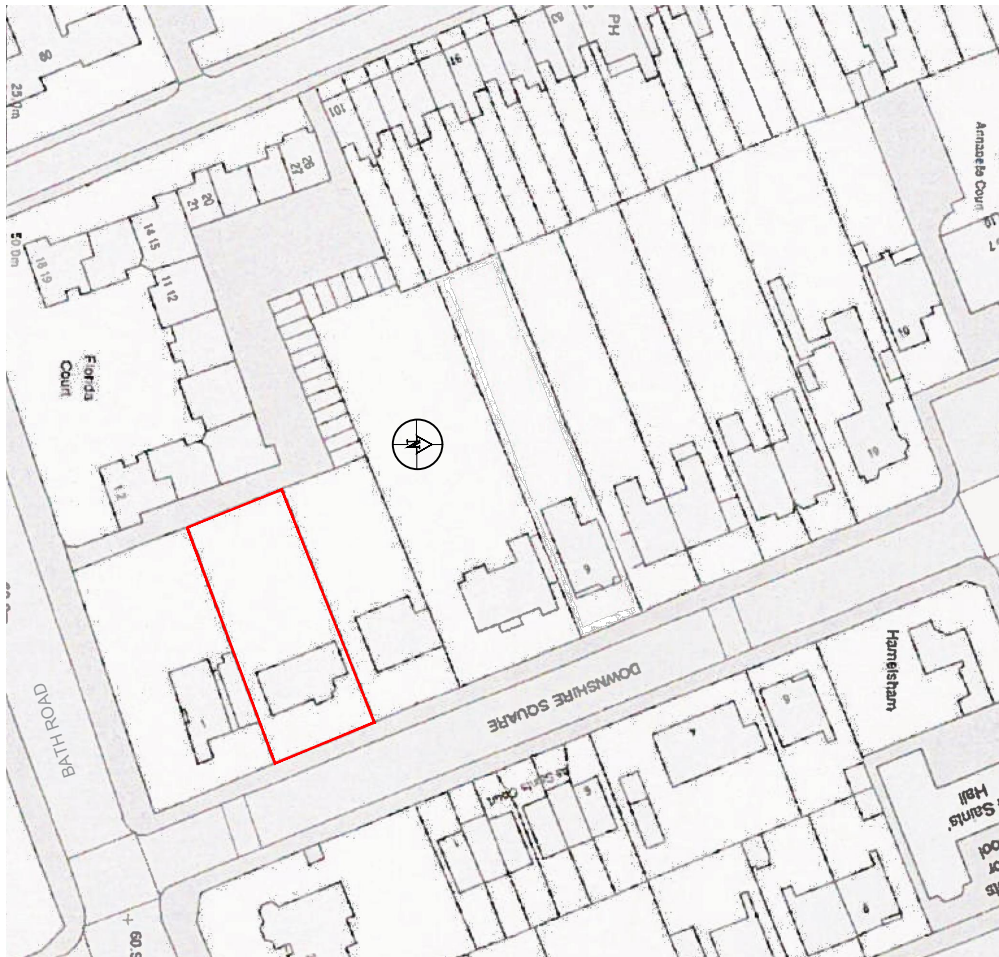 

03 - OS MAP SCALE 1:1250

- NOTES
- Dimensions are not to be scaled from this drawing by contractors. The contractor is requested to check all dimensions before the work started.
  - Report any discrepancies to the client or architect before undertaking the work described in the drawings.
  - Dimensions are approximate site dimensions and are to be verified by the contractor on site before any fabrication/site works i.e foundations etc occur
  - Contractor is responsible for all temporary propping to existing structure

| REVISIONS |             |      |    |
|-----------|-------------|------|----|
| NO        | DESCRIPTION | DATE | BY |
|           |             |      |    |
|           |             |      |    |
**HOUSE HOLDER  
APPLICATION**

DE ARCHITECTURAL CONSULT.LTD  
M: 07824773079, 07869580774  
E: design.endeavour@gmail.com

|         |                                                   |  |  |
|---------|---------------------------------------------------|--|--|
| Project | 3 DOWNSHIRE SQUARE, BERKSHIRE<br>READING, RG1 6NJ |  |  |
| Title   | OS MAP & BLOCK PLANS                              |  |  |

|             |             |          |        |
|-------------|-------------|----------|--------|
| Scale       | Drawn       | Approved | Date   |
| As shown@A3 | AS          |          | SEP-25 |
| Job No.     | Drawing No. | Rev.     |        |
| DAC-405/25  | PH-3DS-01   | B        |        |