
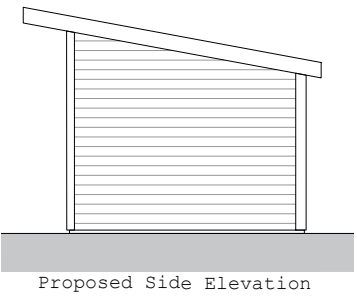
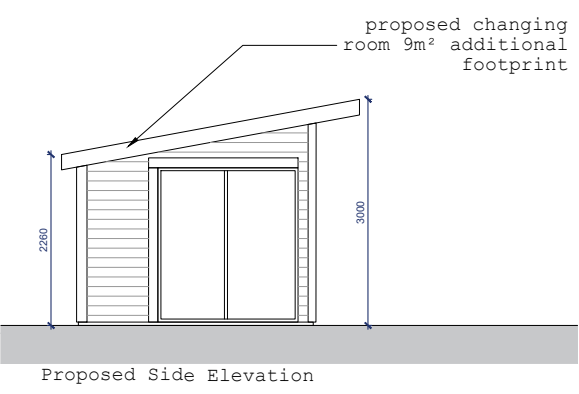
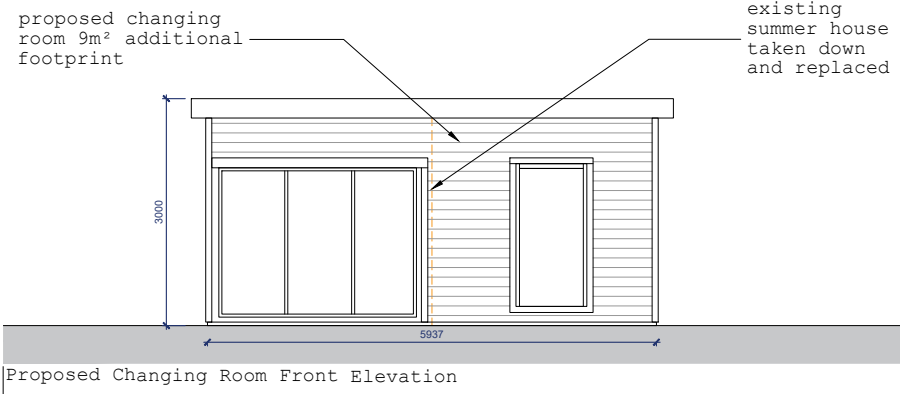


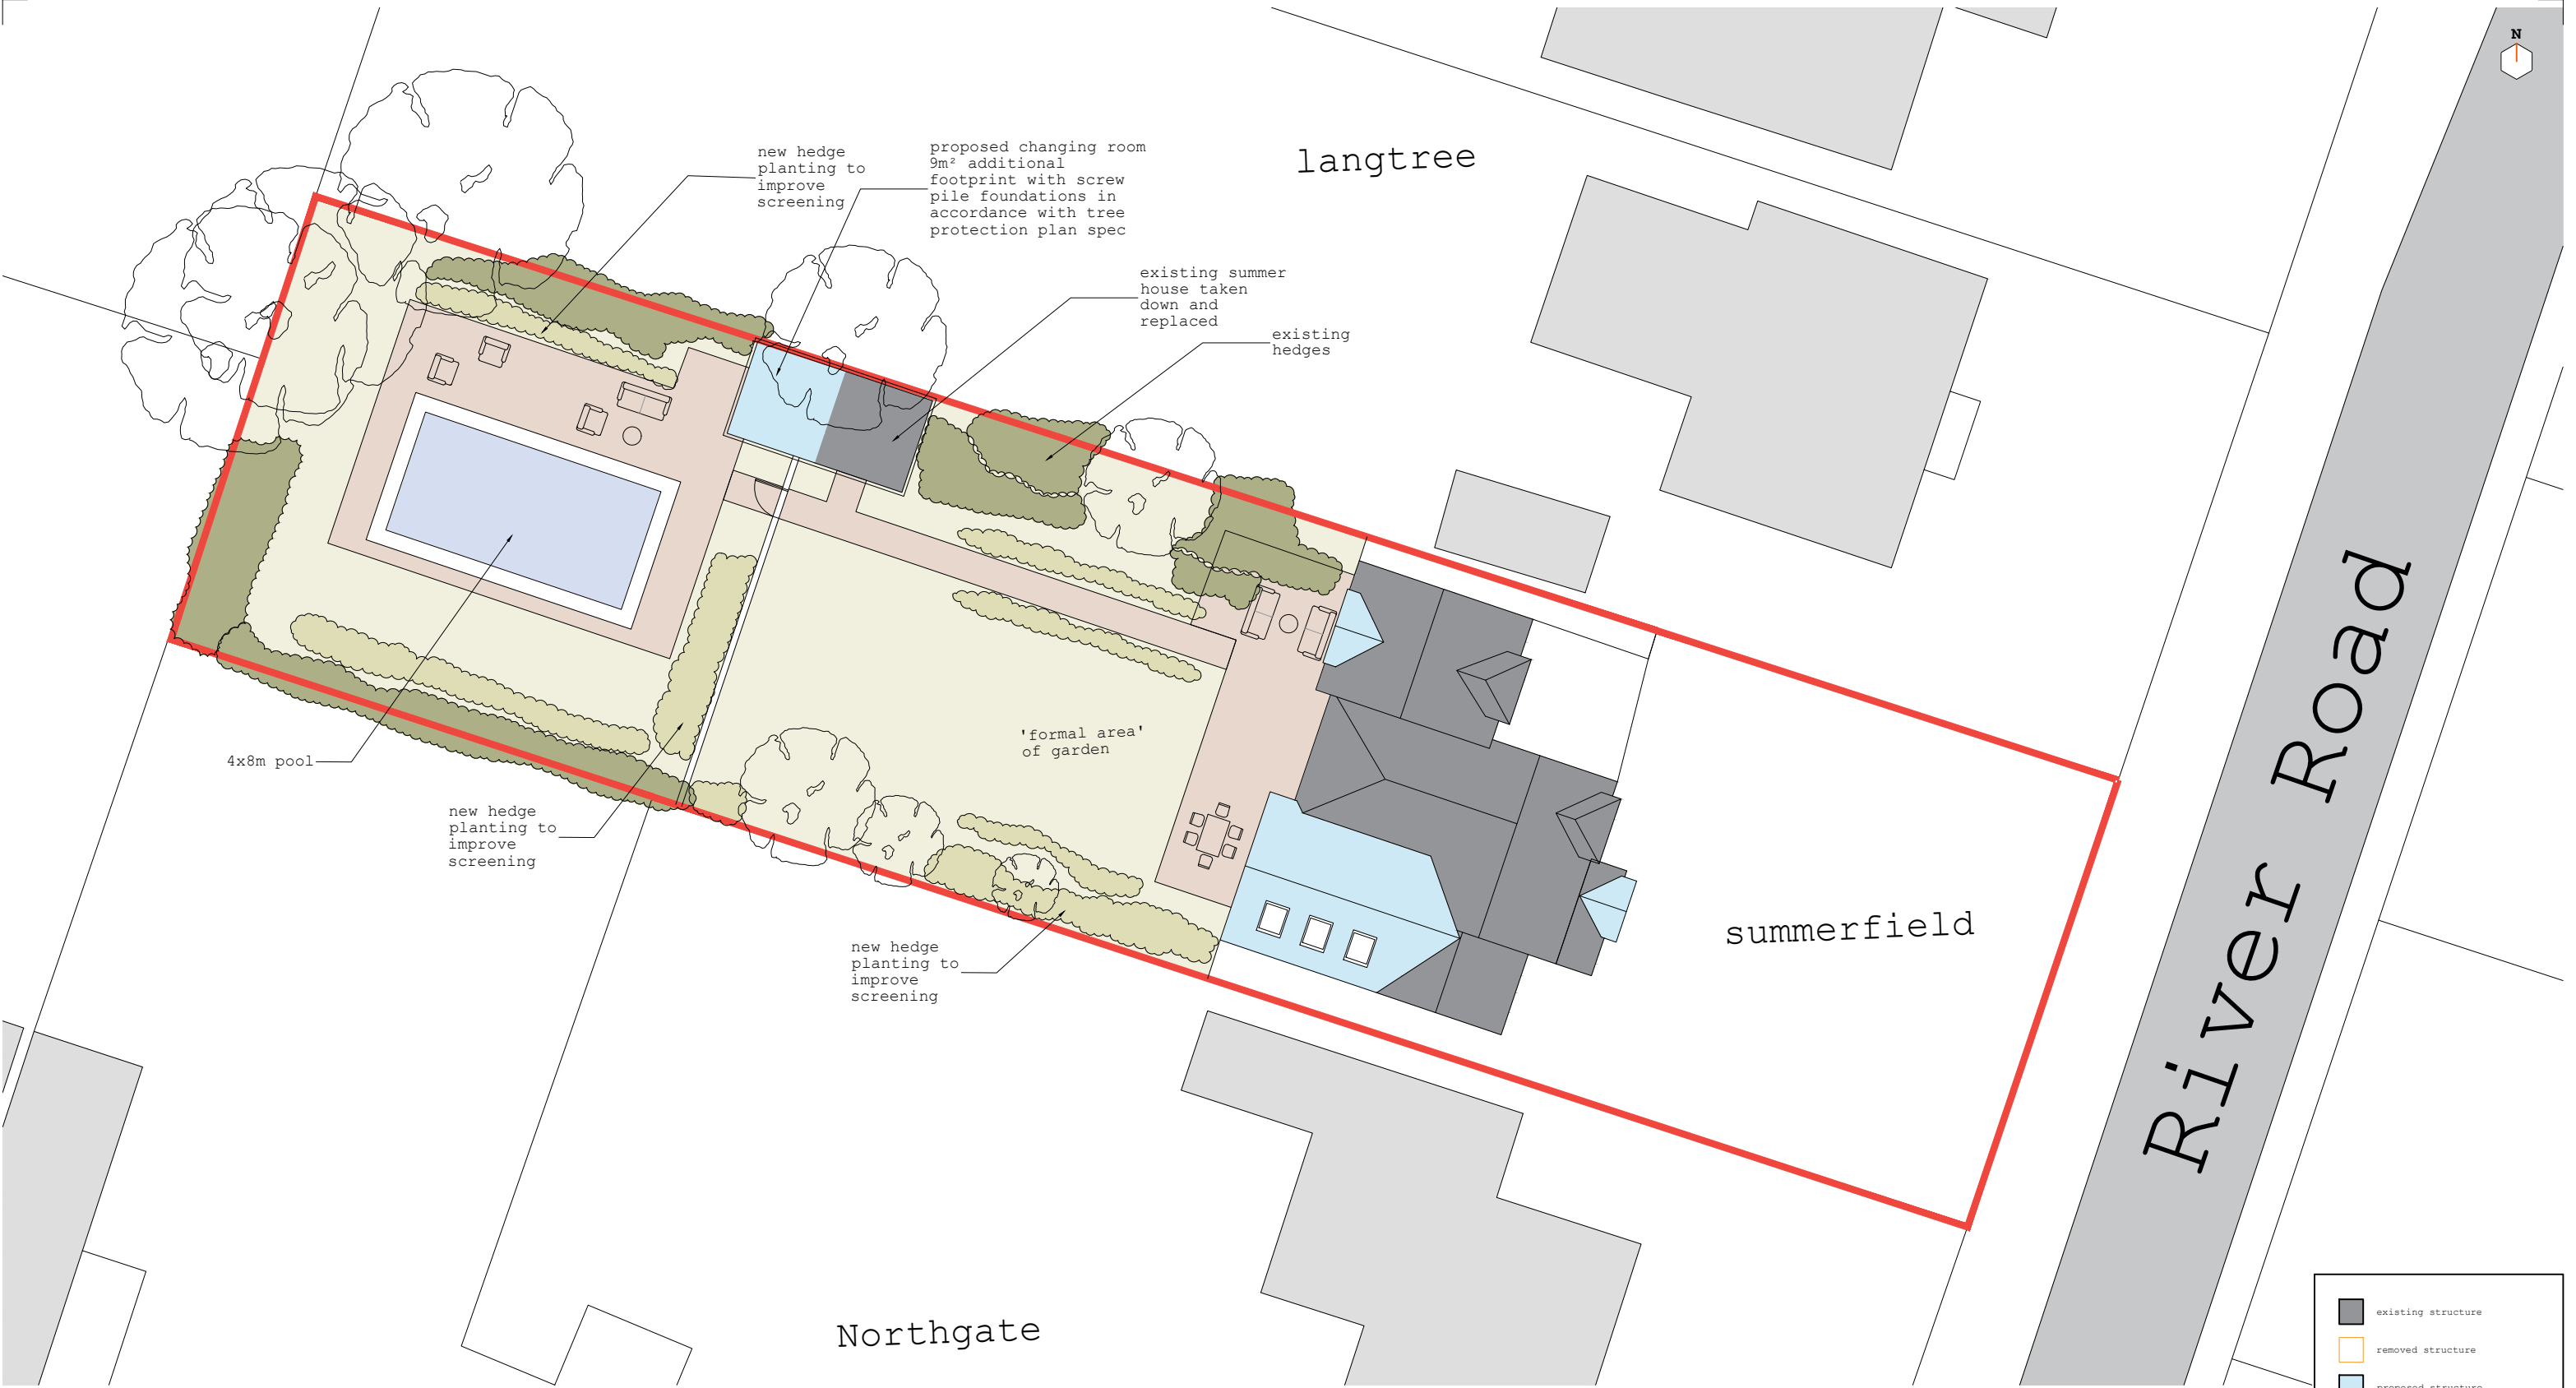

all drawings remain the copyright of colony and cannot be reproduced on whole or part without our approval

this drawing is for planning purposes only and not a construction issue

documents & drawings are not to be altered without the consent of colony

dimensional accuracy only applies to the written notation

drawings issued by colony are to be cross-referenced where necessary with other relevant consultants' information

if any contradiction is found in the drawing set, or if you are in any doubt, ask the architect

colony

Collaborating with:
Juilitta & Janardan

Job: **1158** Drawing: **02-11** Revision: **A**

Project:
Summeifield, 44 River Road
Caversham, RG4 7EH

Drawing Name:
Proposed Pool Plan (1:200)
And Elevations (1:100)

Date: 03 2026 **Status:** planning

Drawn By: TF **Checked By:** EM

RIBA 
Chartered Practice

Colony Architects Ltd.
The Wine Store, Brewery Court,
Theale, Reading, RG7 5AJ
+44 (0)118 380 0328
hello@colonyarchitects.com
colonyarchitects.com

1:200 02	04	06	08	10	12	14	16	18	20	22	24
1:100 01	02	03	04	05	06	07	08	09	10	11	12

NOTES