


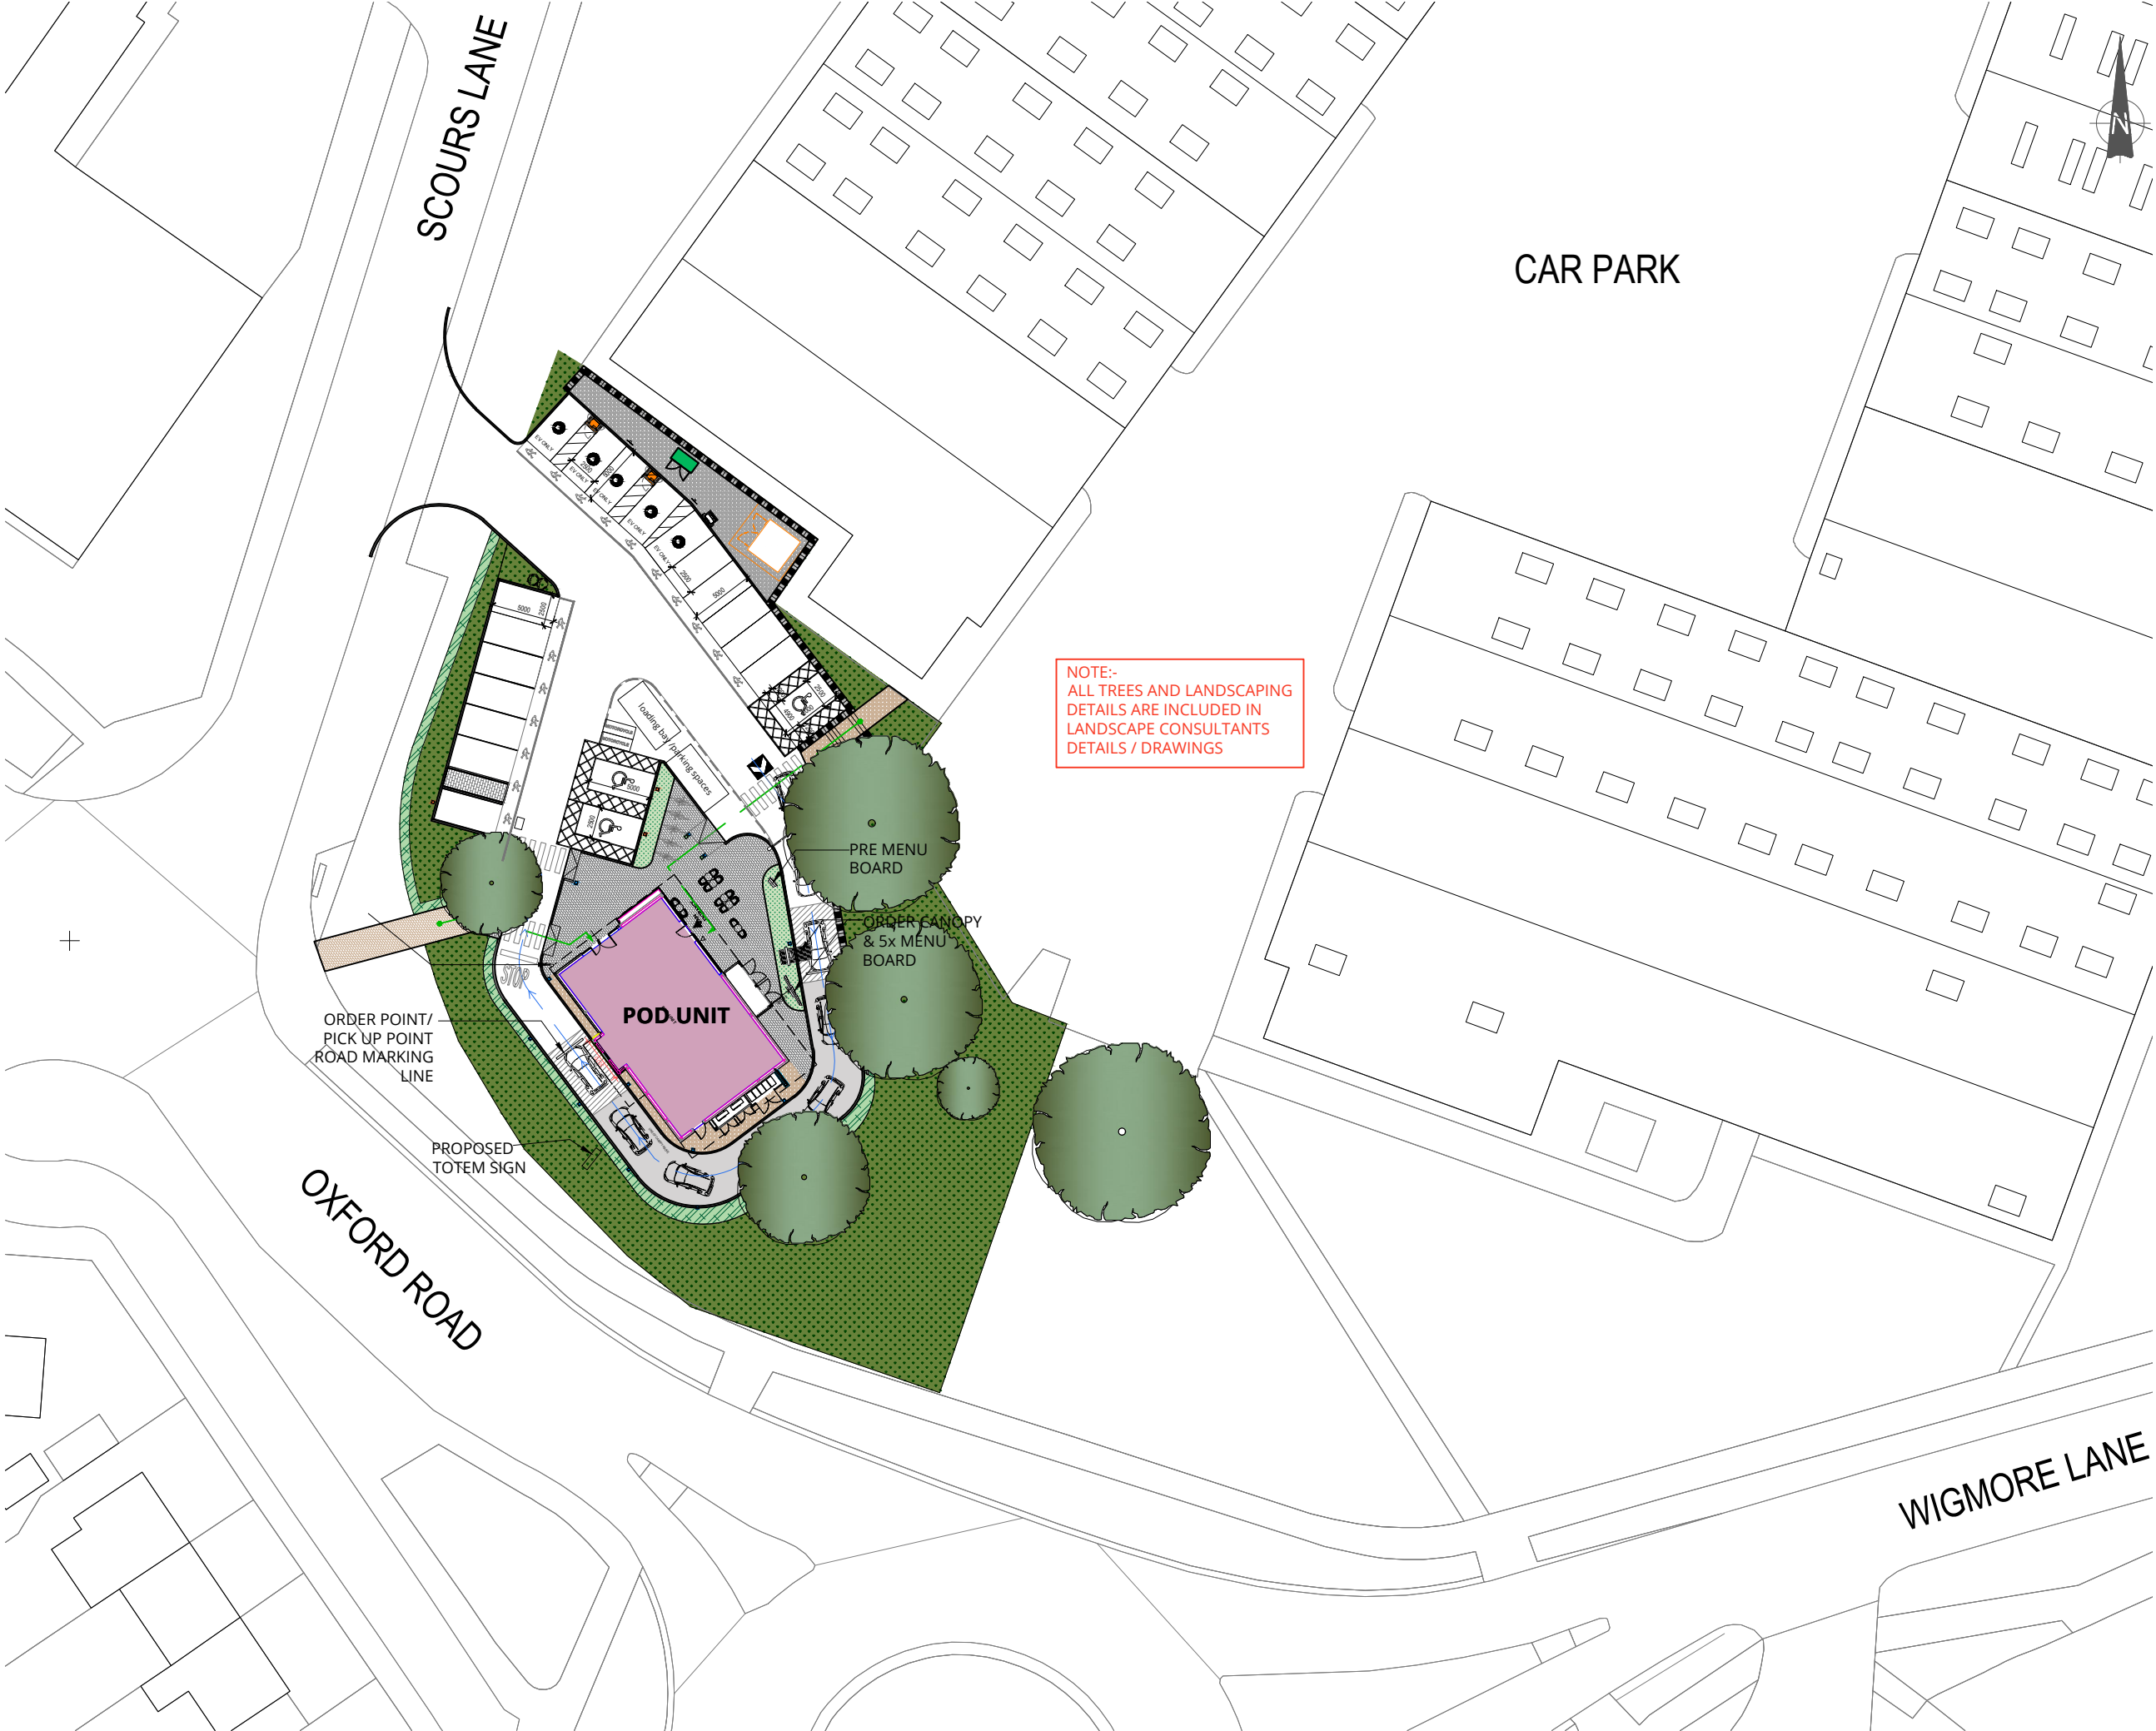

SCALE 1 : 500
SCALE 1 : 1

Copyright of this drawing is the property of Urban Edge Architecture Limited. It must not be reproduced or amended nor used in the execution of any works whether in conjunction with the proposed works for which it is prepared or otherwise without the express consent in writing of Urban Edge Architecture Limited.

Urban Edge Architecture Limited
One Scotgate Mews, Scotgate,
Stamford, Lincolnshire, PE9 2FX.

Tel. ++44 (0)1780 755 665
Fax. ++44 (0)1780 755 360

THIS DRAWING IS FOR PLANNING ONLY AND IS NOT TO BE USED FOR TENDER OR CONSTRUCTION

DRAWING TO BE READ IN COLOUR

NOTE:

ALL SIGNAGE INCLUDING MENU BOARDS AND TOTEM, TO BE APPLIED UNDER SEPERATE ADVERT CONSENT.

SITE ADDRESS:

SCOURS LANE,
READING
RG30 6YD

LEGEND:

- RETAINING WALL
- PEDESTRIAN ROUTE
- DT LANE ROUTE
- METAL BOLLARD- NON-ILLUMINATED
- CRASH BOLLARD
- METAL BOLLARD- ILLUMINATED

CAR PARKING NUMBERS:

PARKING NUMBERS			
STANDARD	ACC.	EV	TOTAL
14	3	5	22

P10	PARKING UPDATED & SIZES ADDED	RPP	29.05.26
P09	LANDSCAPE NOTE ADDED	RPP	26.05.26
P08	PARKING AMENDED TO PROVIDE 2 ADDITIONAL SPACES	RPP	13.05.26
P07	PROPOSED TOTEM LOCATION AMENDED	RPP	08.05.26
P06	REVISED PARKING PROVISION / EV SPACES	RPP	13.2.26
P05	REVISED PARKING PROVISION / EV SPACES	AS	16.10.25
P04	REVISED PARKING PROVISION / EV SPACES	AS	24.02.25
P03	REVISED PARKING PROVISION	AS	28.02.25
Rev No	Description	Drawn By	Date

URBANEDGE
architecture / landscape / masterplanning

Client
WEYBOURNE HOLDINGS PTE. LIMITED

Project
SCOURS LANE, READING DRIVE THRU POD

Drawing
SITE BLOCK PLAN AS PROPOSED

Issue Purpose
PLANNING

UE Proj No	Scale	Date	Drawn	Status	Revision
2889	1:500 @A3	JAN 25	ND	-	P10

Project - Organisation - Volume/System - Level - Type - Role - Number
2889-URB-ZZ-00-DR-A-208150