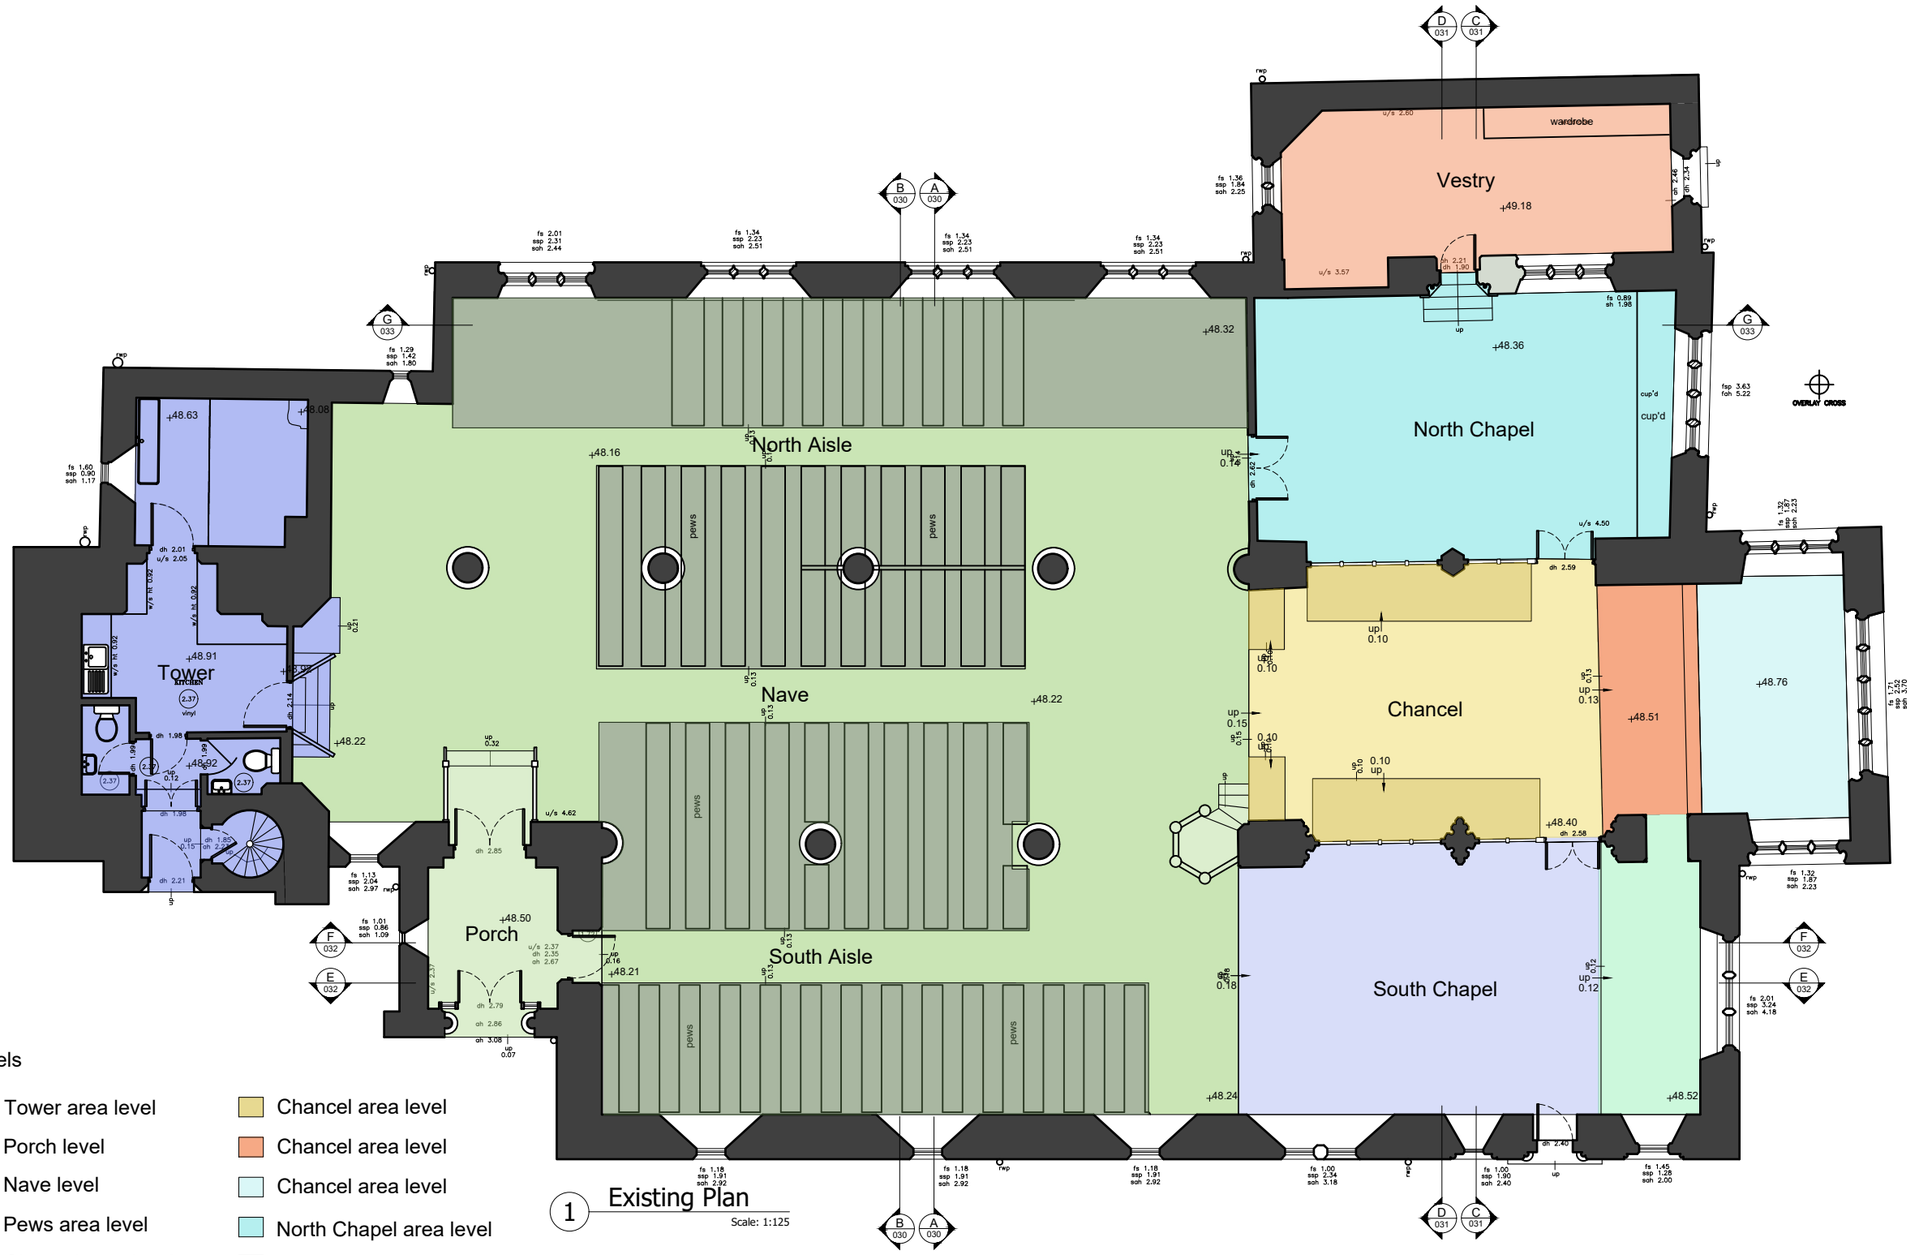


1 Existing Plan
Scale: 1:125

Levels

- Tower area level
- Porch level
- Nave level
- Pews area level
- Chancel area level
- Vestry area level
- Chancel area level
- Chancel area level
- Chancel area level
- North Chapel area level
- South Chapel area level
- South Chapel area level

SCALE

0 5m 10m

1 VIEW TITLE
Scale: 1:1

Z:\Shared\JBKS Project Files\CAV St Peter's Caversham\01-2025 Roofing\DWG\CAV_19_101_Existing Ground Floor Plan.dwg

## NOTES

1. No deviation may be made from the details shown on this drawing without prior permission of the architects. Any discrepancy found between this drawing and anyother document should be referred immediatly to the architects. IF IN ANY DOUBT ASK.
2. No dimensions should be scaled from this drawing.
3. This drawing is to be removed from currency immediatly a revised version is issued.
4. All rights described in chapter IV of the Copyright, Desings and Patents Act of 1988 have been generally asserted.

## LEGEND

## REVISIONS

| | | |
|---|---|---|
| 00/00/00 | 01 | xxx |

TENDER

JBKS Architects ©
architects urban designers
landscape and product designers
Suite 1, Parkwood Stud, London Road, Aston Rowant, Oxon, OX49 5SP
Tel: (01844) 350101

| | | | |
|---|---|---|---|
| Job | St Peters Church Caversham | | |
| dwg title | Existing Ground Plan | | |
| scale | 1:125 | @ | A3 |
| date | 09/02/26 | | |

| Project | Dwg No. | Rev |
|---|---|---|
| CAV - R | 19 101 | 00 |