




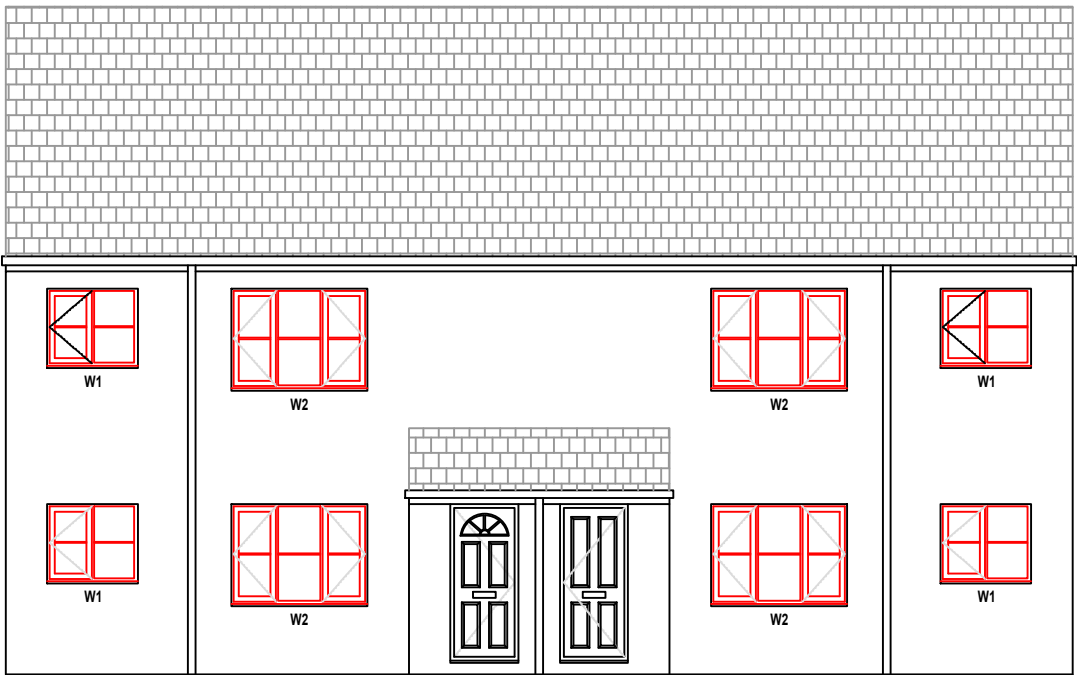


1-4 BLANDFORD COURT
PROPOSED ELEVATION
VIEW A
1:100

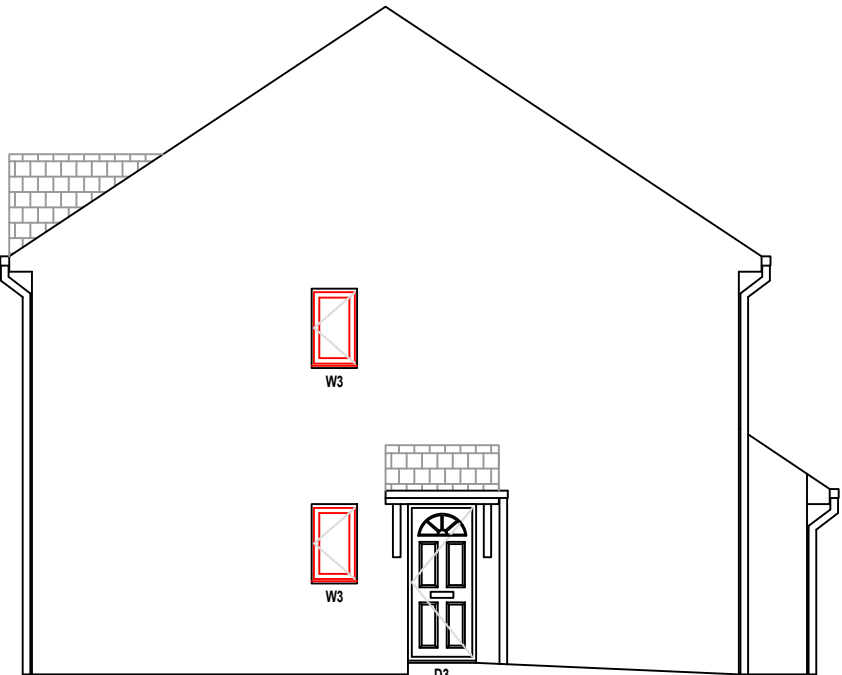


1-4 BLANDFORD COURT
PROPOSED ELEVATION
VIEW B
1:100

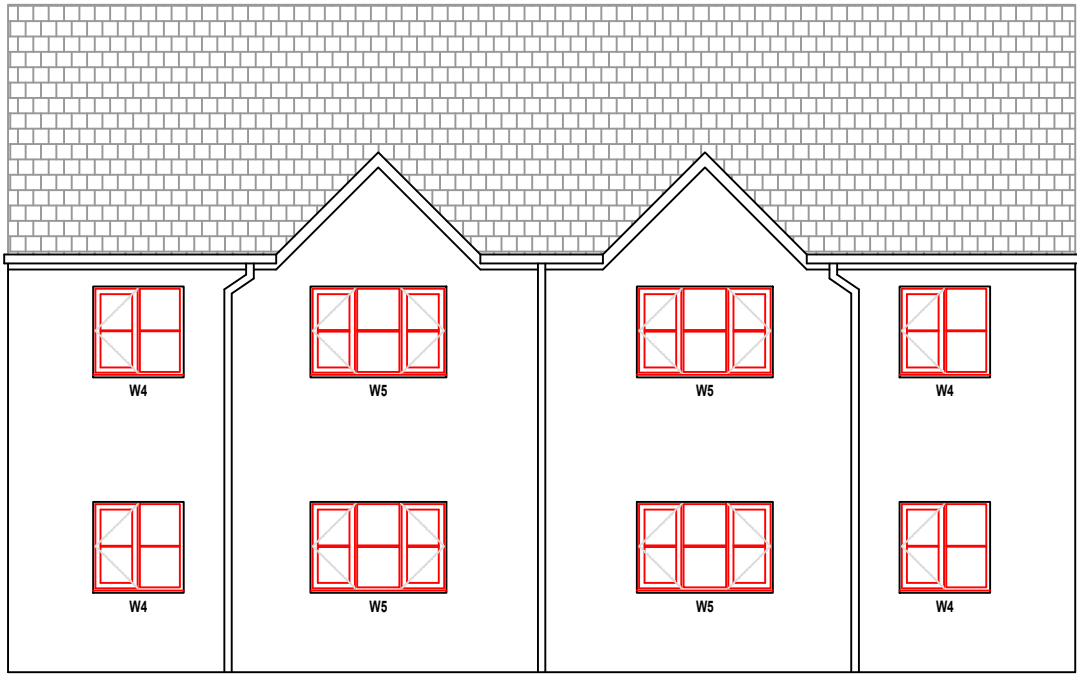


1-4 BLANDFORD COURT
PROPOSED ELEVATION
VIEW C
1:100

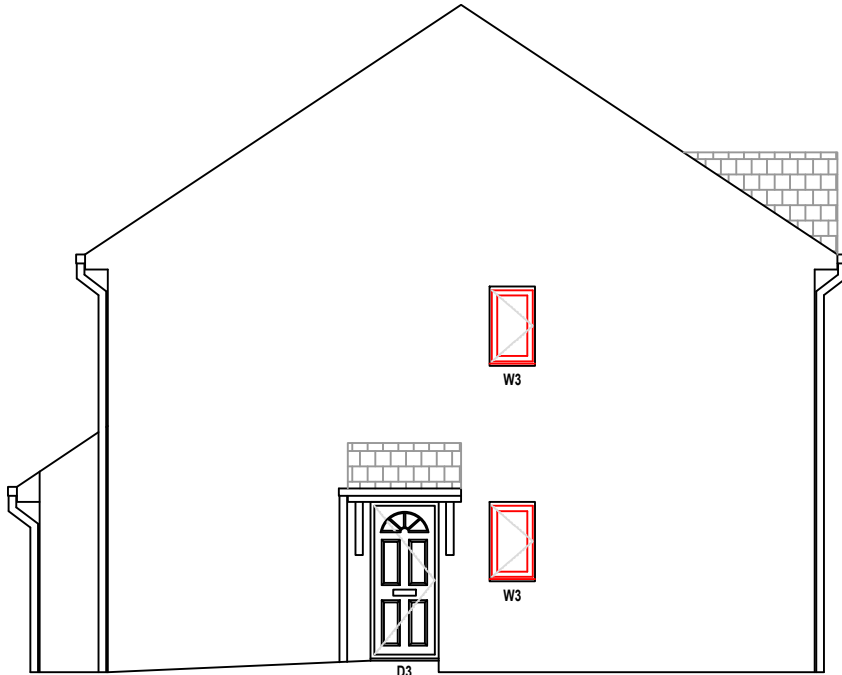

1-4 BLANDFORD COURT
PROPOSED ELEVATION
VIEW D
1:100

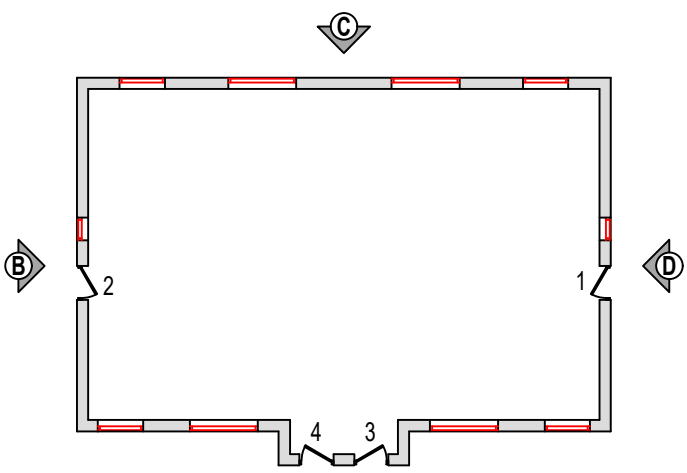

1-4 BLANDFORD COURT
PROPOSED LAYOUT
1:200

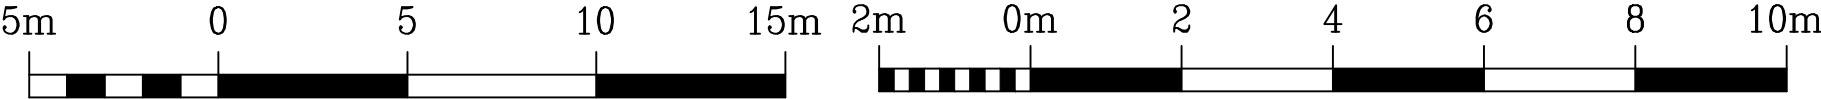

Scale 1:200

Scale 1:100

NOTES

EXISTING MIXTURE OF TIMBER AND UPVC CASMENT WINDOWS TO BE REPLACED WITH NEW UPVC CASEMENT WINDOWS.

A.	D1 AMENDED	10/05/23
Rev.	Description.	Date.

Do not scale from this drawing. Dimensions to be verified on site by contractor prior to commencement of work.

This drawing is the copyright of the practice and may not be reproduced in part or in whole without the prior written consent of the practice.

© 2022 Faithorn Farrell Timms LLP



Faithorn Farrell Timms
Central Court
1 Knoll Rise
ORPINGTON
Kent BR6 0JA
T 01689 885080

Client

METROPOLITAN
THAMES VALLEY

Project

1-4 BLANDFORD COURT
QUEENS ROAD, CAVERSHAM
READING, RG4 8DL

Drawing Title

PROPOSED LAYOUT
AND ELEVATIONS

Date

06/02/2023

Scale

1:100/200 @ A3

Drawn By

LB

Checked By

JR

Project No.

T1-7006

Drawing No.

3

Rev.