


SITE & BLOCK PLAN


Plans prepared for: Kannan
Balasubramanian

8 Hawthorne Road,
Caversham, Reading
RG4 6LY

© 2020

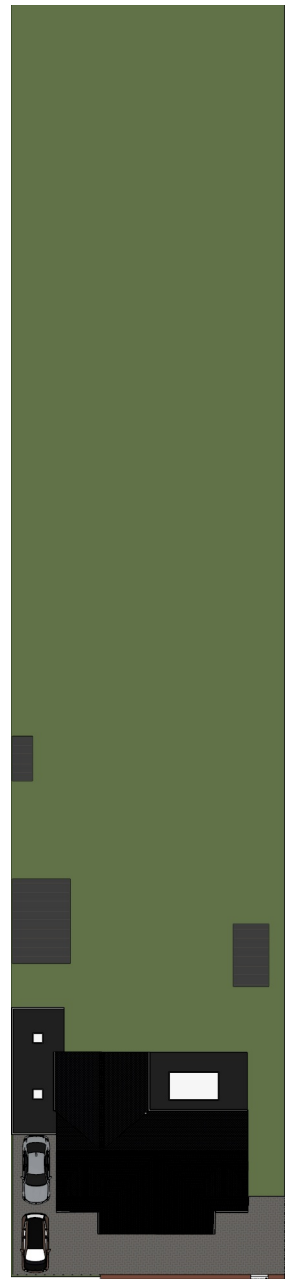

Landscaping &
Parking Arrangements

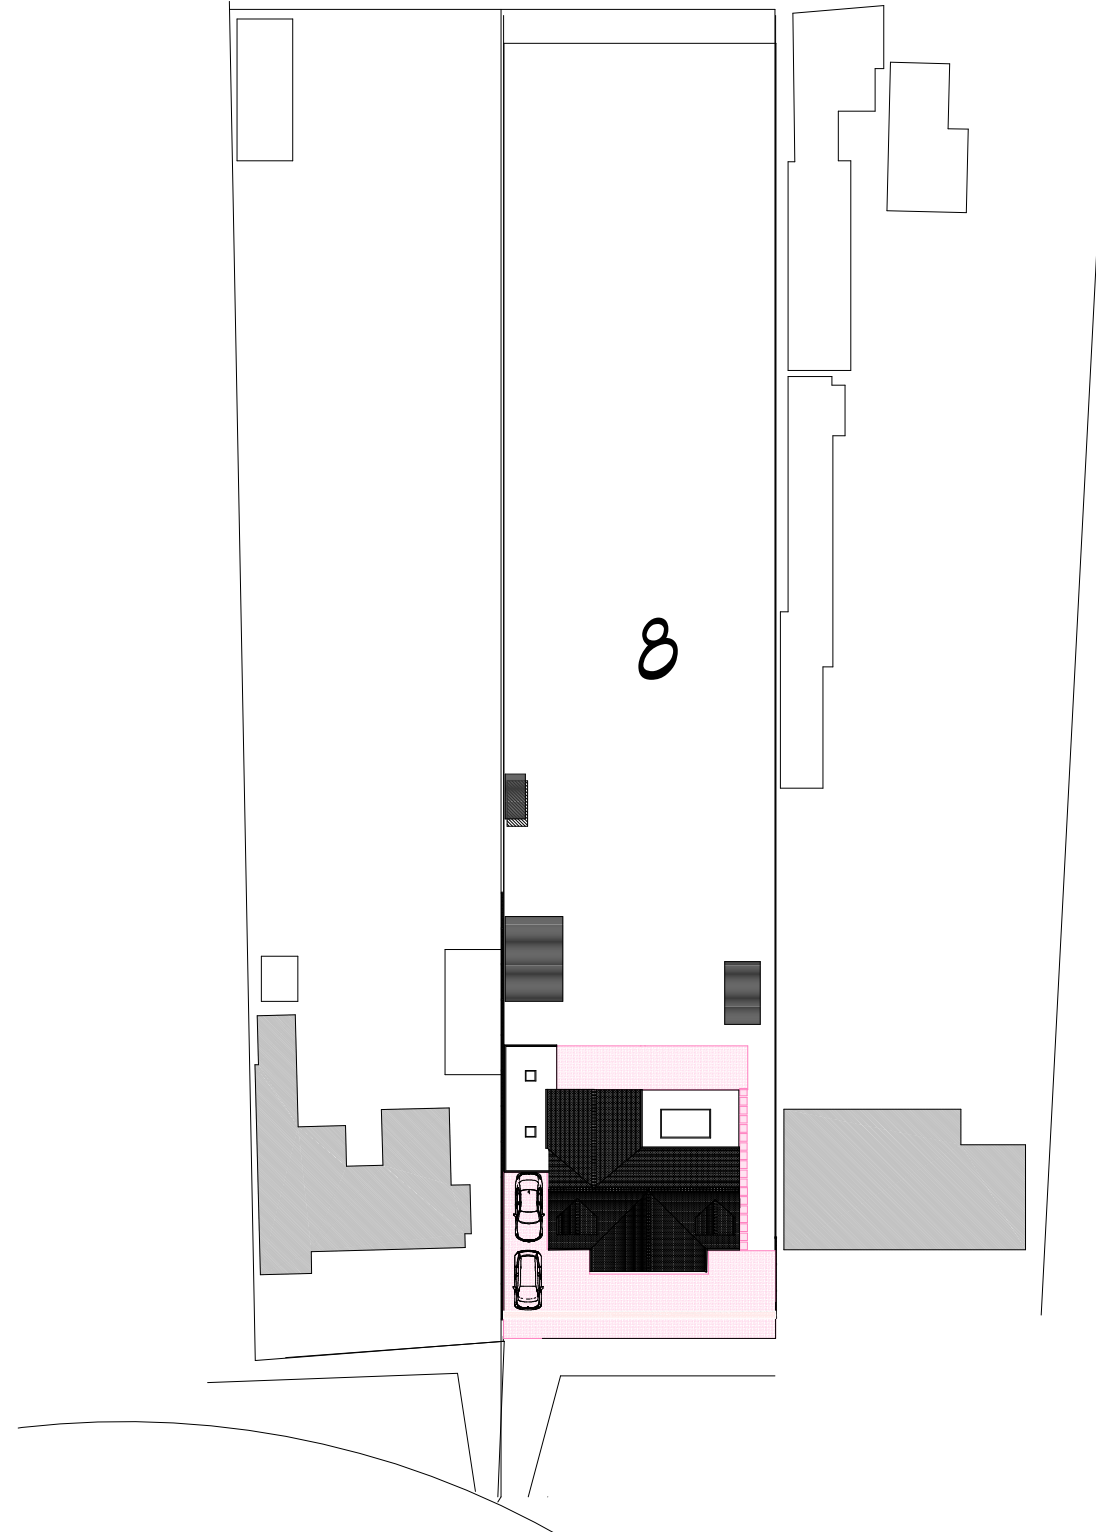

Block Plan @ 1:500

SCALE BAR 1:500

