Proposed Front Elevation
1 : 100

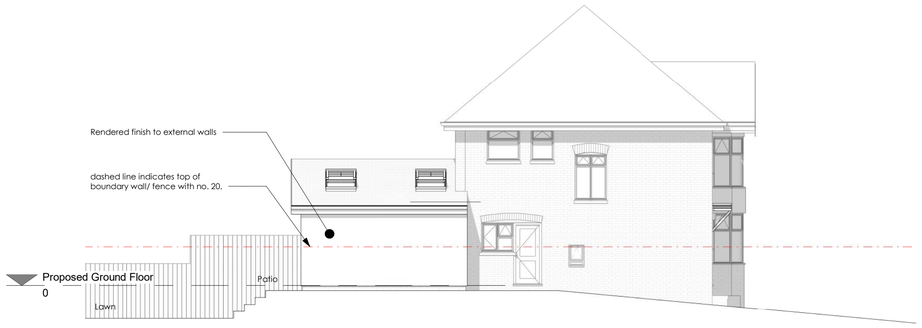

Proposed Side Elevation 1
1 : 100

Existing Location Plan
1 : 1250

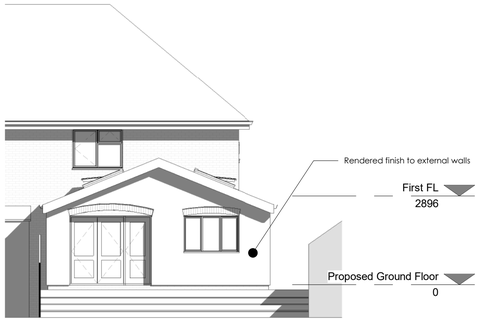

Proposed Rear Elevation
1 : 100

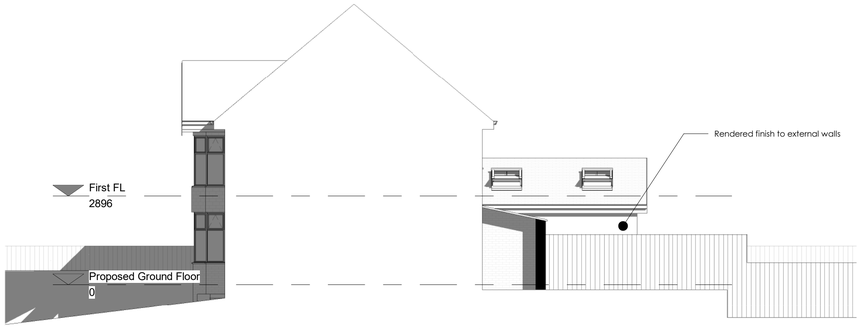

Proposed Side Elevation 2
1 : 100

Existing Block Plan
1 : 500

Proposed Ground Floor
1 : 100

Proposed First Floor
1 : 100

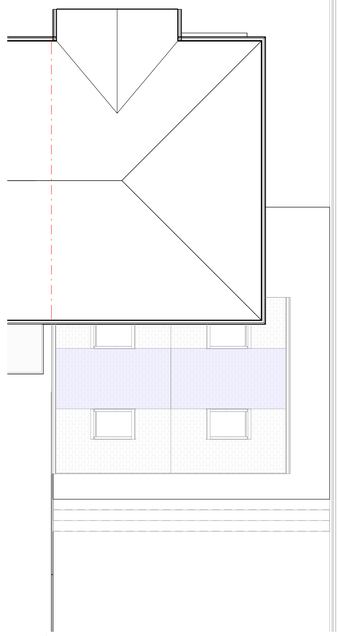

Proposed Site
1 : 100

0 1 2 3 4 5 10m E: 1/100

Zoe Lewis Architects Ltd
15 Maidas Way, Aldermaston, RG7 4HZ
www.zlal.co.uk / 01183 272350
info@zlal.co.uk

PROJECT	355 21 Balmore Drive
TITLE	Proposal 6D
CLIENT	Mr + Mrs Holliday
DRAWN BY: MLS	CHECKED BY: ZEL
SCALE: As indicated	ISSUE DATE: 03/06/2026
DRAWING NUMBER: 296-A1-06D	REV

© Zoe Lewis Architects LTD 2026