

NOTES ORIGINAL A1

THIS DRAWING IS PREPARED FOR PLANNING SUBMISSION ONLY

THIS DRAWING IS BASED ON OS INFORMATION ONLY

THE PROPOSAL IS SUBJECT TO PLANNING, BUILDING CONTROL, DETAILED DESIGN, CDM, LEGAL INVESTIGATIONS, SURVEY, ETC.

NO STRUCTURAL SURVEY OR ADVICE HAS BEEN USED IN THE COMPILATION OF THESE DRAWINGS.








AREAS SHOWN ARE APPROXIMATE, AND SUBJECT TO DETAILED DESIGN.

NOT FOR CONSTRUCTION

©COPYRIGHT HIVES ARCHITECTS

KEY

- - PL/20-1769 APPROVED OUTLINE
- [] EXISTING TO BE DEMOLISHED

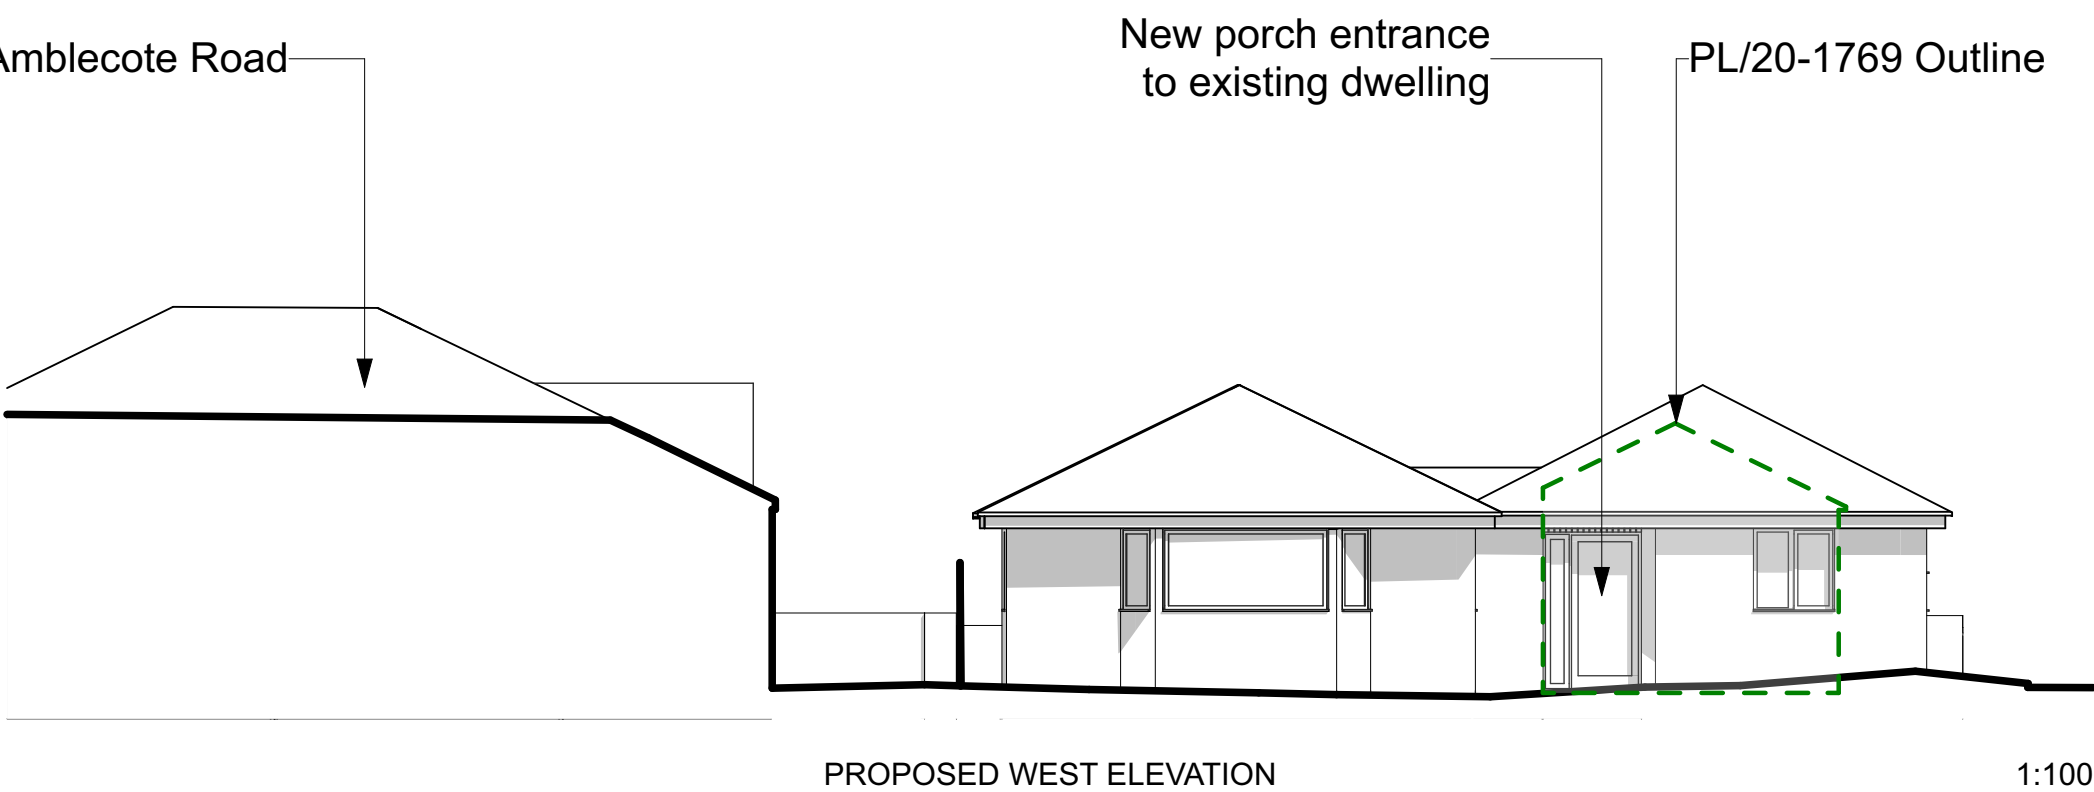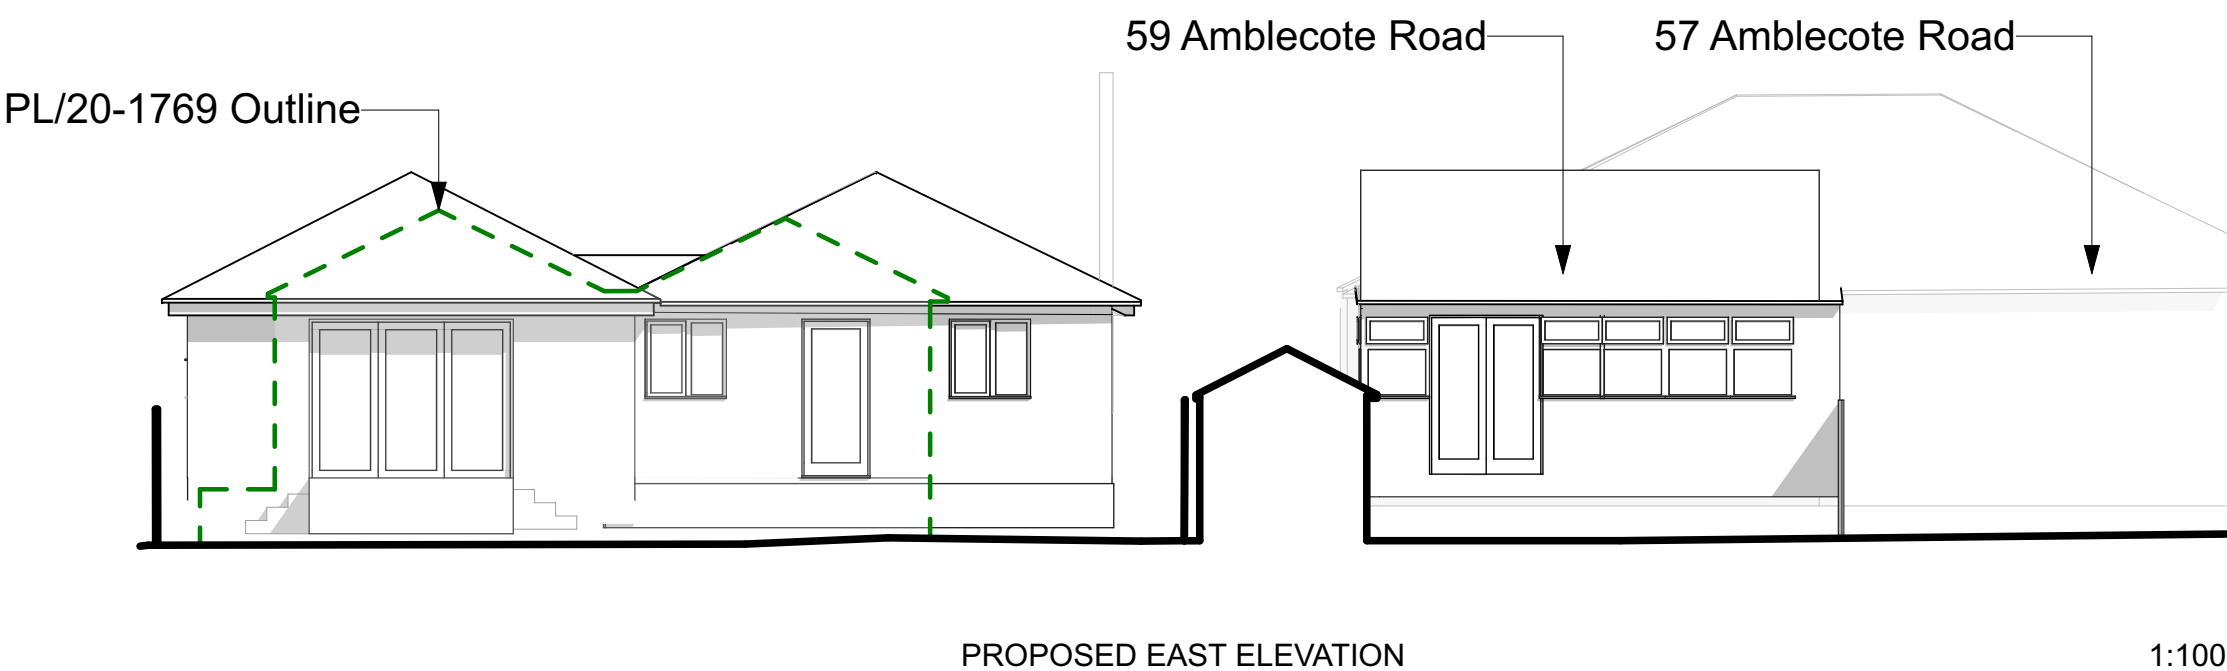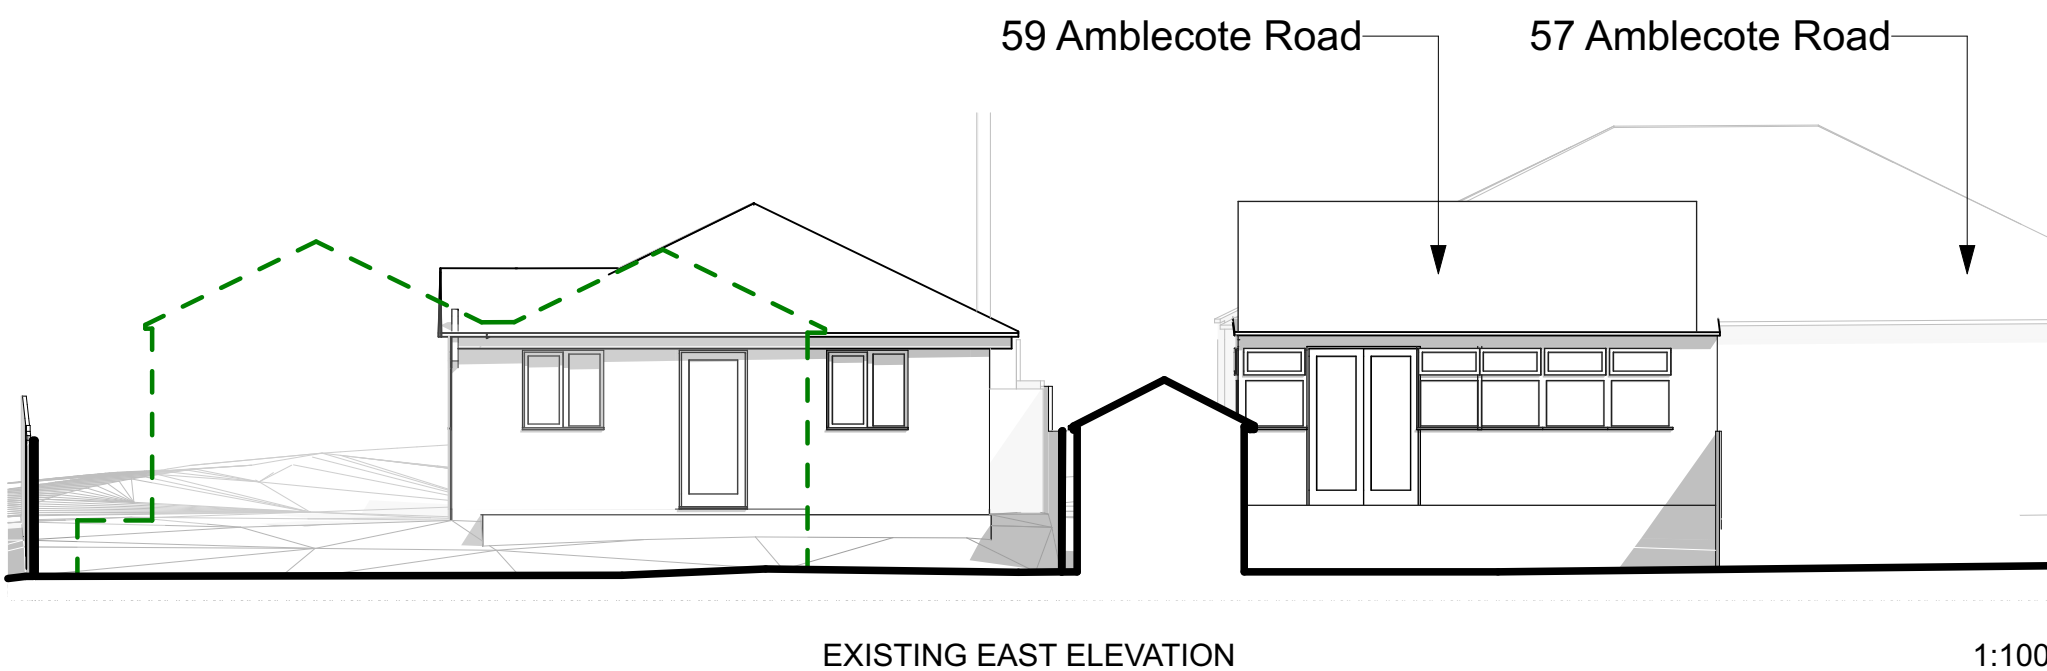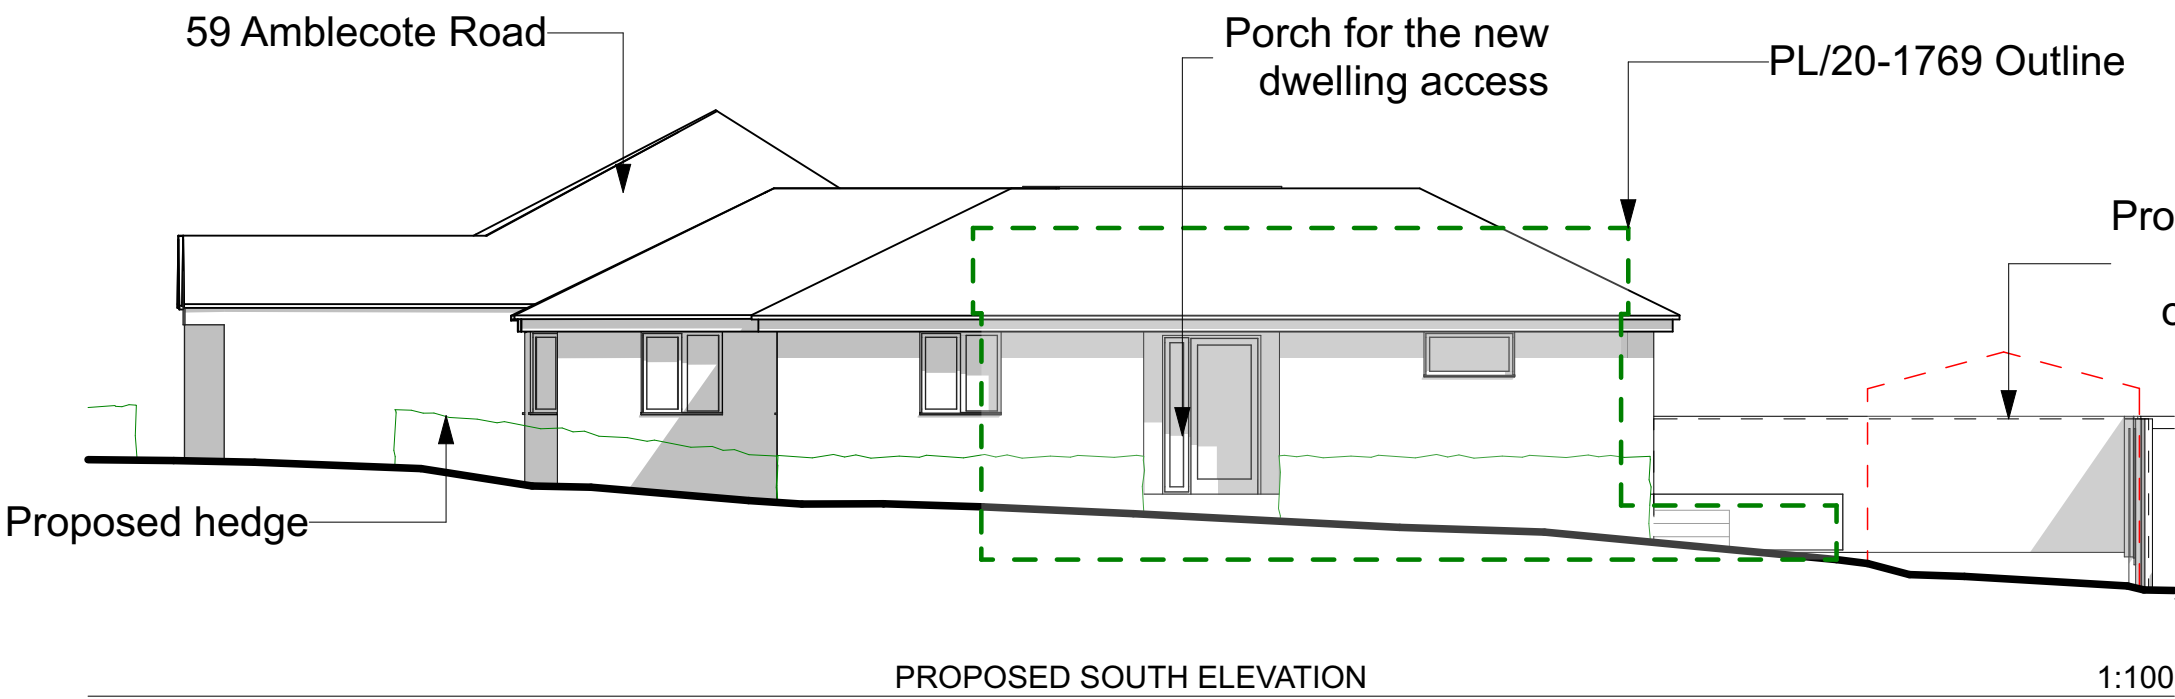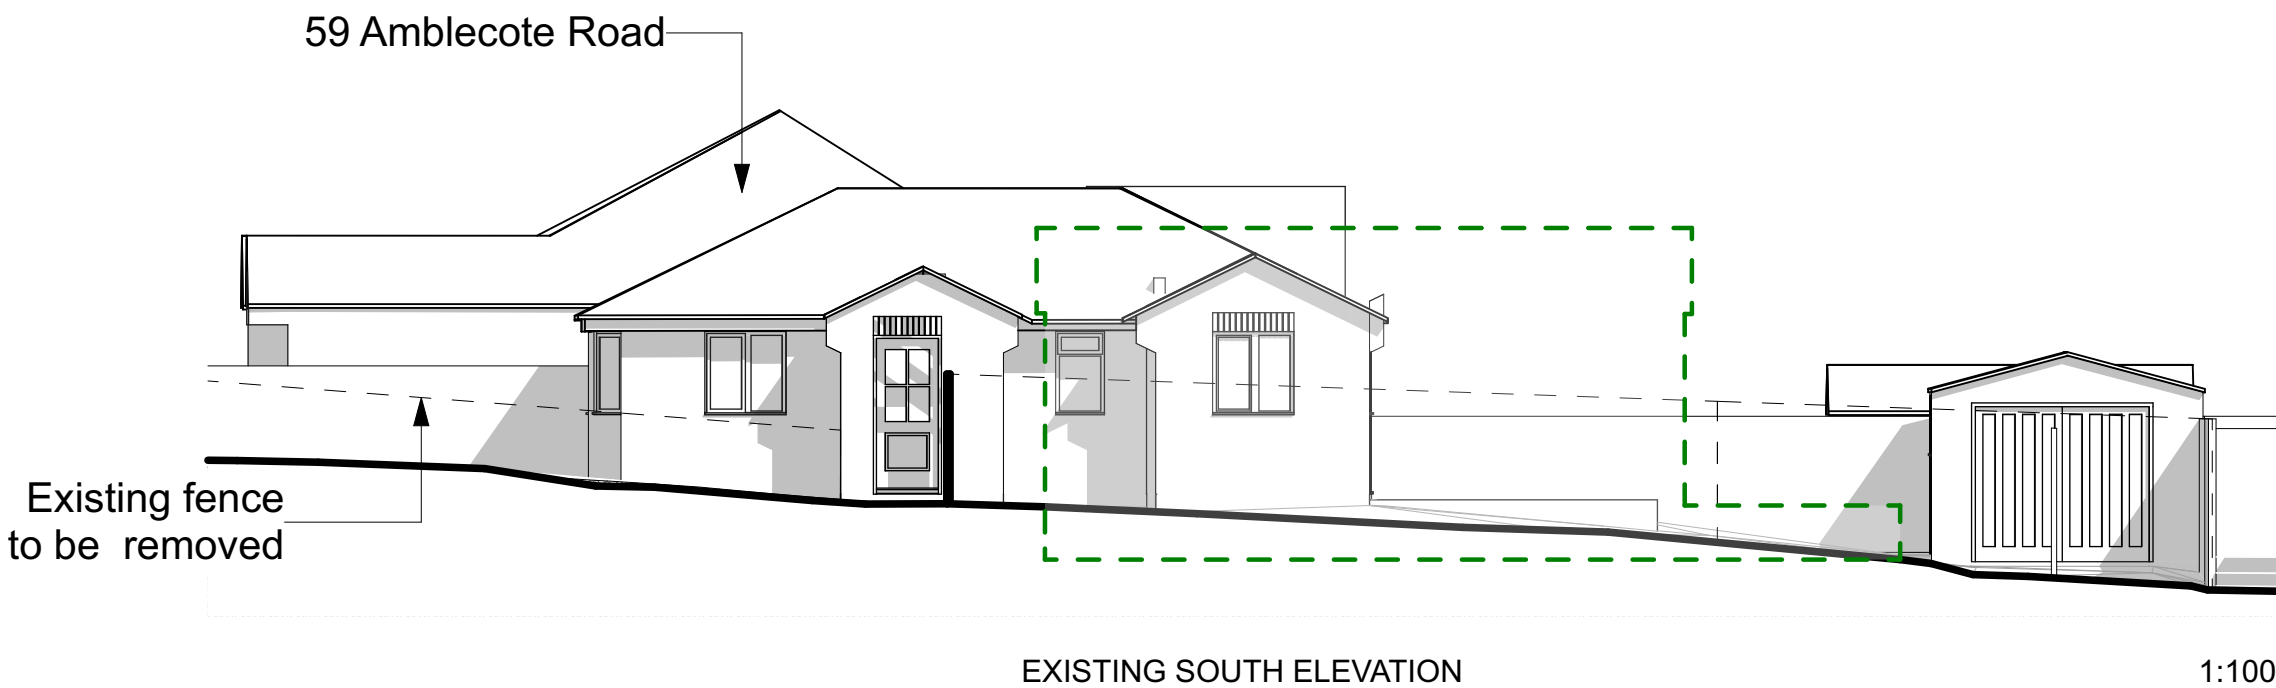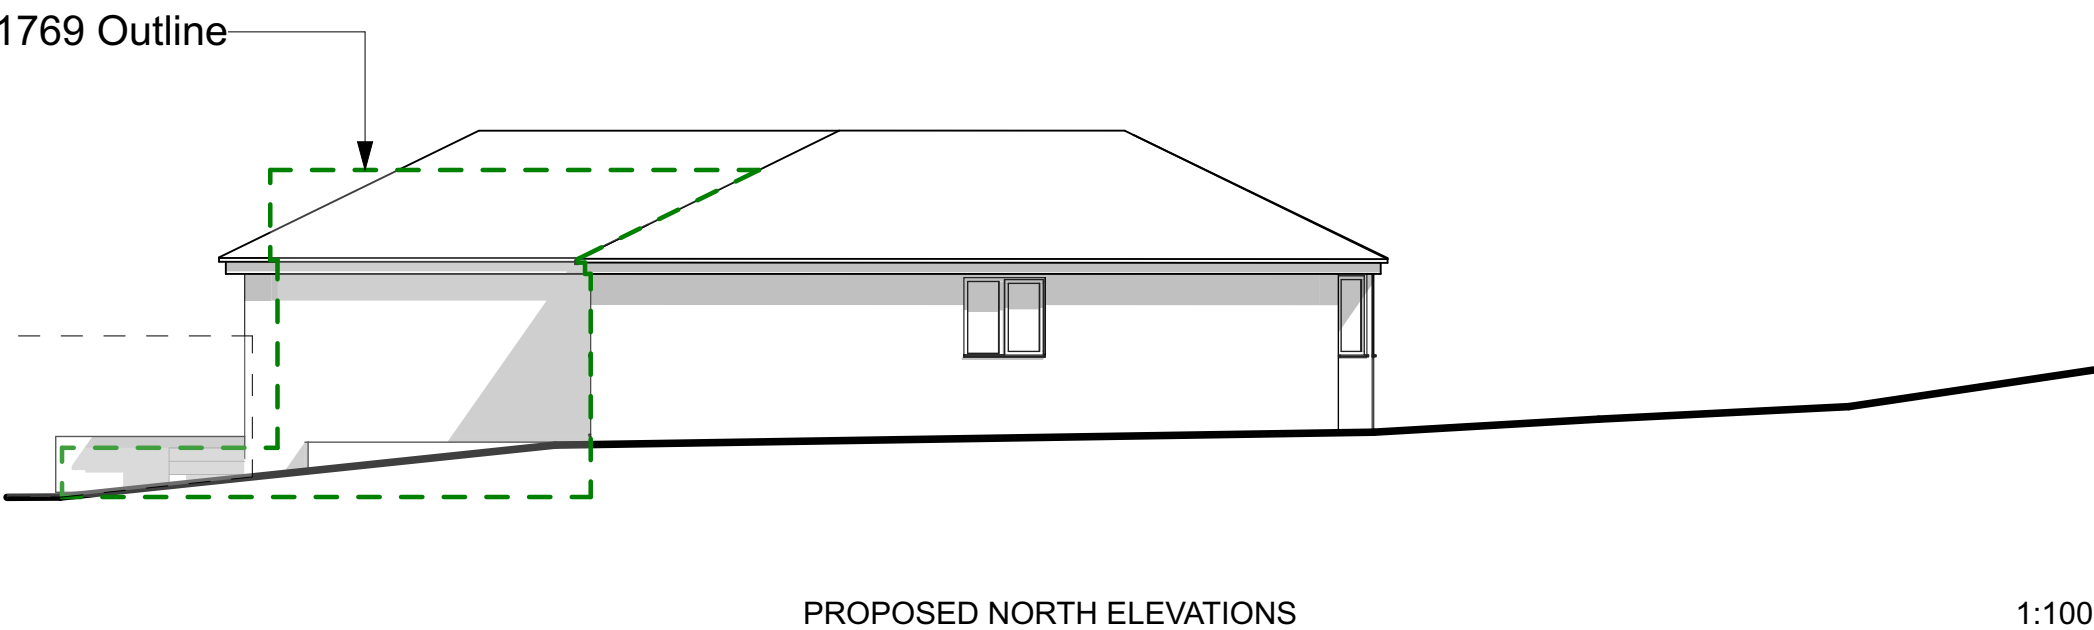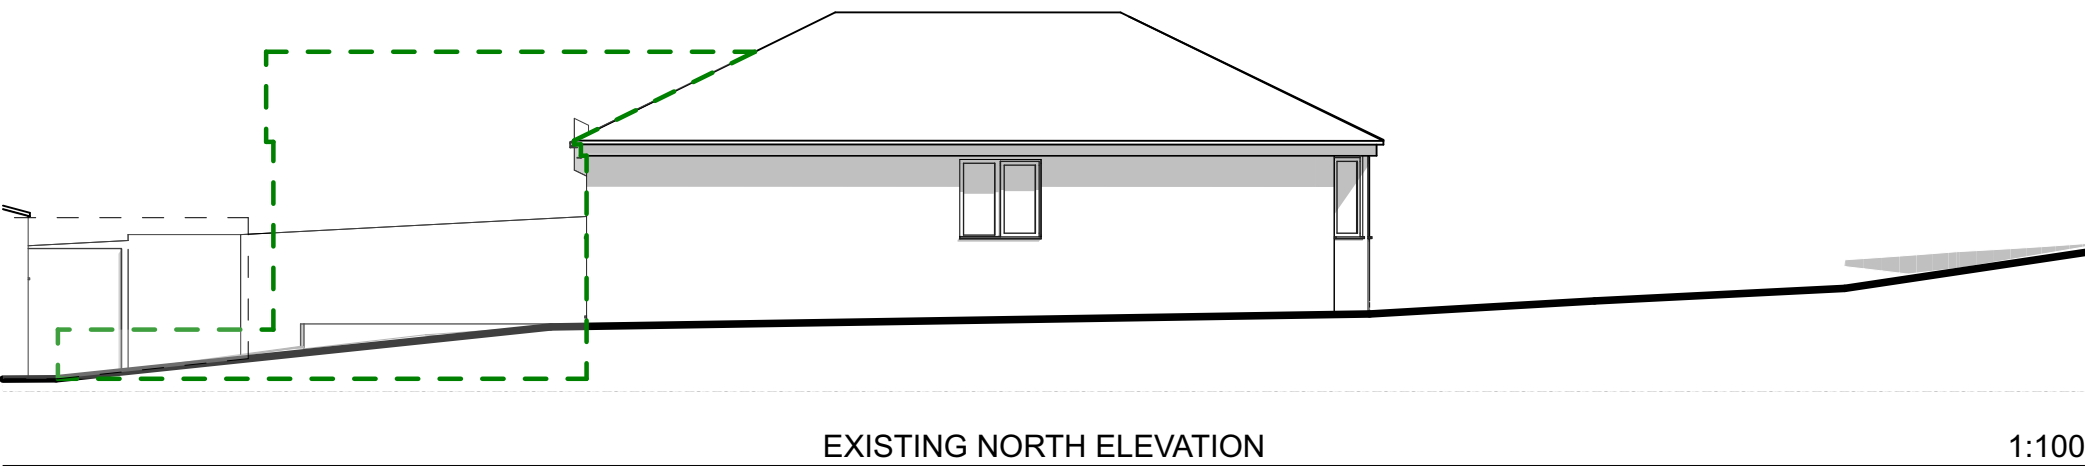

SCALE BAR 1:100

Issue
04/06/2026 PLANNING ISSUE

Client
Mr Stannard

Job title
**67 Amblecote Road,
RG30 4BS**

Drawing title
**EXISTING AND
PROPOSED
ELEVATIONS**

Scale @ Drawing Size
1:100 @A1

Drawn
VL

Checked
HW

Status
PLANNING

HIVES ARCHITECTS
SINCE 1934

Hives Architects LLP
Quadrant House,
Broad Street
Reading
RG17QE
0118 958 7331
admin@hivesarchitects.co.uk

Project
2708 004P3

Drawing

Revision