



Protective Barrier (P.B.)
Light Tree Protection (L.T.P)
Constructed from extruded plastic barrier fencing (often orange in colour), staked every 1.5m (at least) with steel rebar, each topped with fluorescent caps to reduce likelihood of injury.

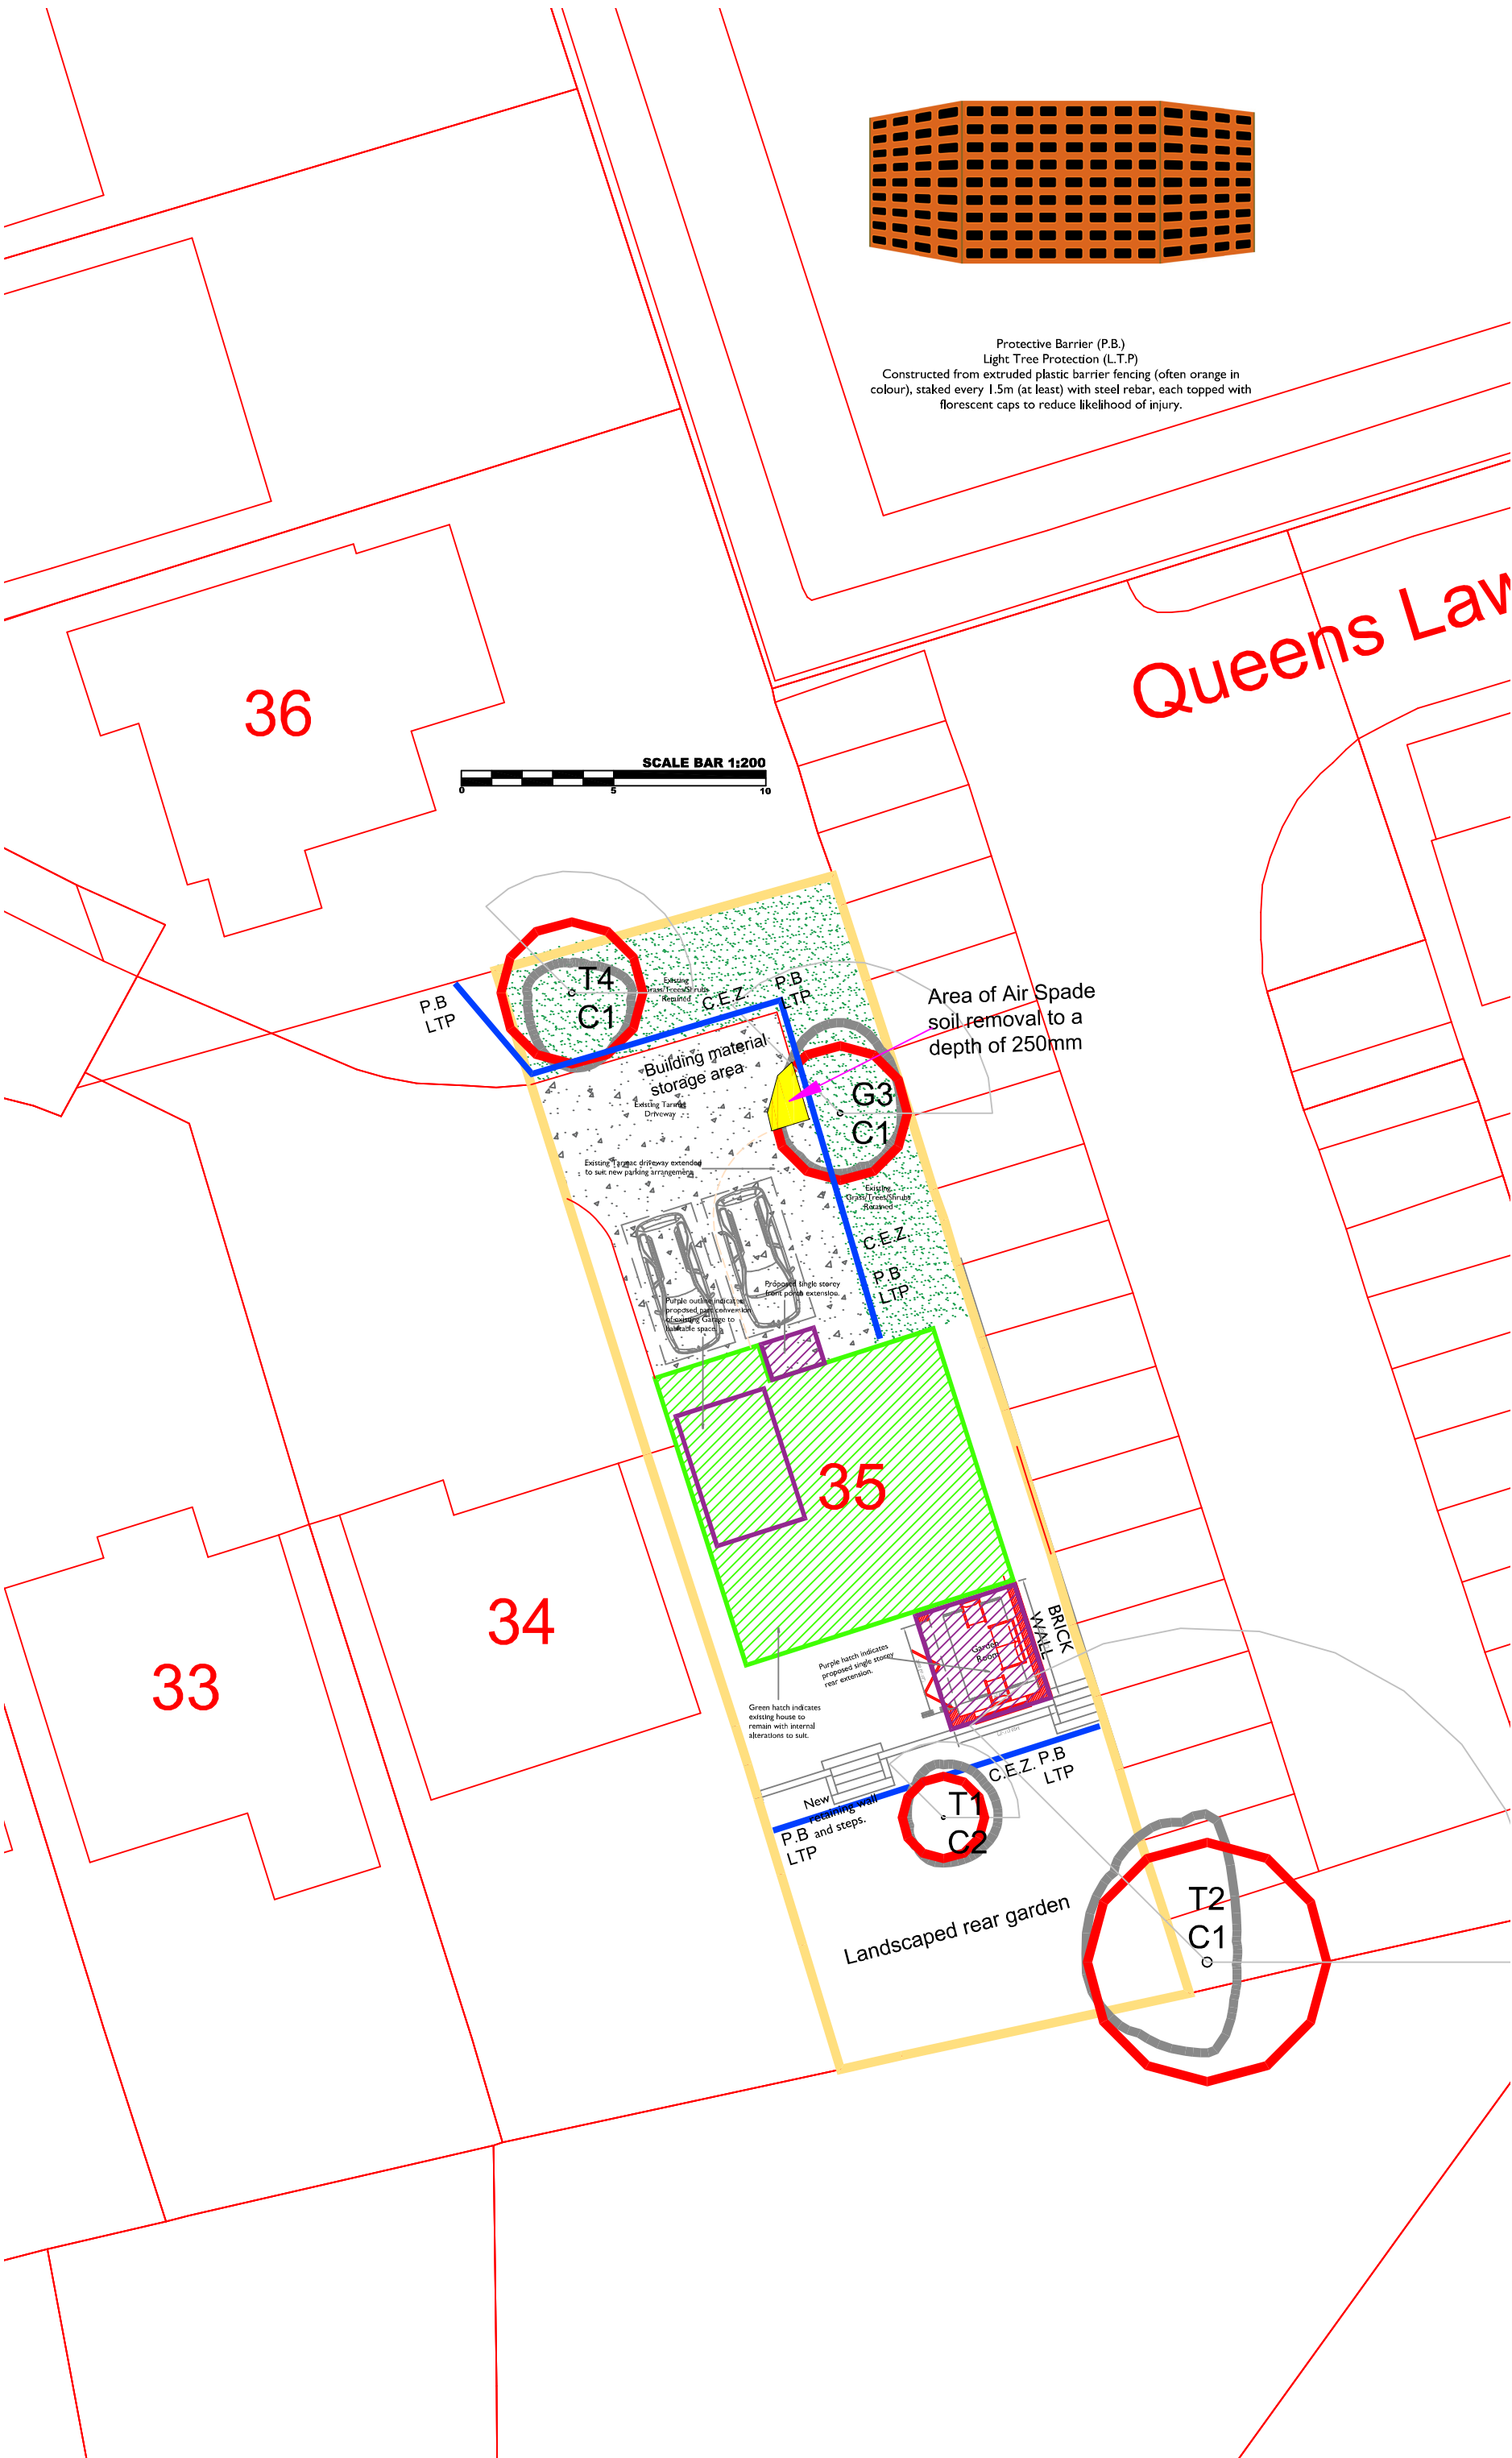

Queens Law

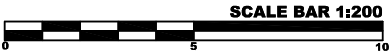

TI Tree identifier
AI British standard Tree category

Category 'C' Tree Canopy shown N E S W

Root Protection area (RPA)
Offset Root Protection area (RPA)
Daylight shadow

Protective Barrier (P.B.)
Constructed from Extruded plastic barrier up to 1.2m tall and pinned with metal pins positioned every 1.5m.

Construction Exclusion Zone (C.E.Z)



Wood's
Tree Consultancy Ltd
Steve Wood - Tree Consultant
Wood's Tree Consultancy Ltd
T: 01235 385 65 M: 07415 115 010
E: info@woodstreeconsultancy.co.uk
3 Orchard Close, Blackwater,
Camberley, Surrey, GU17 9EX

Project

New Garden Room

Client

Mr A. Leong,
35 Malvern Court,
Reading, Berkshire,
RG1 5PL

Drawing

Tree Protection Plan [TPP]

Scale

1:200@A3

Drawn by

SMW

Dated

3rd June 2026

Drawing No.

WTC/35 Malvern Ct/TPP/002

This drawing and design is copyright and must not be reproduced in part or in whole without prior written consent. Contractors must verify all dimensions on site before commencing work or preparing shop drawings.