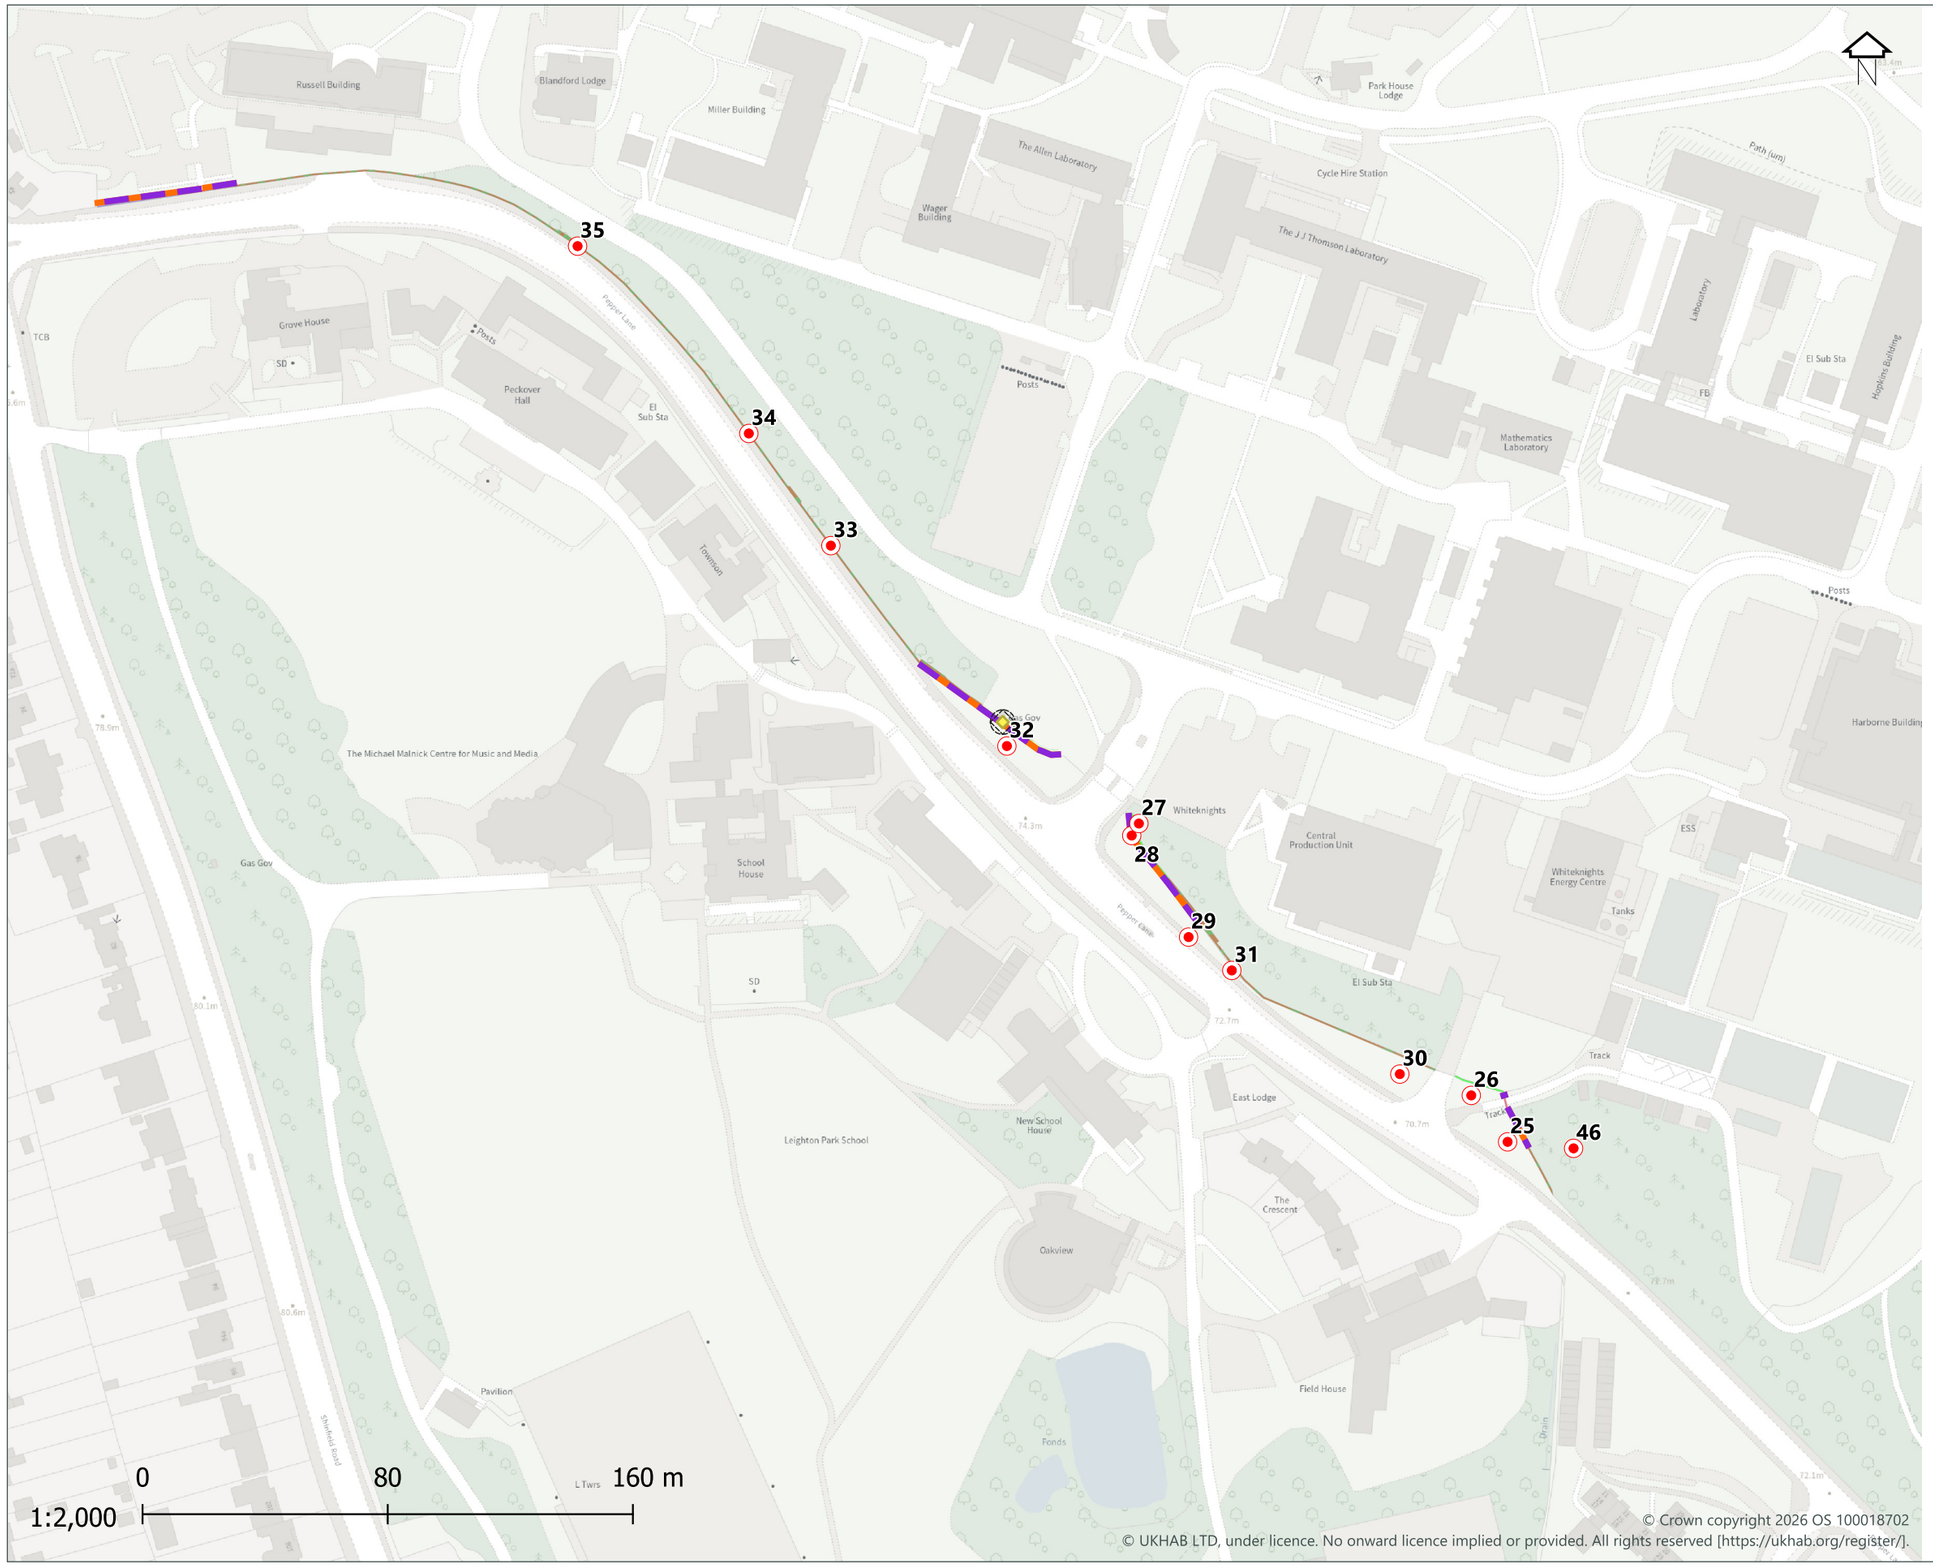

Key

- Existing Small Urban Tree
- Non-native and ornamental hedgerow
- Developed land; sealed surface
- Introduced shrub
- Lowland mixed deciduous woodland
- Modified grassland
- Other neutral grassland
- Other woodland; mixed
- Vegetated garden

© Crown copyright 2026 OS 100018702
© UKHAB LTD, under licence. No onward licence implied or provided. All rights reserved [https://ukhab.org/register/].

NICHOLAS PEARSON ASSOCIATES
ENVIRONMENTAL DESIGN | LANDSCAPE ARCHITECTURE | ECOLOGY | VISUALISATION
npaconsult.co.uk npavisuals.co.uk +44 (0)1225 876990

Project:	Whiteknights Campus Boundary Fence - RBC	**Figure Title:**	Fig. 1 Baseline Habitat Plan		
Client:	University of Reading	**Project No.:**	NPA 30303	**Status:**	Baseline
Date:	15/05/2026	**Page Size:**	A3		

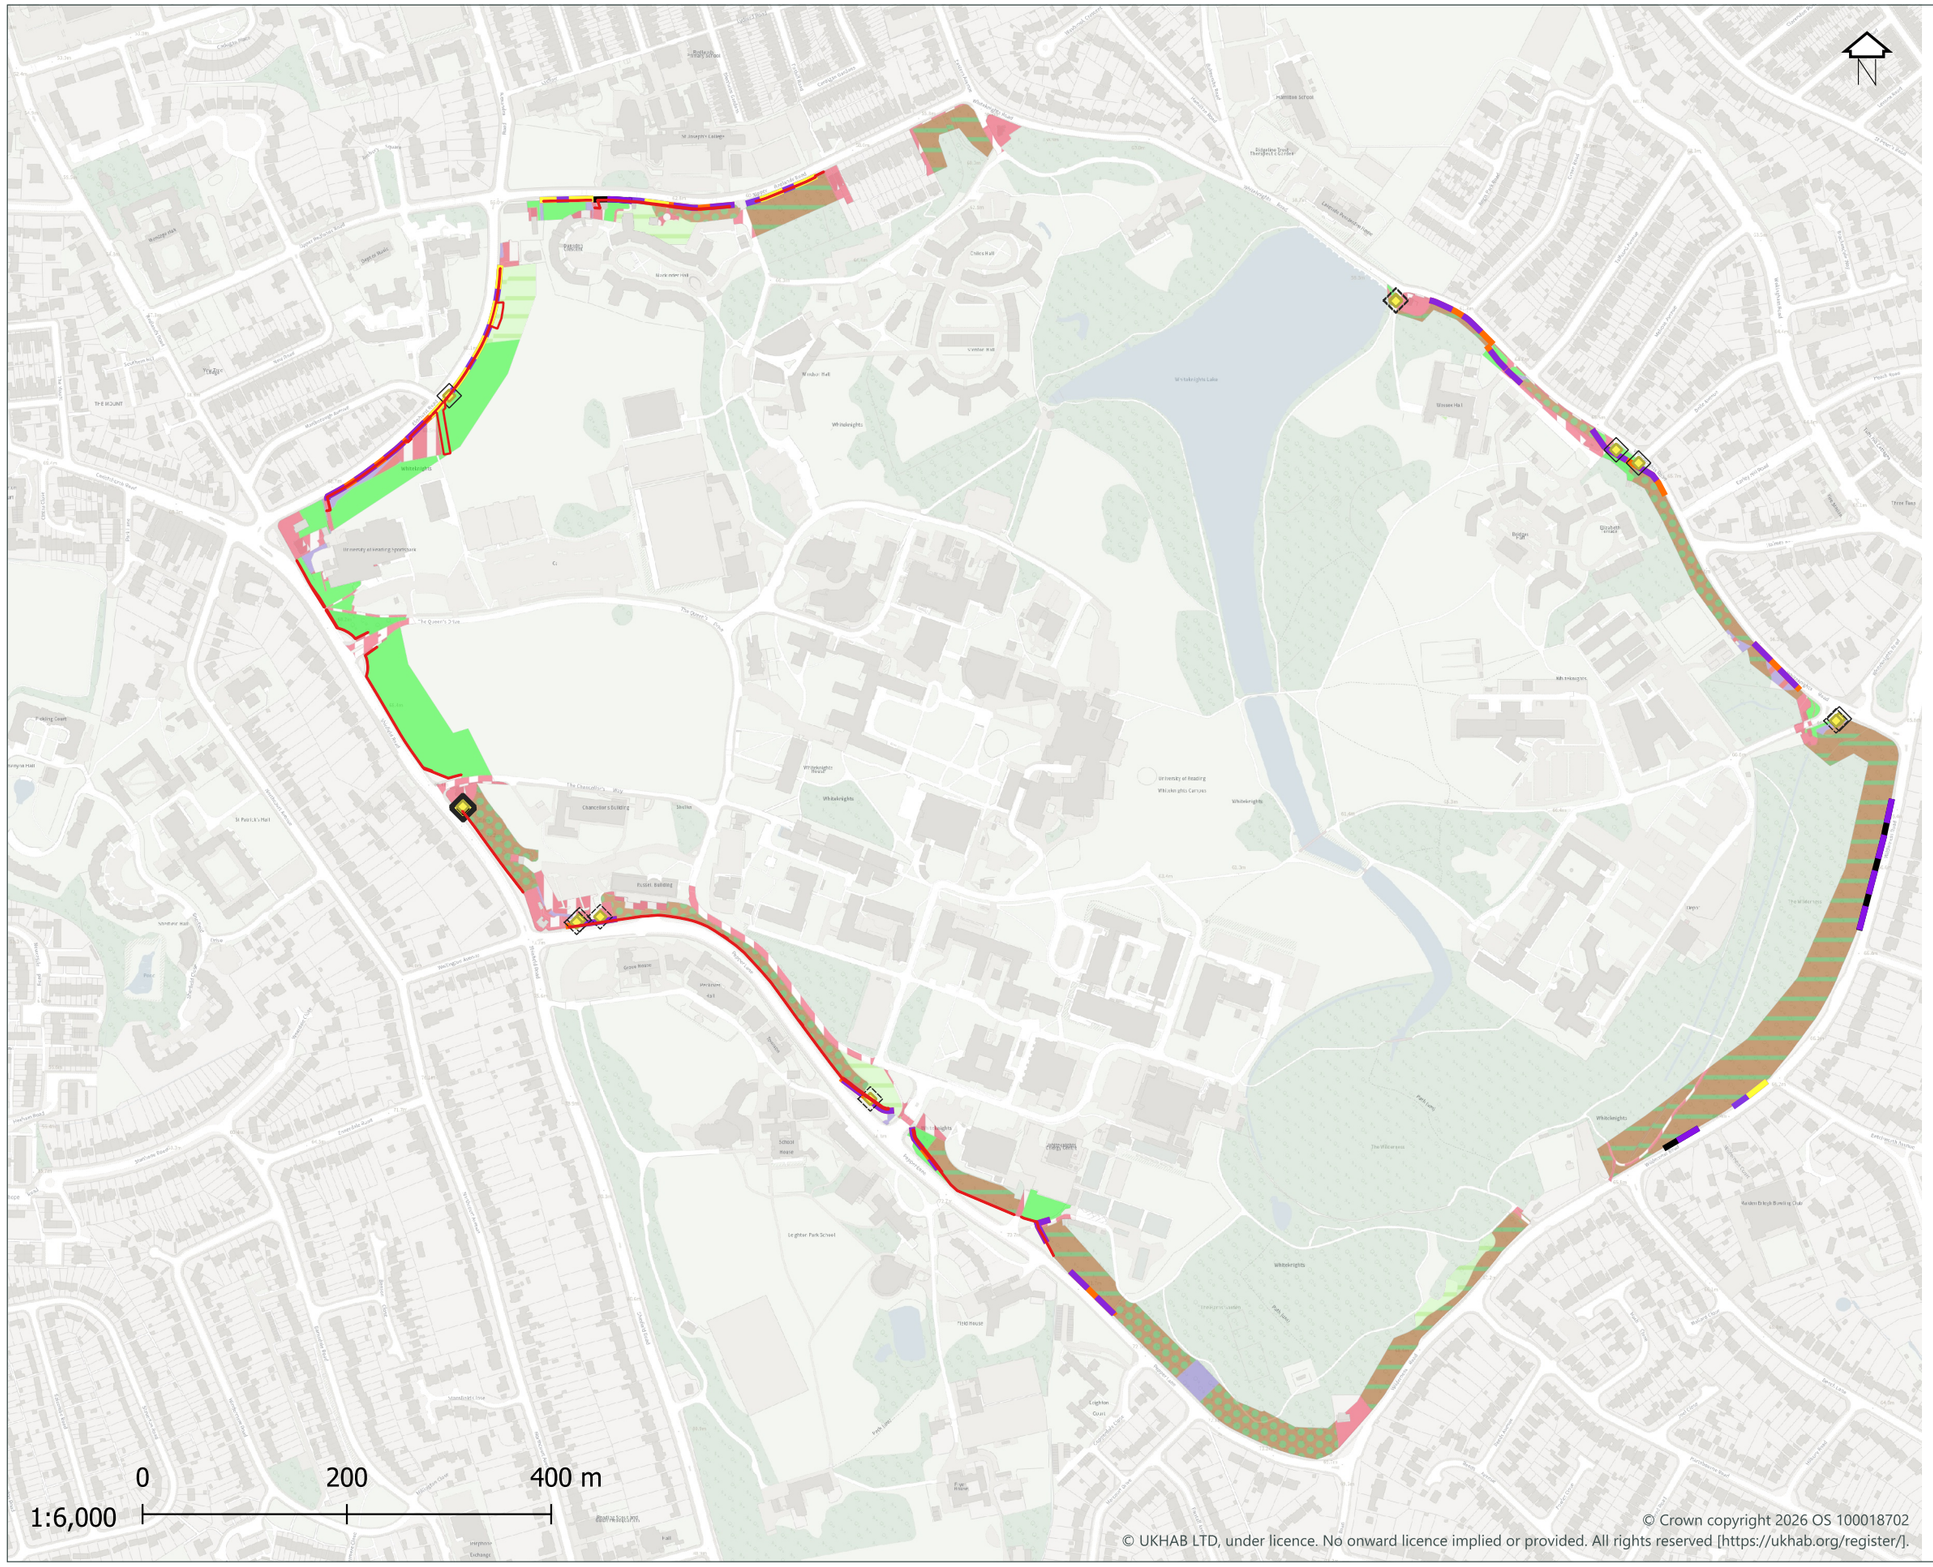

Key

- Red Line Boundary
- Existing Very Large Urban Tree
- Existing Large Urban Tree
- Existing Medium Urban Tree
- Existing Small Urban Tree
- Non-native and ornamental hedgerow
- Native hedgerow
- Species-rich native hedgerow
- Species-rich native hedgerow with trees
- Artificial unvegetated, unsealed surface
- Bramble scrub
- Developed land; sealed surface
- Introduced shrub
- Lowland mixed deciduous woodland
- Mixed scrub
- Modified grassland
- Other neutral grassland
- Other woodland; mixed
- Ruderal/Ephemeral

NICHOLAS PEARSON ASSOCIATES

ENVIRONMENTAL DESIGN | LANDSCAPE ARCHITECTURE | ECOLOGY | VISUALISATION

npaconsult.co.uk npavisuals.co.uk +44 (0)1225 876990

Project:	Whiteknights Campus Boundary Fence - RBC	**Figure Title:**	Fig. 2 Overview of wider Baseline Habitats		
Client:	University of Reading	**Project No.:**	NPA 30303	**Status:**	Baseline
Date:	15/05/2026	**Page Size:**	A3		