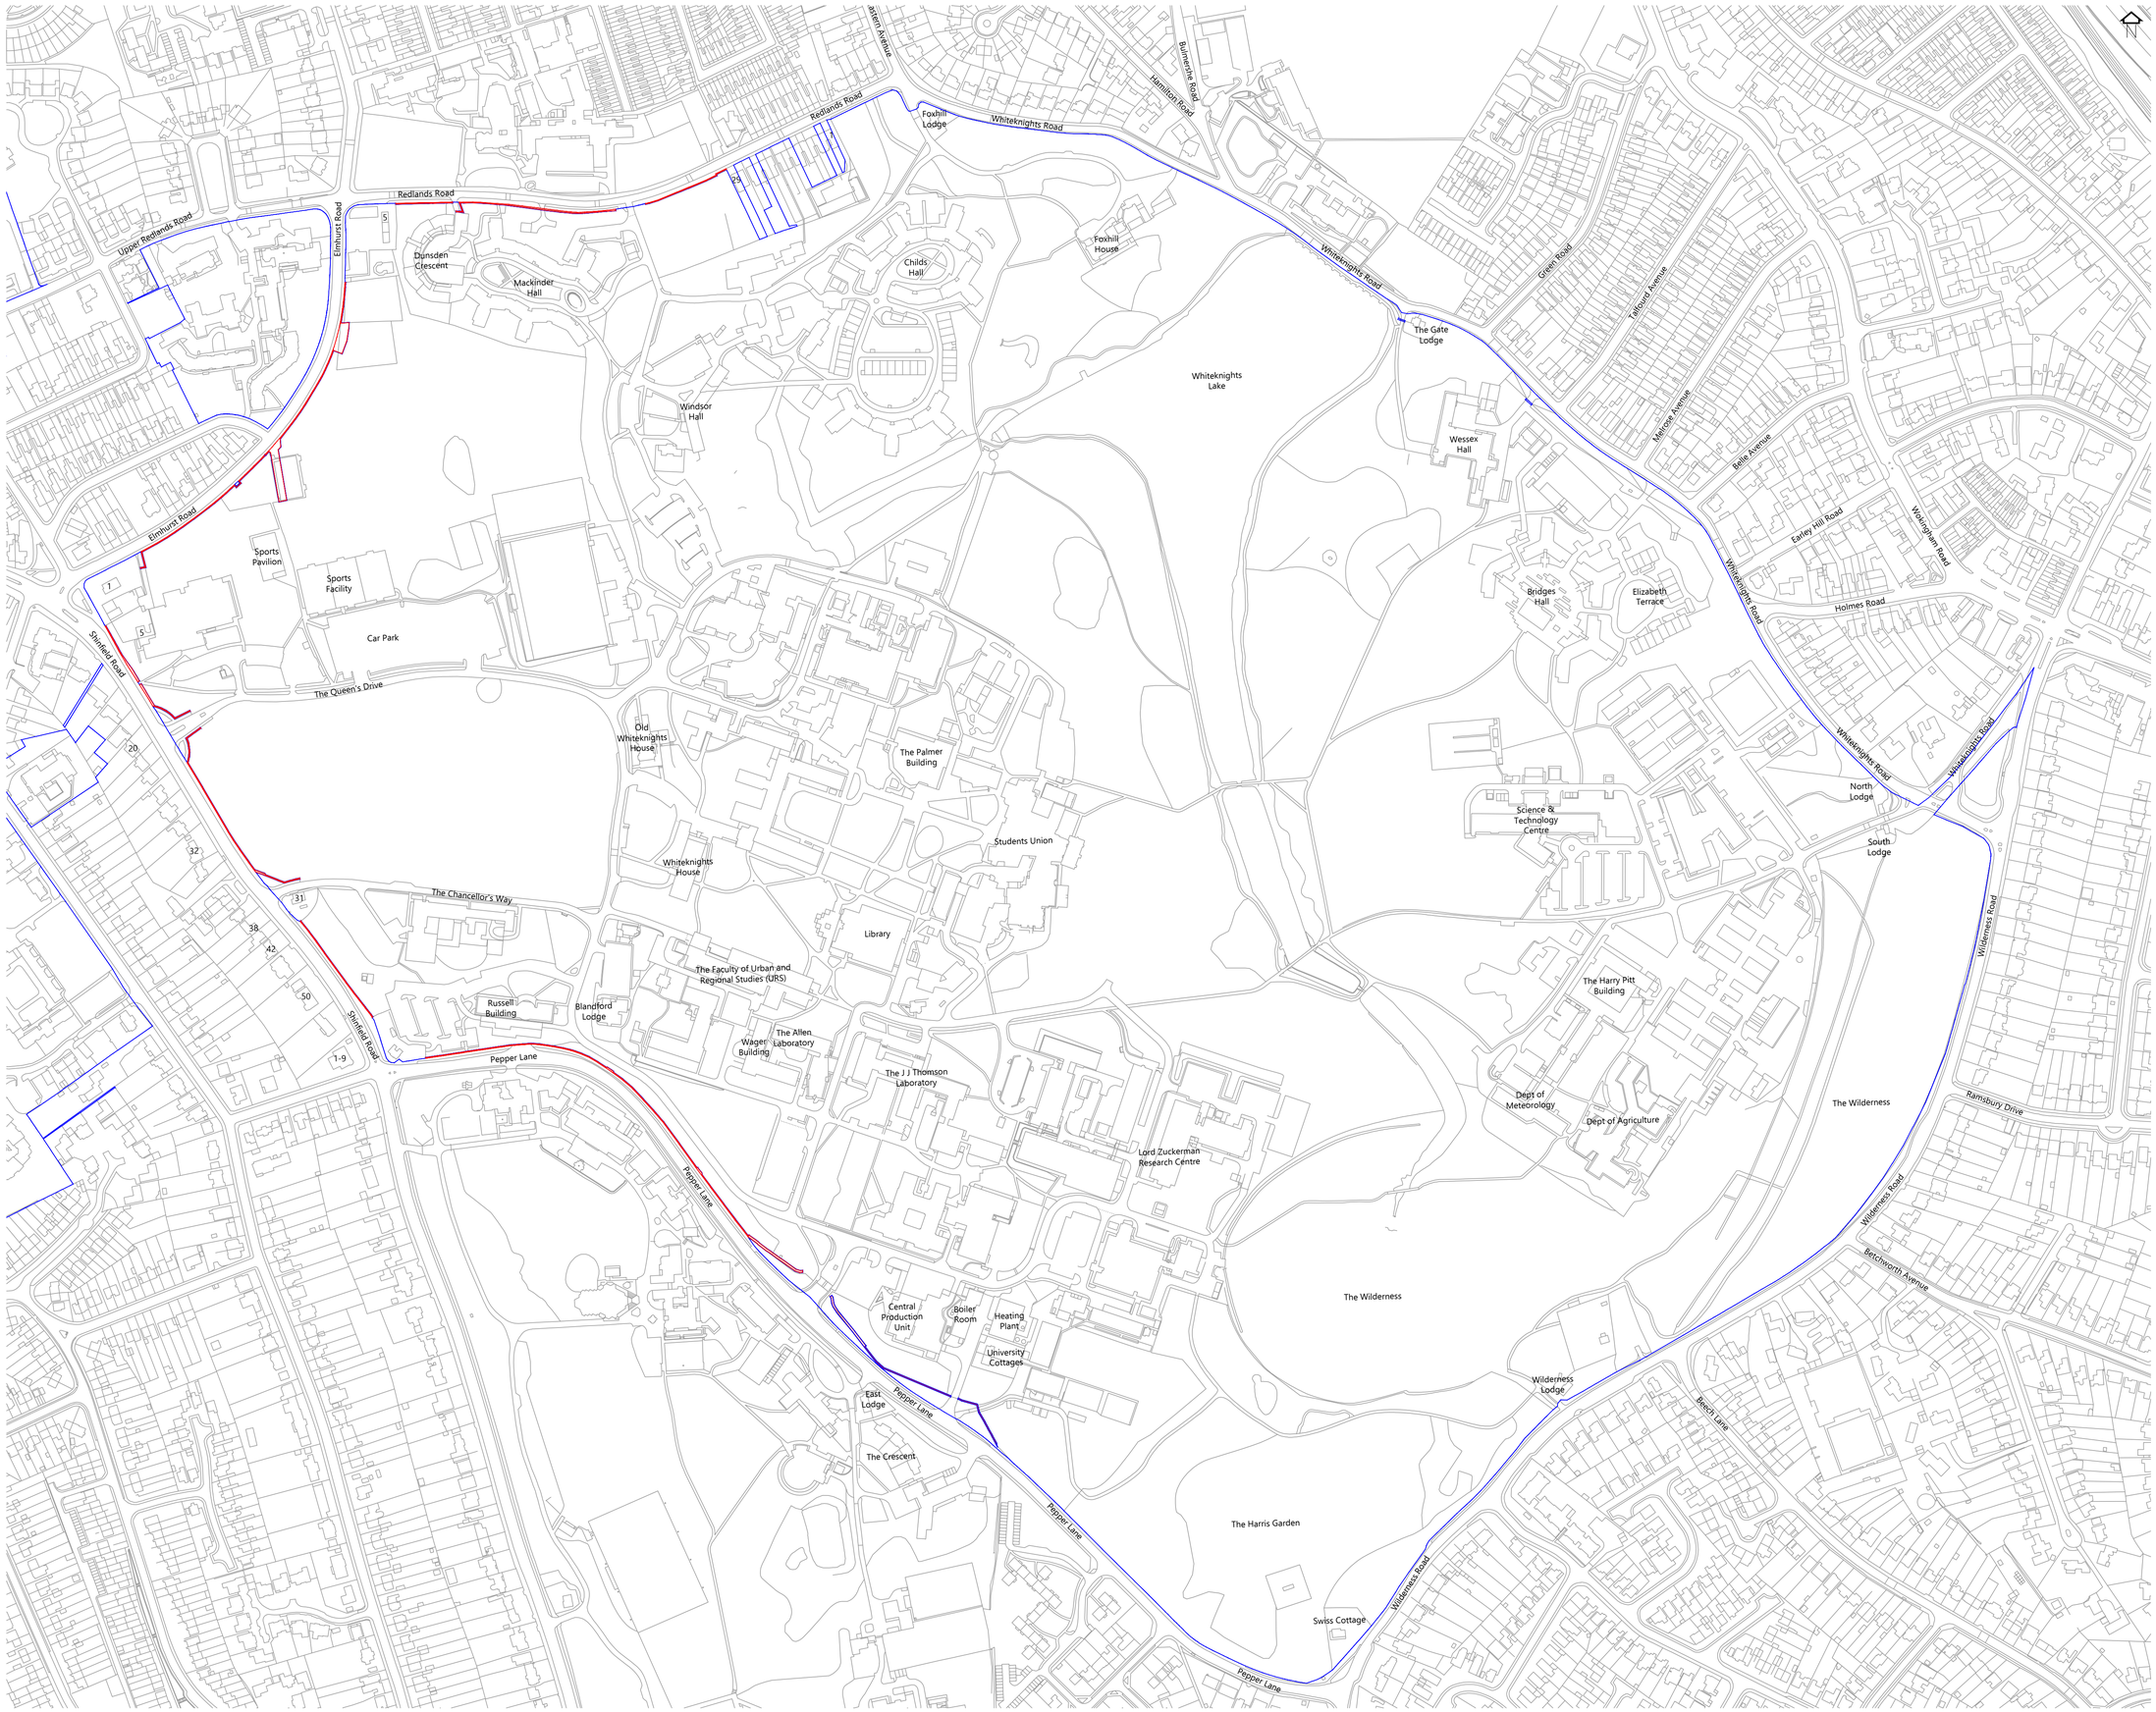

Ordnance Survey Mapping © Crown Copyright 2026 OS 100018702

Drawing Notes

1. Drawing prepared on behalf of the University of Reading to support planning permission for replacement boundary fence.

Red line boundary (1,628.7 m²)

Additional land in University of Reading ownership

General Notes

© Nicholas Pearson Associates Ltd. All rights reserved. Nicholas Pearson Associates assert (unless otherwise agreed in writing) their rights under s.77 to 89 of the Copyright, Designs and Patents Act 1988.
This drawing has been prepared in good faith, with all reasonable skill, care and diligence, based on information provided or available at the time of its preparation and within the scope of work agreement with the client. Any information provided by third parties and referred to herein has not been checked or verified by Nicholas Pearson Associates Ltd., unless otherwise expressly stated in the drawing.
We disclaim any responsibility to the client and others in respect of any matters outside the scope of the above. The drawing is provided for the sole use of the named client. No third party may rely upon this drawing without the prior and express written agreement of Nicholas Pearson Associates Ltd.
This drawing may be scaled for the purposes of Planning Applications, Land Registry and for Legal plans where the scale bar is used, and where it verifies that the drawing is an original or an accurate copy. It may not be scaled for construction purposes.
This drawing must not be used for implementation on site unless issued for construction purposes.
Discrepancies and/or ambiguities between this drawing and information given elsewhere must be reported immediately to this office for clarification before proceeding.

Scalebar

0m 100m 200m

Revisions

Status	Revision Note	Date	Drawn	Checked	Approved
P02	Issued for planning approval - RLB correction	01/06/2026	TB	JF	JF
P01	Prepared for Planning Submission	15/05/2026	TB	JF	JF

Project

Whiteknights Campus Boundary Replacement Fence

Drawing

Site Location Plan

Drawing Number

30303 NPA WK ZZ DR L 3101

Suitability	Revision	Purpose
S4 For Approval	P02	Planning
Scale	**Page Size**	**Origin Date**
1:2,500	A1	09/04/2026

Client

University of Reading

NICHOLAS PEARSON ASSOCIATES
ENVIRONMENTAL DESIGN | LANDSCAPE ARCHITECTURE | ECOLOGY | VISUALISATION
npaconsult.co.uk npavisuals.co.uk +44 (0)1225 876990 The Farm House, Church Farm Business Park, Corston, Bath BA2 9AP

N:\Projects\30303 White Knights Fence, University of Reading\Work\3000 2D General Arrangements\30303-NPA-WK-ZZ-DR-L-3001_3101 - Site Location Plans.dwg

Generated 6/1/2026 by Tom Brickell, Plotscale: 1:1, Paper Size ISO full bleed A1 (841.00 x 594.00 MM)