NOTES

ORIGINAL A1

NOT FOR CONSTRUCTION. THIS DRAWING IS FOR PLANNING STAGE ONLY. SUBJECT TO DETAILED DESIGN, DESIGN COORDINATION WITH OTHERS AND PLANNING AND BUILDING CONTROL APPROVAL.
SURVEY CONDUCTED BY SURVEYBASE LTD.

COPYRIGHT HIVES ARCHITECTS LLP

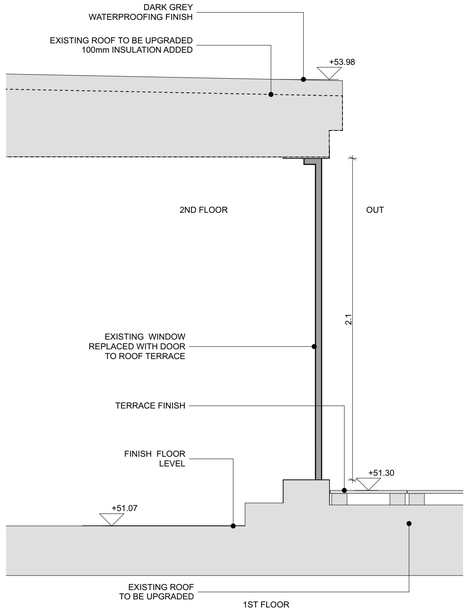

PROPOSED SECTION A 1:20

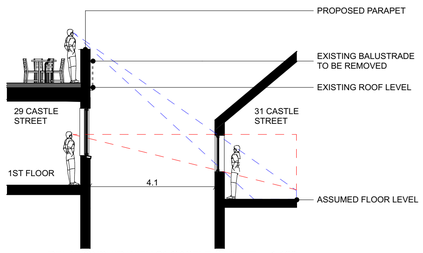

RELATIONSHIP WITH 31 CASTLE STREET 1:100

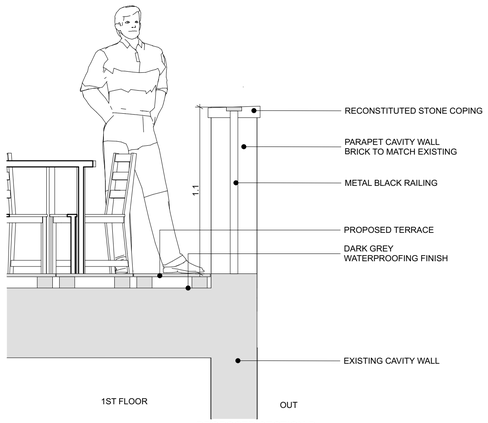

PROPOSED SECTION B 1:20

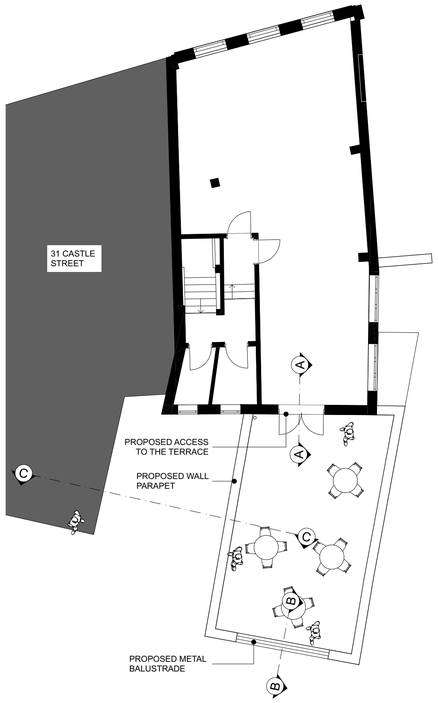

PROPOSED SECOND FLOOR PLAN 1:100

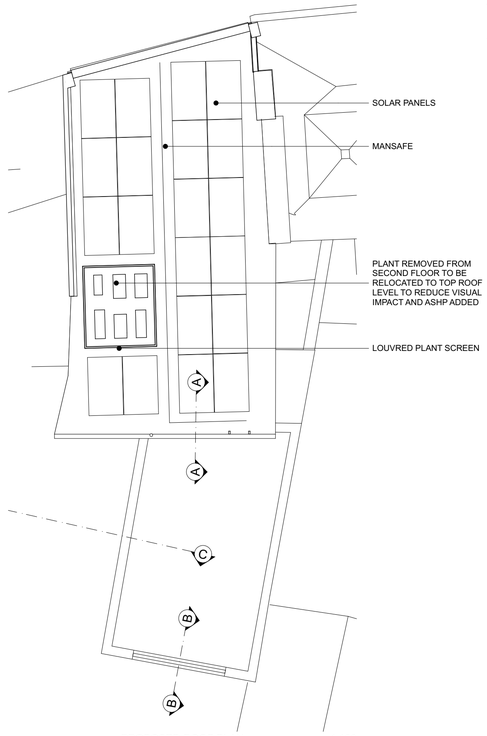

PROPOSED ROOF PLAN 1:100

LOUVRED SCREEN EXAMPLE

N

0 1 2 3 4 5m

SCALE 1:100

0 0.2 0.4 0.6 0.8 1m

SCALE 1:20

NORTH ELEVATION

PROPOSED NORTH ELEVATION 1:100

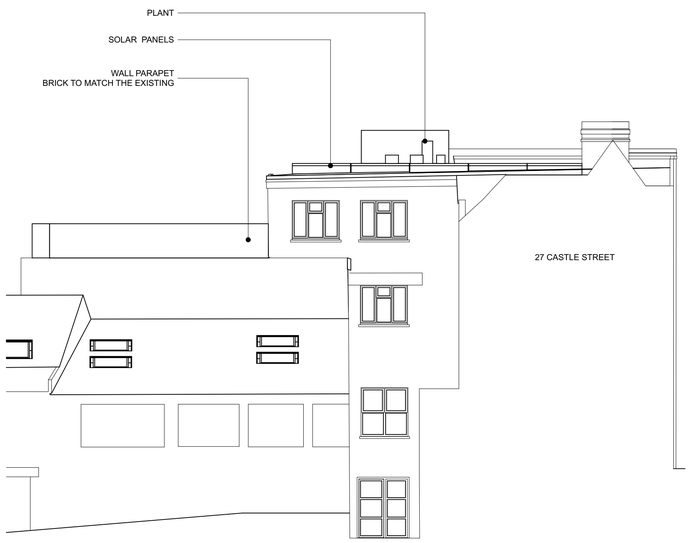

PROPOSED EAST ELEVATION 1:100

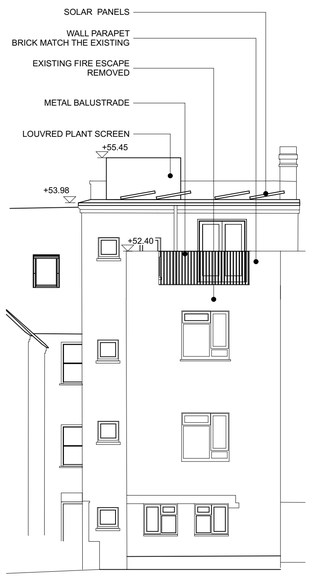

PROPOSED SOUTH ELEVATION 1:100

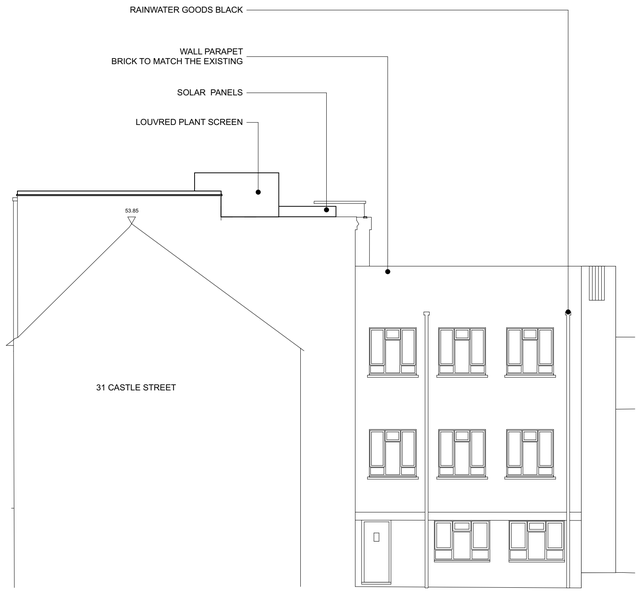

PROPOSED WEST ELEVATION 1:100

05/06/2026 PLANNING ISSUE
Rev

Client
PROVEN WORKS PROPERTY LTD

Site
29 CASTLE STREET, READING, RG1 7SB

Drawing title
PROPOSED FLOOR PLANS ELEVATIONS AND SECTIONS DETAILS

Scale @ Drawing Size	Drawn	Checked
@A1	VL	HW

Status
PLANNING

HIVES ARCHITECTS
SINCE 1934

Hives Architects LLP
Quadrant House, Broad Street, Reading, RG1 7QE
0118 958 7331, info@hivesarchitects.co.uk

Project	Drawing	Revision
2909	P03	P6