





Existing blockwork retaining wall, buff pavers and planting to 6th Form to be replicated for this project

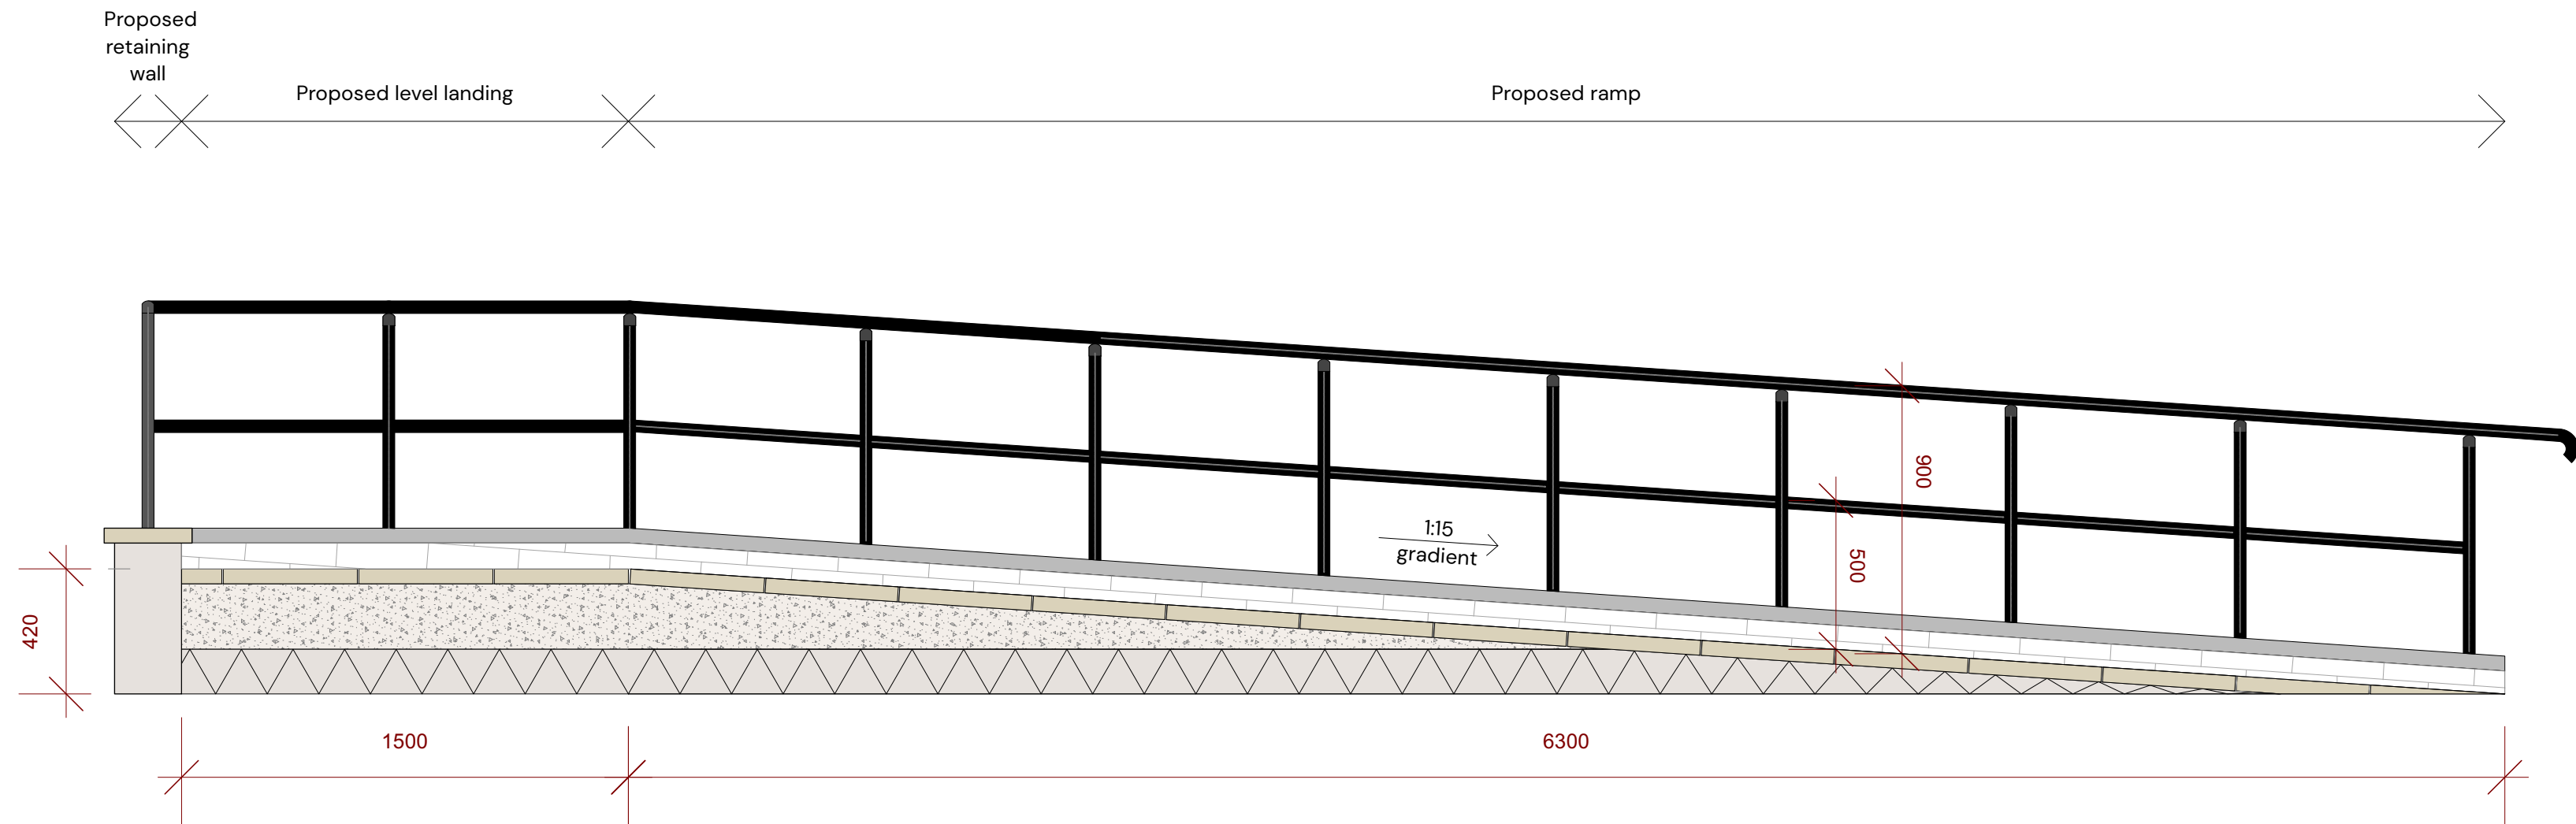

Existing ramp to car park to be replicated for this project

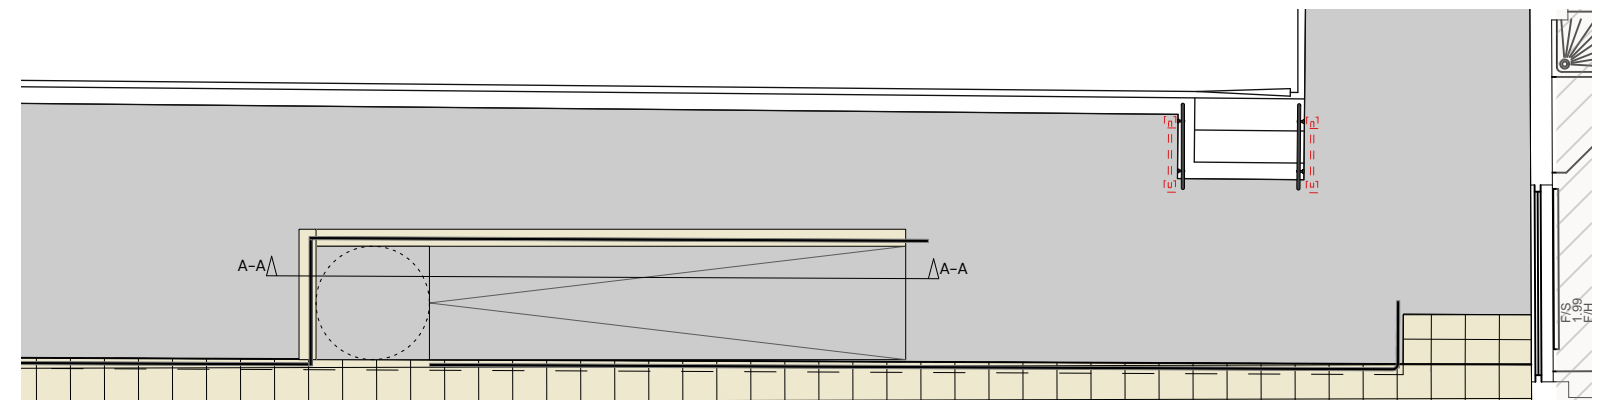

KEY PLAN
1:100

Proposed Section A-A



Scale 1:20 @ A2

Kendall Kingscott

3 GP Centre, Yeoman Road,
Ringwood, Hampshire, BH24 3FF
+44 (0)1425 472 833
www.kendallkingscott.co.uk

Project
Richard's Hall Refurbishment

Client
The Abbey School

Date	Drawn	Purpose/Status
27/01/2026	EB	PLANNING

Scale	Checked	Paper Size
E:500	AL	ISO A2

Filename:
250468.sww

Rev	Date	By	Ap	Note
P02	02/06/2026	EB	EB	Revised section to reflect new ramp gradient and position.
P01	28/11/2025	EB	AL	First Issue.

Drawing Title
Proposed Section A-A

Project Number/Drawing Number:
250468-TAS-KK-XX-XX-D-A-1500
Check all dimensions and levels on site

Revision
P02
© Copyright