


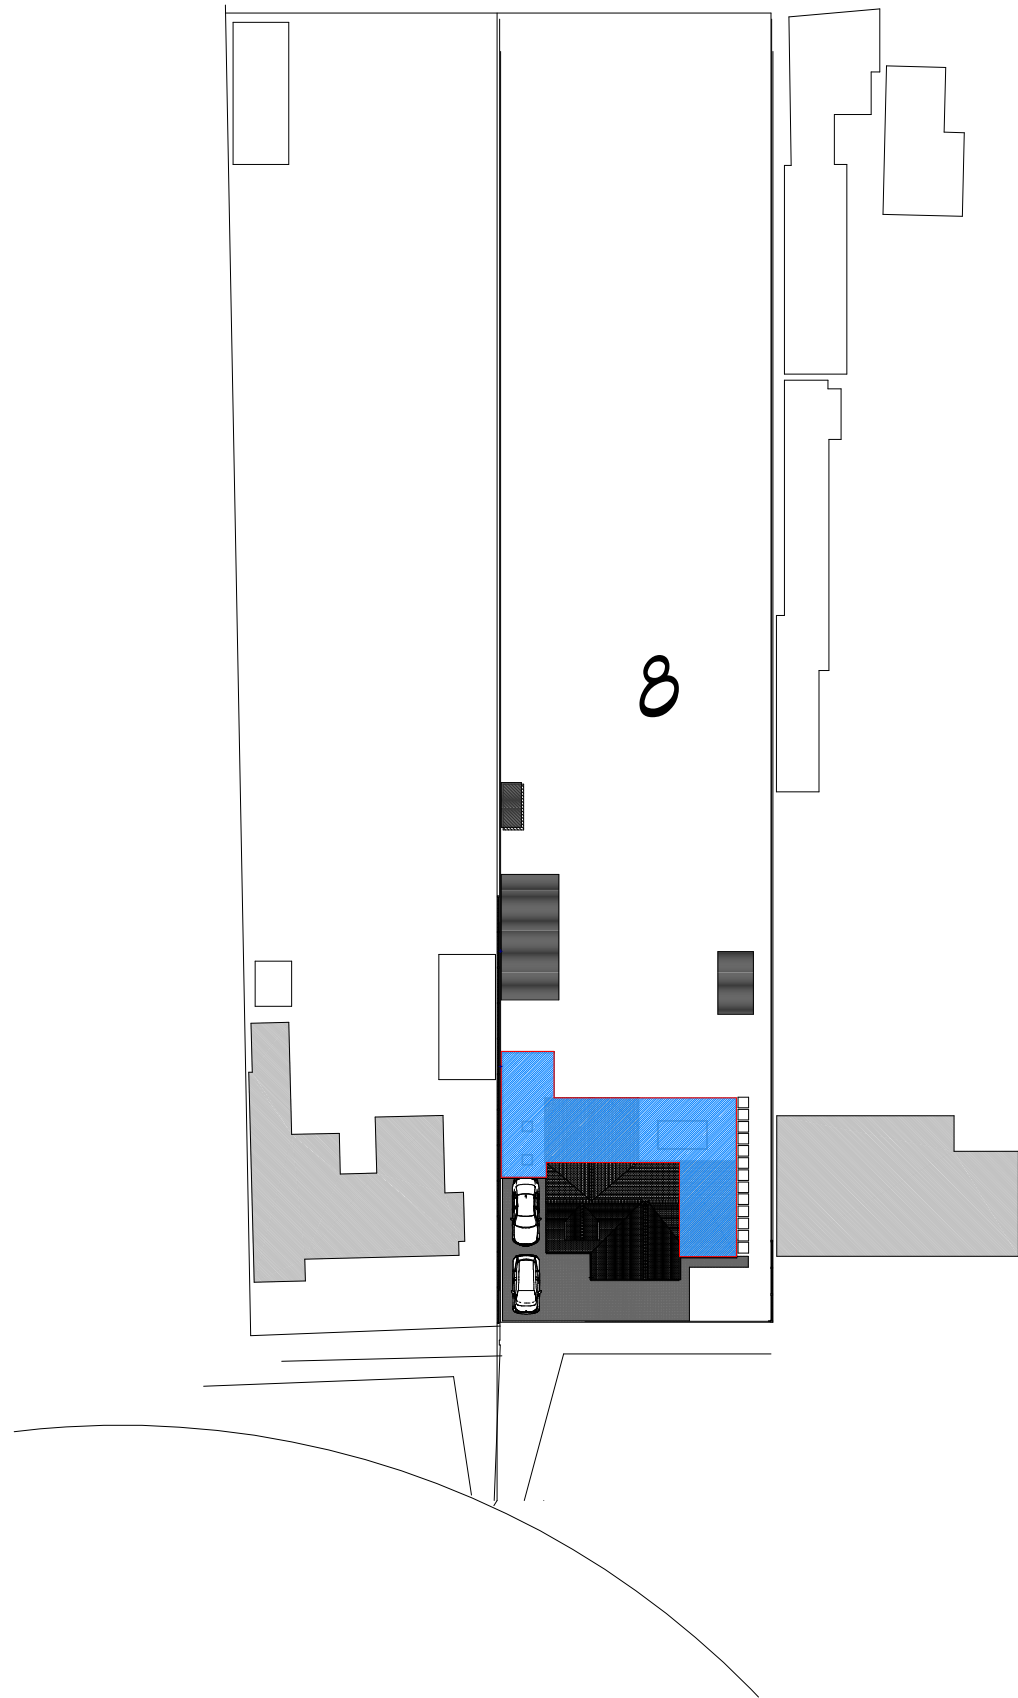

Block Plan @ 1:500 (NMA)



Scale Bar 1:500

|                                            |                                                    |
|--------------------------------------------|----------------------------------------------------|
| SHEET NUMBER                               |                                                    |
| 9                                          |                                                    |
| Drawn By:                                  |                                                    |
| Date:<br>08/06/2026                        |                                                    |
| Scale: @ A3                                |                                                    |
| SITE & BLOCK PLAN (s73)                    |                                                    |
| Plans prepared for: Kannan Balasubramanian | 8 Hawthorne Road,<br>Caversham, Reading<br>RG4 6LY |
| © 2020                                     |                                                    |