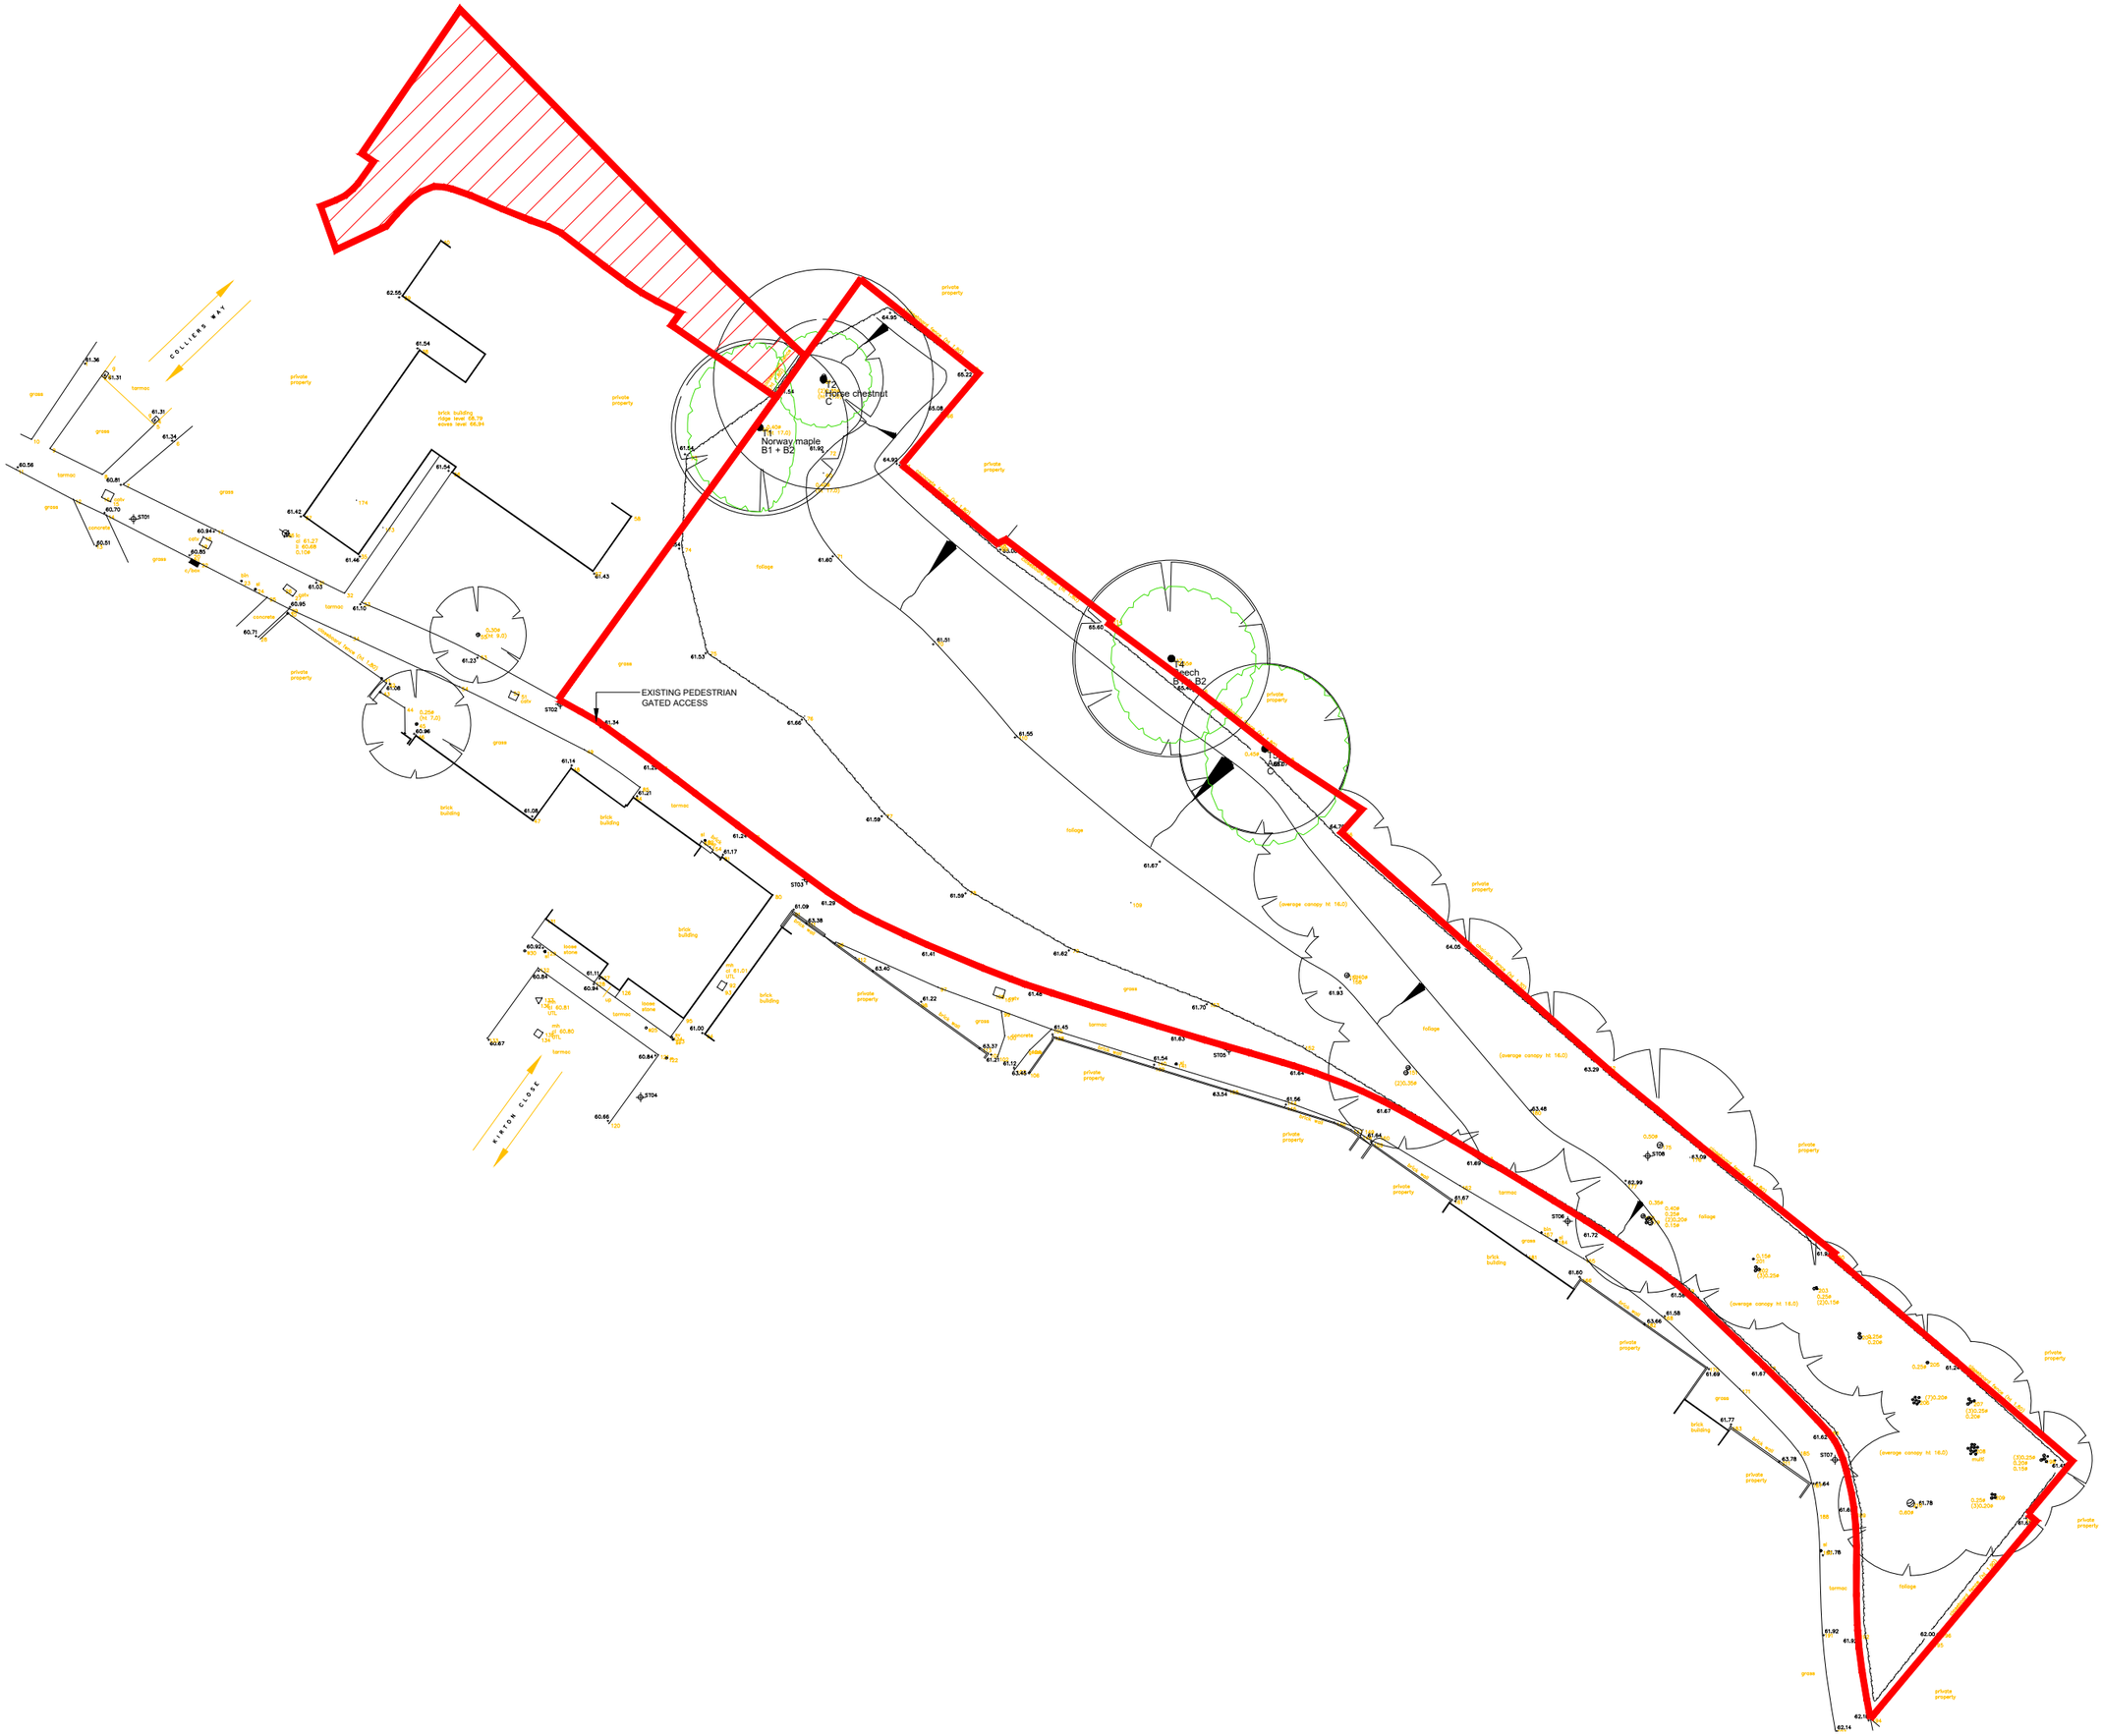

Lewandowski Architects

NOTES

0 5 10 20m

N

NEW ACCESS POINT WHICH HAS BEEN AGREED IN PRINCIPLE WITH THE THIRD PARTY LAND OWNER

REV	DATE	DESCRIPTION	DRAWN
00	APR'26	ISSUED FOR PLANNING	AC

CLIENT
CARDIFF PROPERTIES

PROJECT
LAND BEHIND THORPE HOUSE
TILEHURST

DRAWING TITLE
EXISTING SITE TOPOGRAPHICAL

STATUS
FOR PLANNING

PROJECT No	DWG TYPE	DWG No	REV
2682	PL	011	00

SCALE	DATE	DRAWN	CHECKED
1:500@A3	MAR'26	AC	DL

CONTRACTOR TO CHECK SITE DIMENSIONS AND REPORT ANY VARIATIONS OR OMISSIONS TO LEWANDOWSKI ARCHITECTS. THIS DRAWING IS COPYRIGHT OF LEWANDOWSKI ARCHITECTS AND MUST NOT BE REPRODUCED OR USED WITHOUT PERMISSION. DO NOT SCALE FROM THIS DRAWING.

BROCAS HOUSE, 102A HIGH STREET, ETON, SL4 6RF.
T. 01753 620700 F. 01753 620621
www.lewandowskiarchitects.com