



GENERAL NOTES
All rights reserved.
All drawings and written material appearing here, constitute original and unpublished work of the Architect and may not be duplicated, used or disclosed without written consent of the Architect.
Notes and material designations are typical for similar conditions unless otherwise indicated.

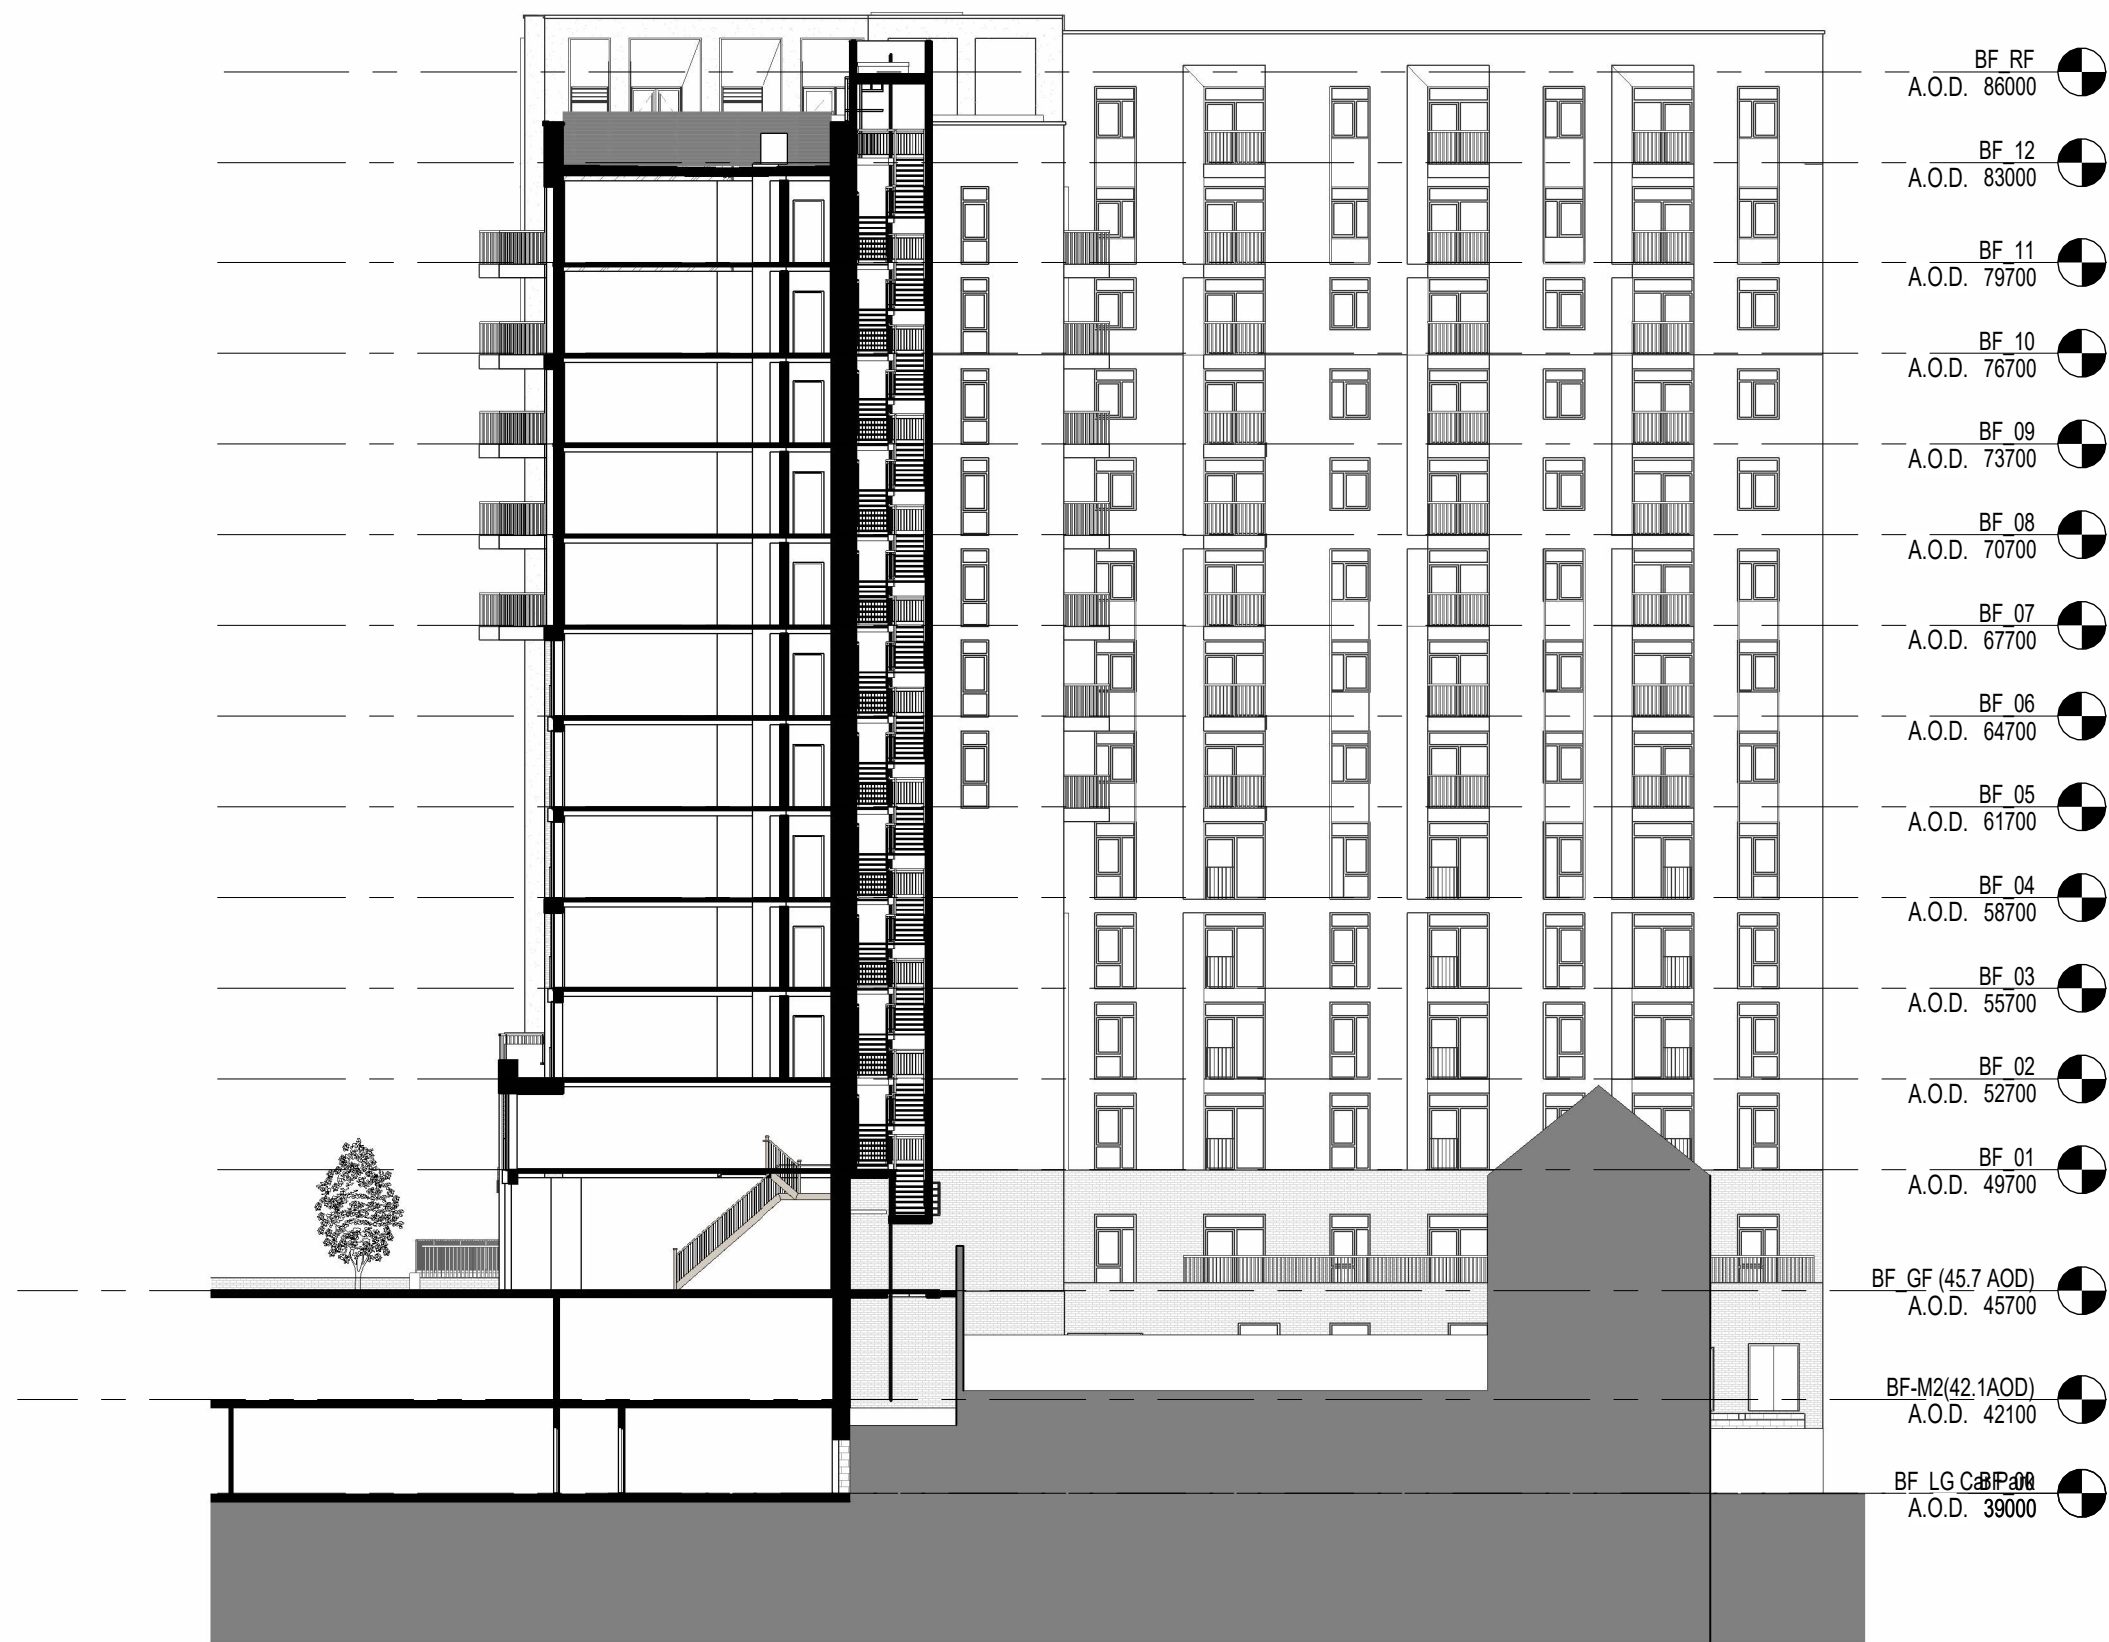


1 Proposed Section AA
1:250

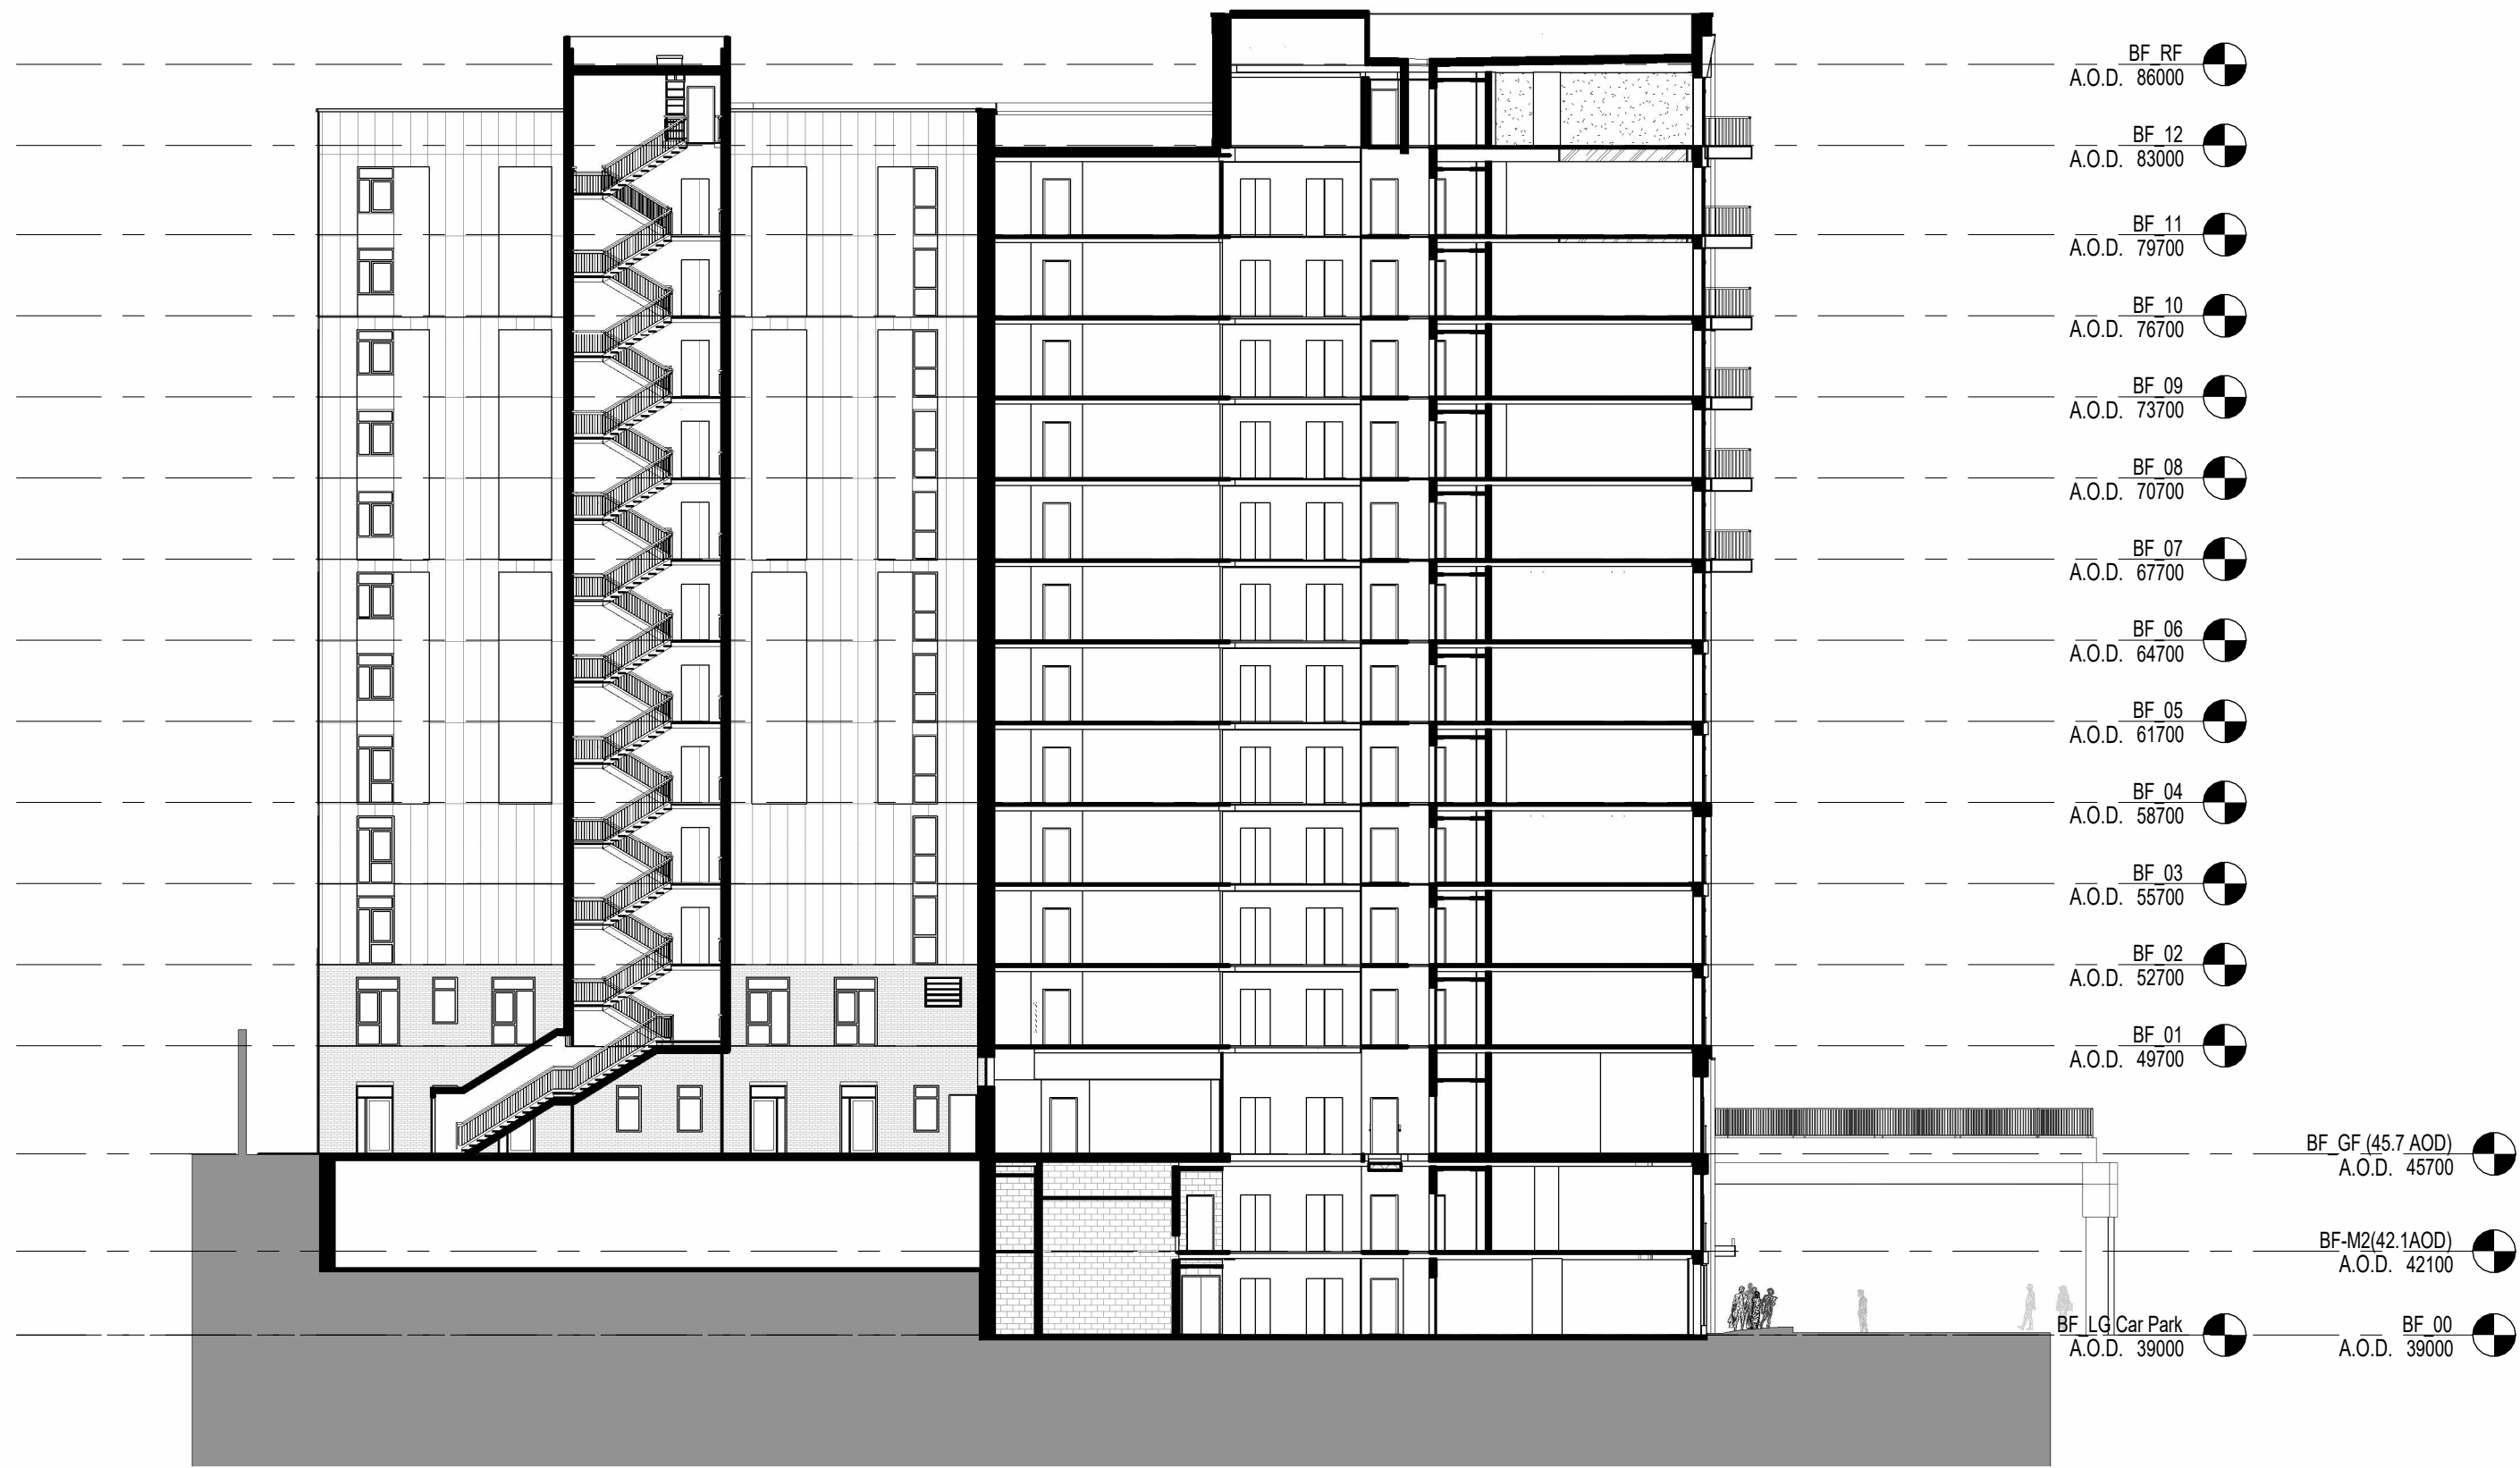

2 Proposed Section BB
1:250

REV No.	DATE	DESCRIPTION	DWN	CHK
KEY PLAN				

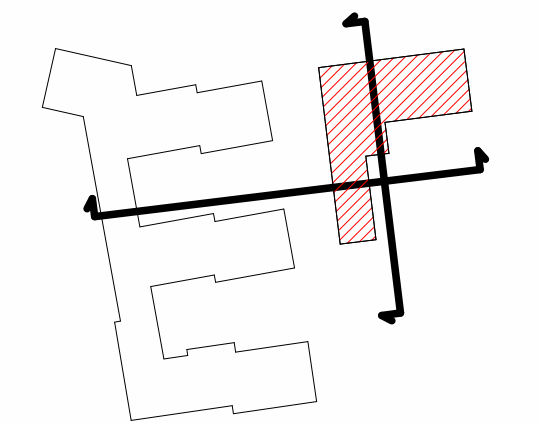

PROJECT
Station Hill, Reading
Plot F New Stairs
CLIENT
PIC E&F PROPCO LLP

ARCADIS
ARCADIS
18-22 Hatton Wall
London EC1N 8JH
T: +44(0)20 7079 9900
SHEET IDENTIFICATION
TITLE
Section AA & Section BB - Proposed

STATUS						
SUITABILITY STATUS						
Planning						
PROJECT NUMBER	DATE DRAWN	08/17/19				
050-170073	SCALE @ A1:	1:250				
	DRAWN BY:	MP				
	CHECKED BY:	MD				
PROJECT	ORIGINATOR	ZONE	LEVEL	TYPE	ROLE	
ZZ - PL - A -						
NUMBER	REV					
SHR-ARC-SB-ZZ-PL-A-300-301 -						

