



GENERAL NOTES
All rights reserved.
All drawings and written material appearing here, constitute original and unpublished work of the Architect and may not be duplicated, used or disclosed without written consent of the Architect.
Notes and material designations are typical for similar conditions unless otherwise indicated.
Note:
'Commercial' refers to Flexible Office/Retail/Community and Leisure (E, Sui Generis, F.1 and F.2) Use Class

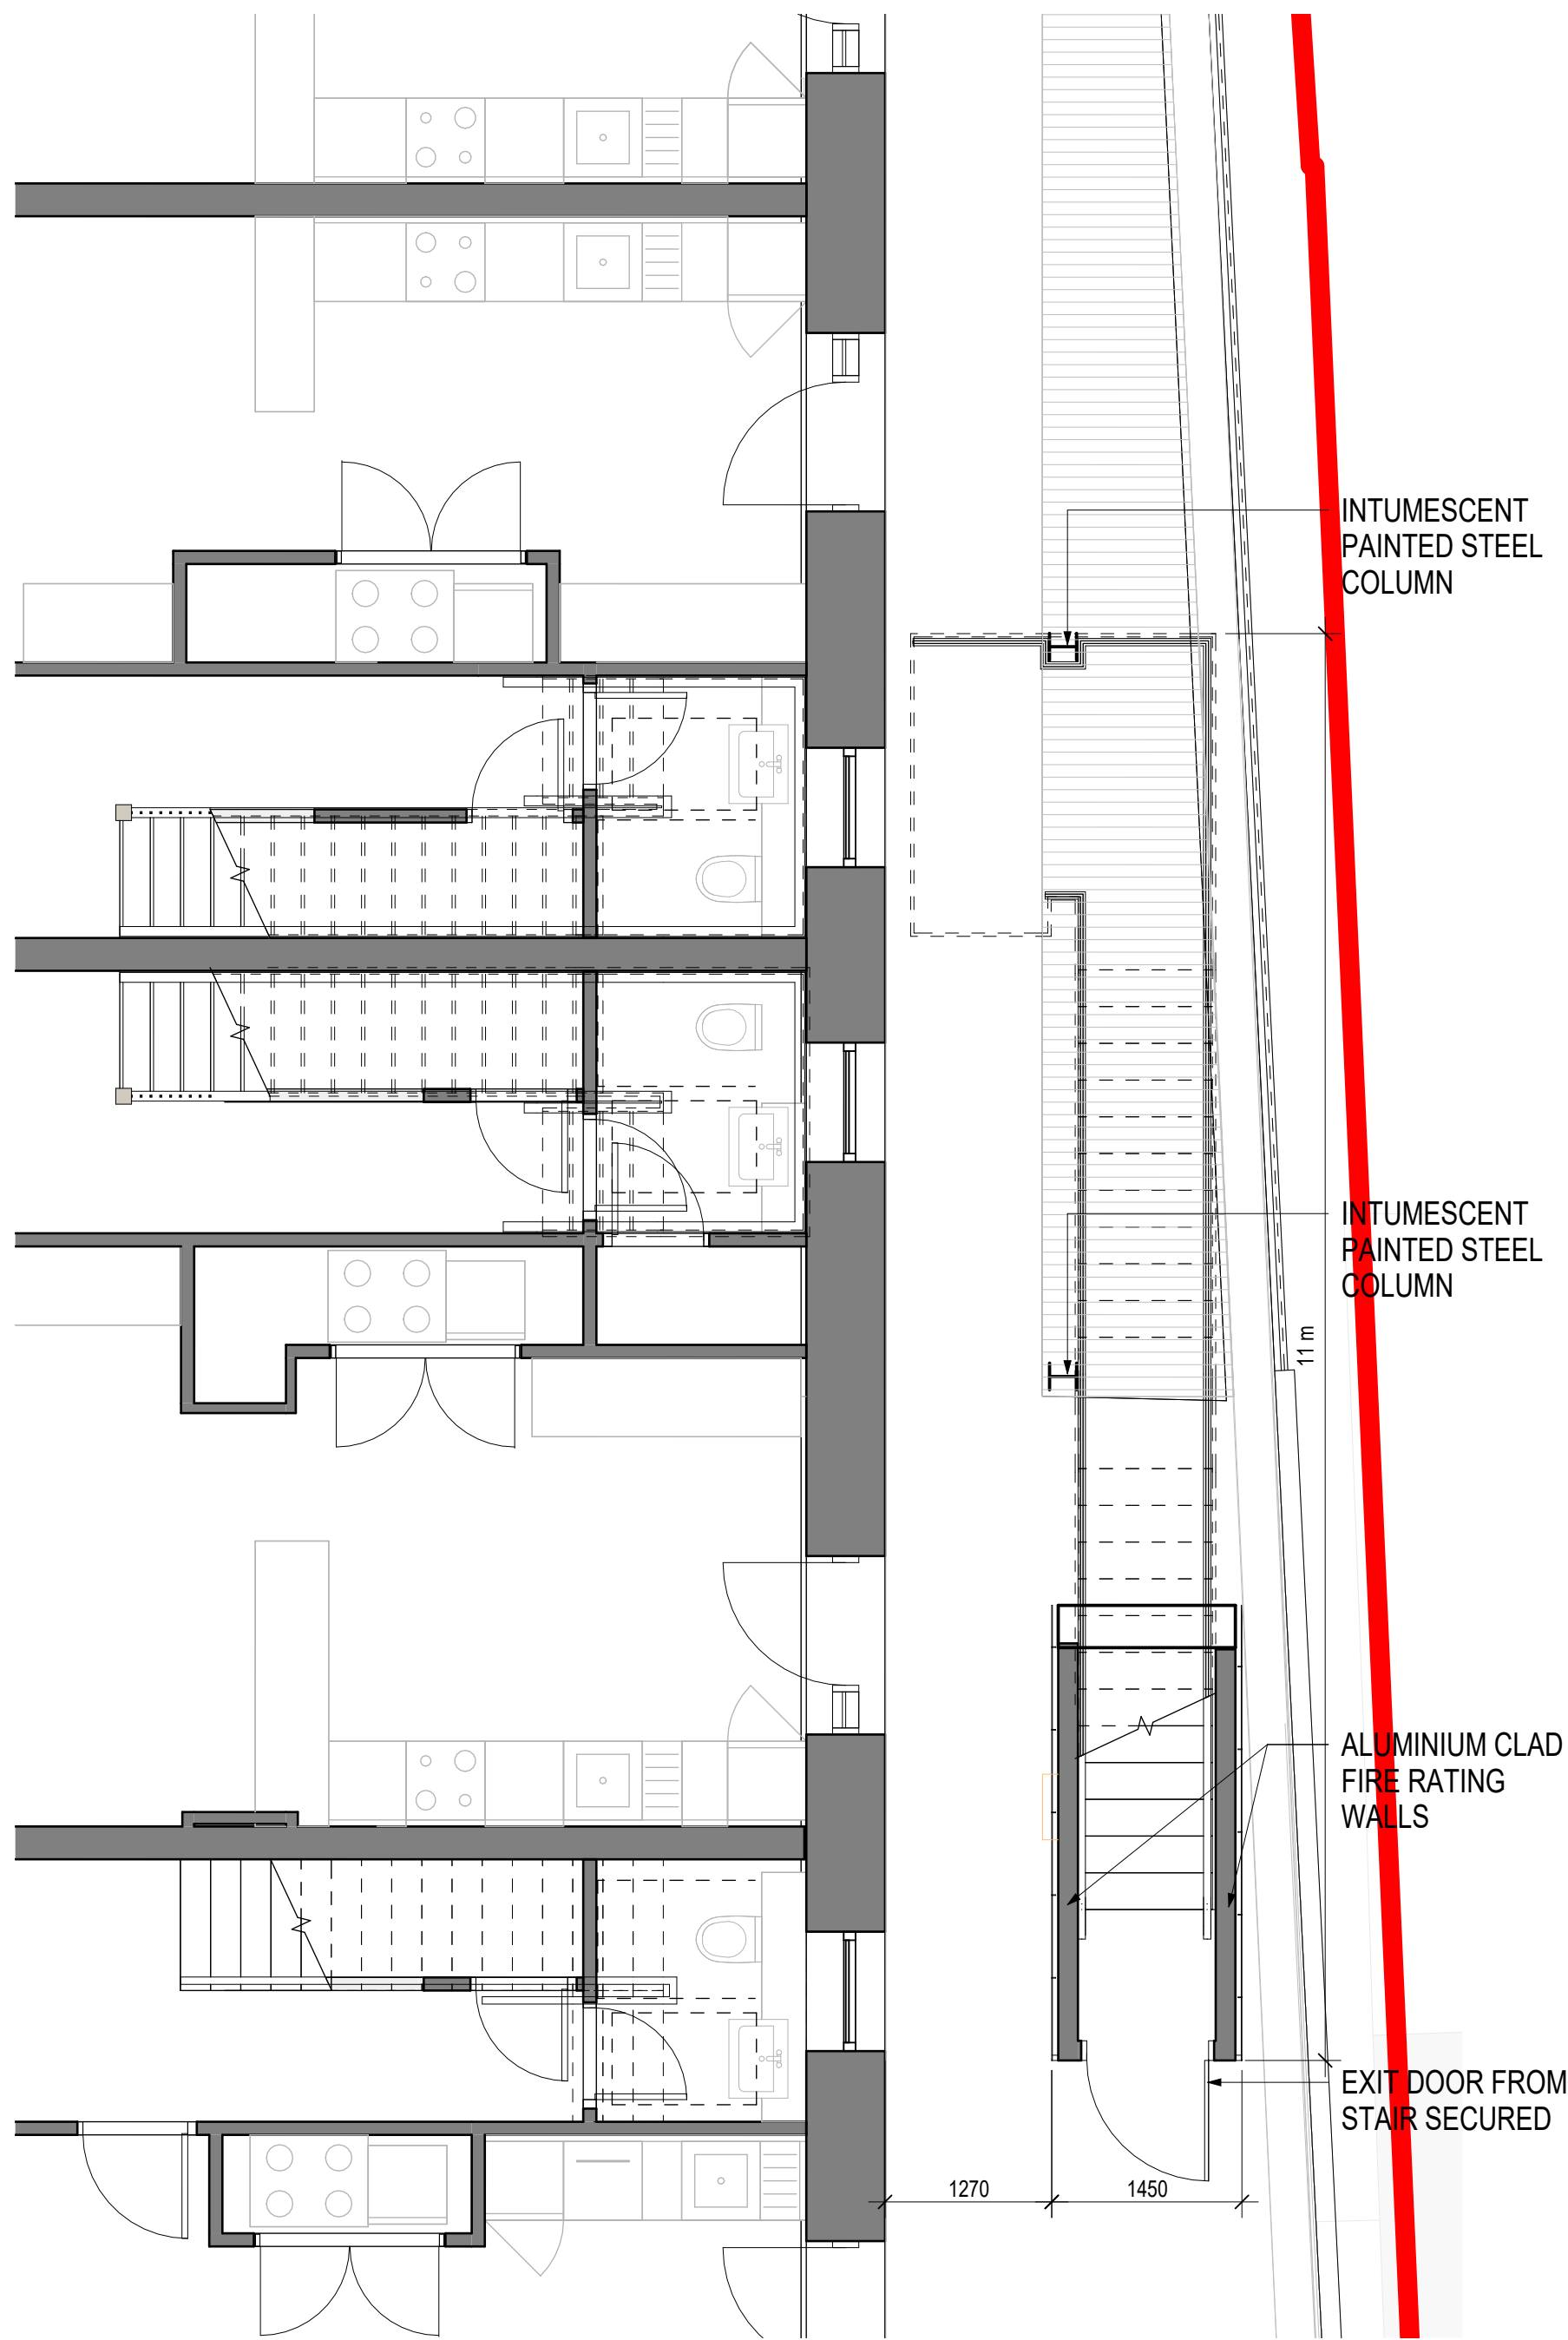


1 Block F - Ground Floor Level
1:50

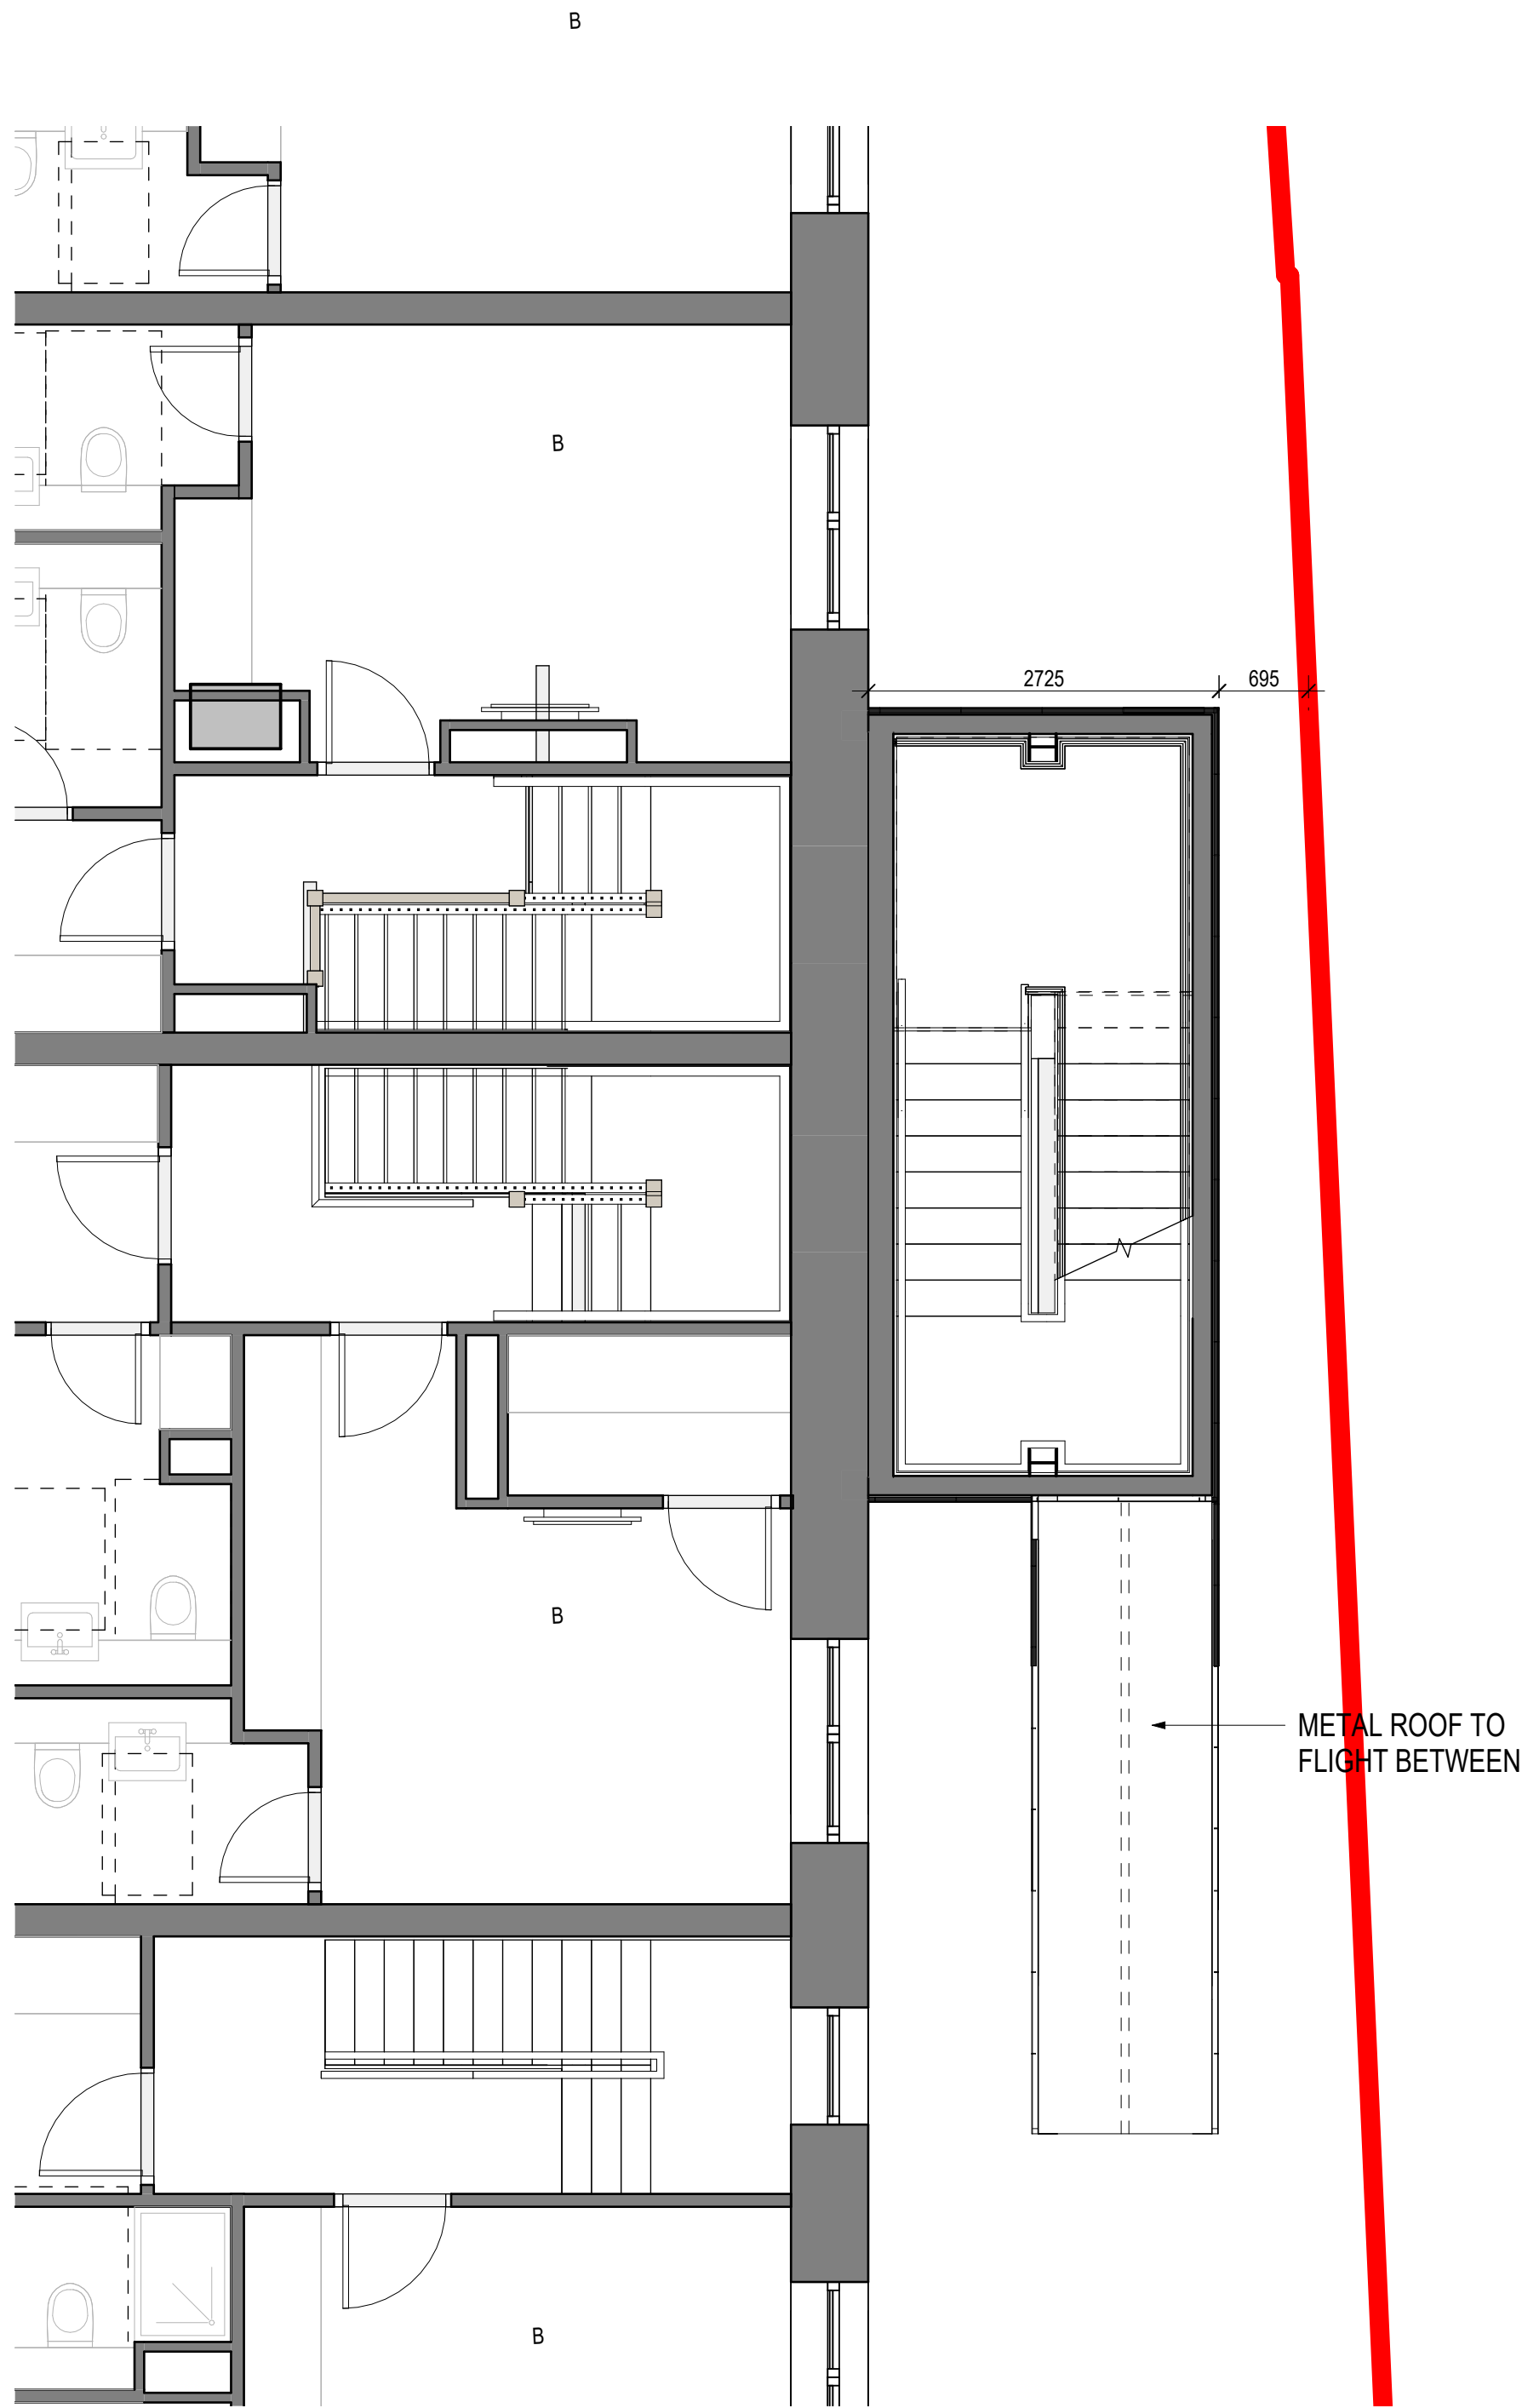


2 Plot F - Level 01
1:50

DIMENSIONS ARE INDICATIVE ONLY

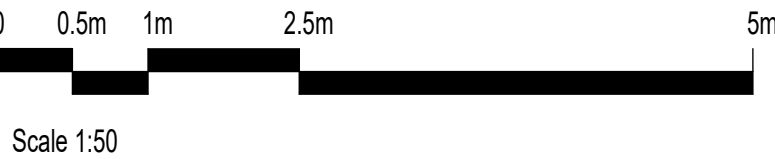

P1	2026-0513	Planning	MP	MD
REV No.	DATE	DESCRIPTION	DWN	CHK

KEY PLAN

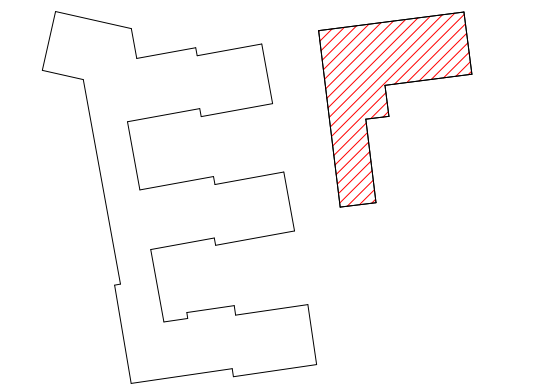

PROJECT
Station Hill, Reading
Plot F New Stairs
CLIENT
PIC E&F PROPCO LLP

ARCADIS
ARCADIS
18-22 Hatten Wall
London EC1N 8JH
T: +44(0)20 7079 9900
SHEET IDENTIFICATION
TITLE
Enlarged Ground Floor and Level 01

STATUS

SUITABILITY STATUS
Planning

PROJECT NUMBER		DATE DRAWN:		15/05/26	
050-170073		SCALE @ A1:		1:50	
		DRAWN BY:		MP	
		CHECKED BY:		MD	
PROJECT	ORIGINATOR	ZONE	LEVEL	TYPE	ROLE
GF - PL - A -					
NUMBER	REV.				
SHR-ARC-SB-ZZ-PL-A-130-304 - P1					
2024 Arcadis UK ME Ltd.					

© 2024 Arcadis UK ME Ltd.

13/05/2026 11:16:36