


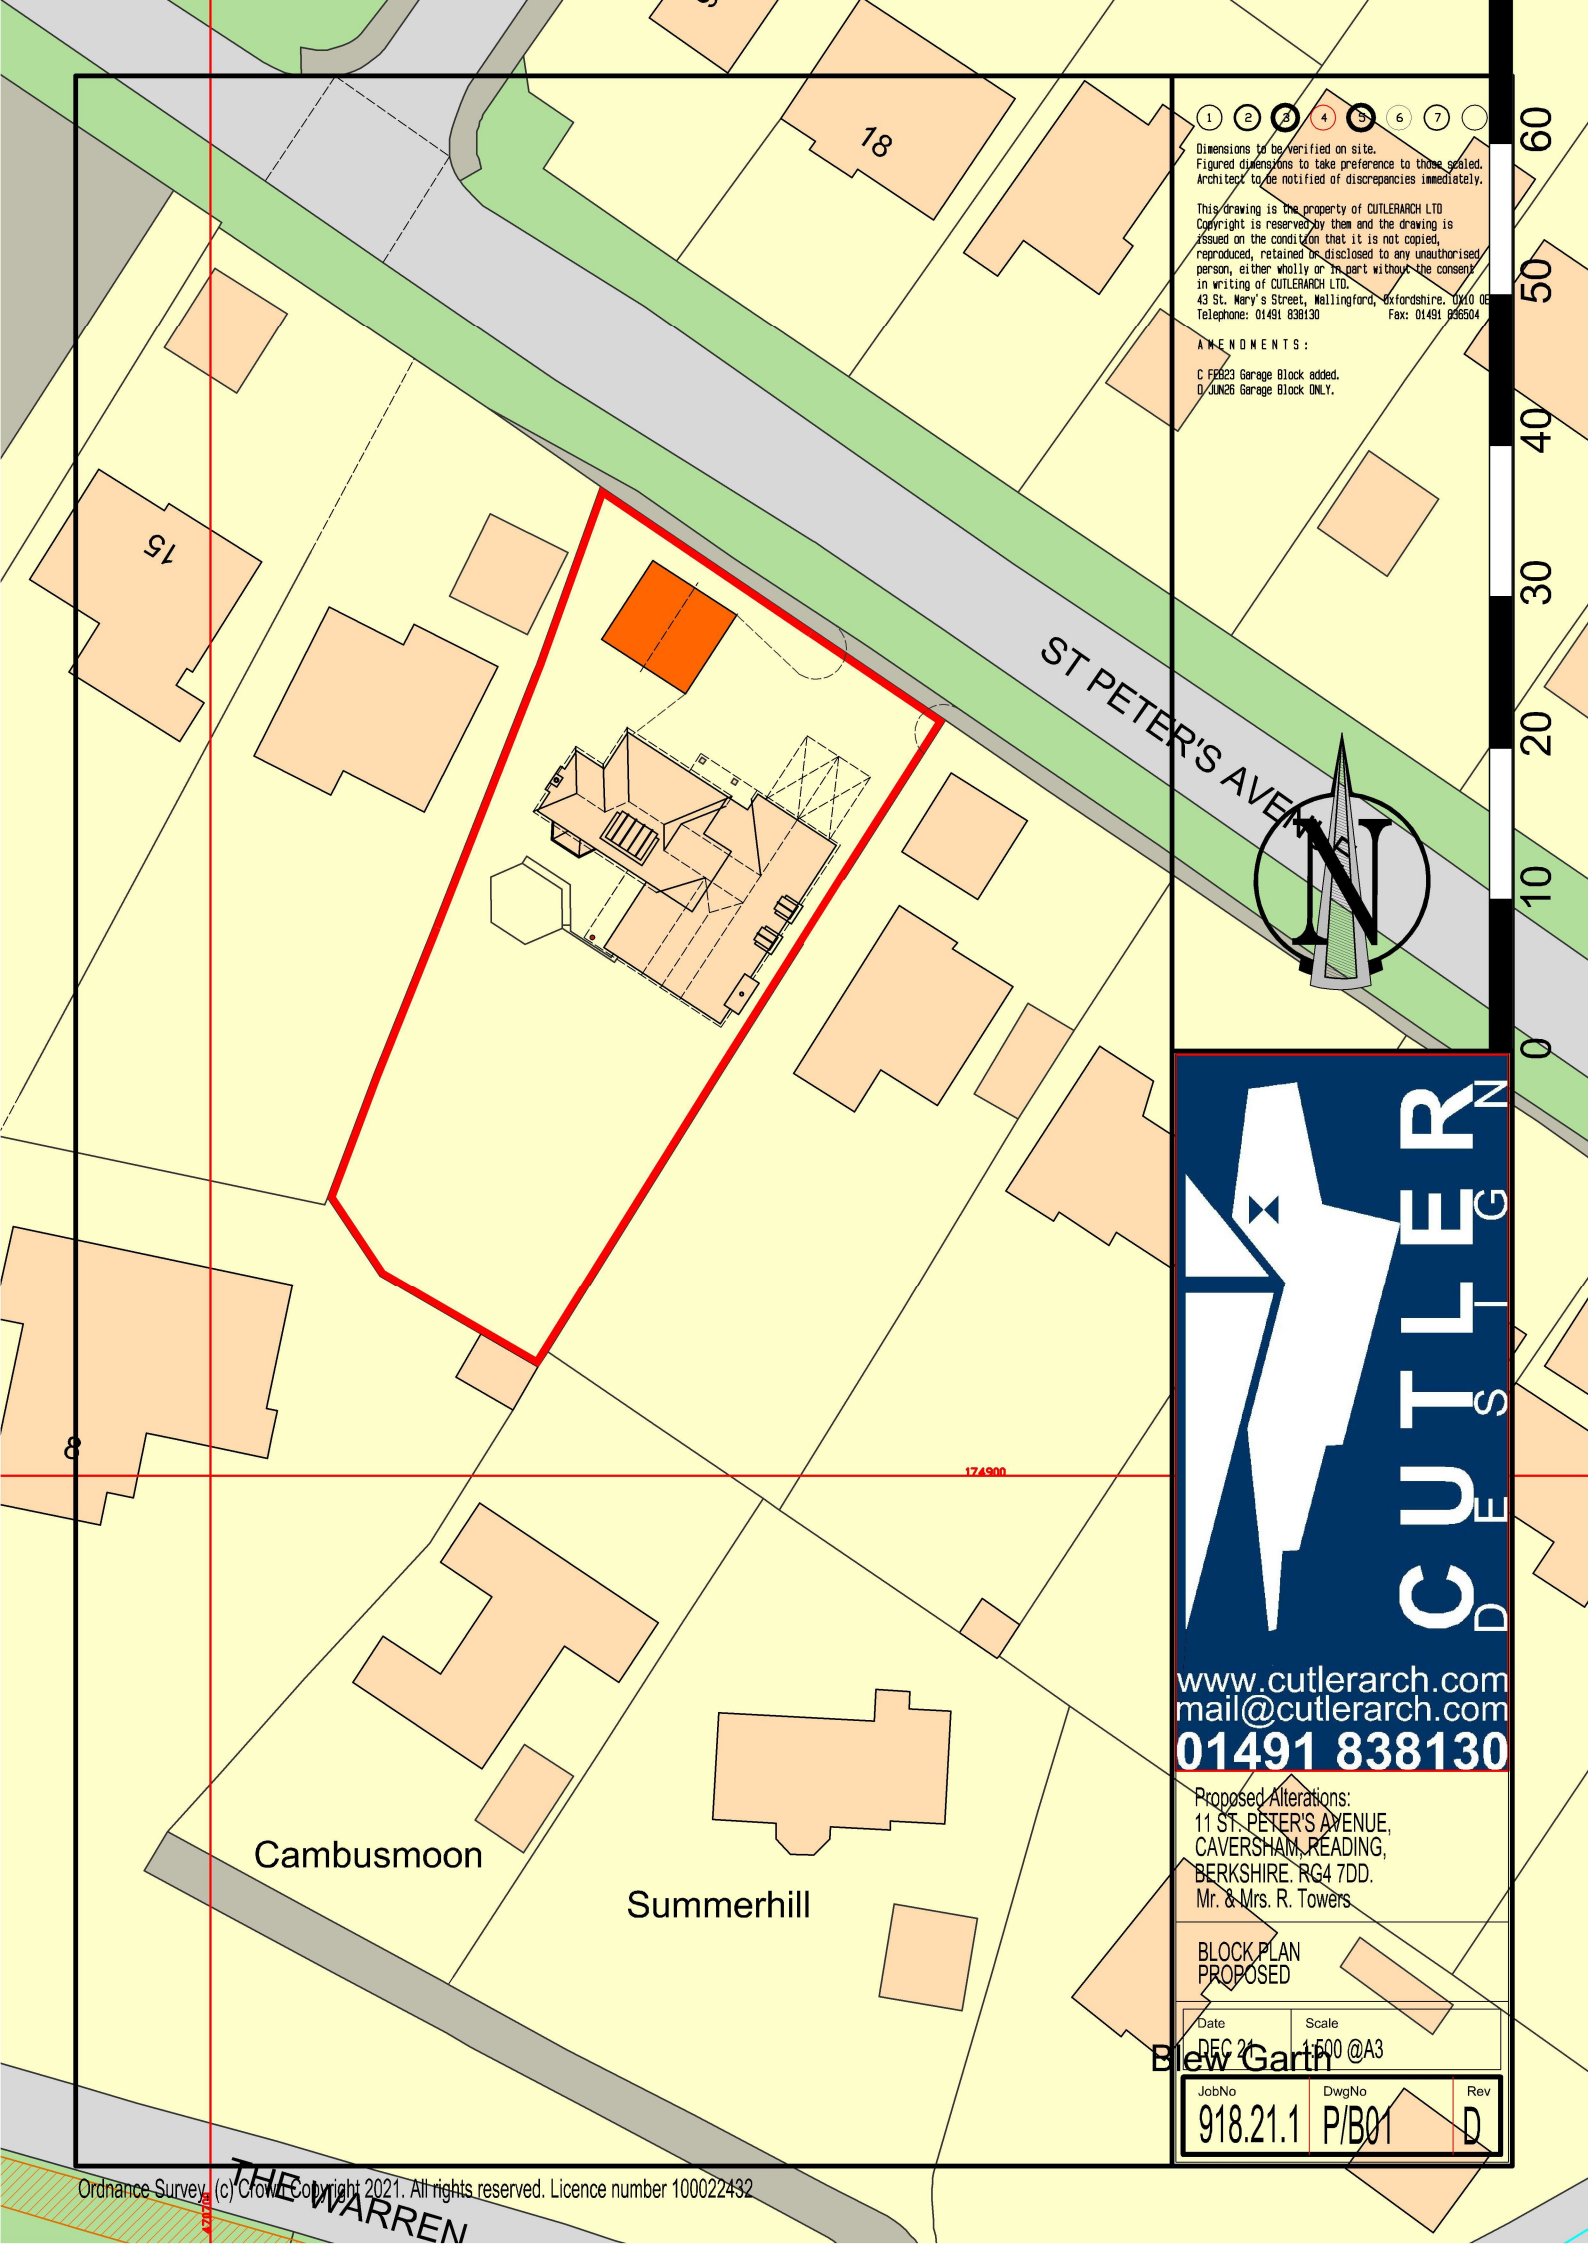

① ② ③ ④ ⑤ ⑥ ⑦ ⑧
Dimensions to be verified on site.
Figured dimensions to take preference to those scaled.
Architect to be notified of discrepancies immediately.

This drawing is the property of CUTLERARCH LTD
Copyright is reserved by them and the drawing is
issued on the condition that it is not copied,
reproduced, retained or disclosed to any unauthorised
person, either wholly or in part without the consent
in writing of CUTLERARCH LTD.
43 St. Mary's Street, Wallingford, Oxfordshire, OX10 0E
Telephone: 01491 838130 Fax: 01491 836504

AMENDMENTS:
C F0223 Garage Block added.
D JUNE26 Garage Block ONLY.



www.cutlerarch.com
mail@cutlerarch.com
01491 838130

Proposed Alterations:
11 ST. PETER'S AVENUE,
CAVERSHAM, READING,
BERKSHIRE, RG4 7DD.
Mr. & Mrs. R. Towers

BLOCK PLAN
PROPOSED

Date	Scale
DEC 21	1:500 @A3
New Garth	

JobNo	DwgNo	Rev
918.21.1	P/B01	D