


Planning Application ref. PL/26/0162 - River Academy School

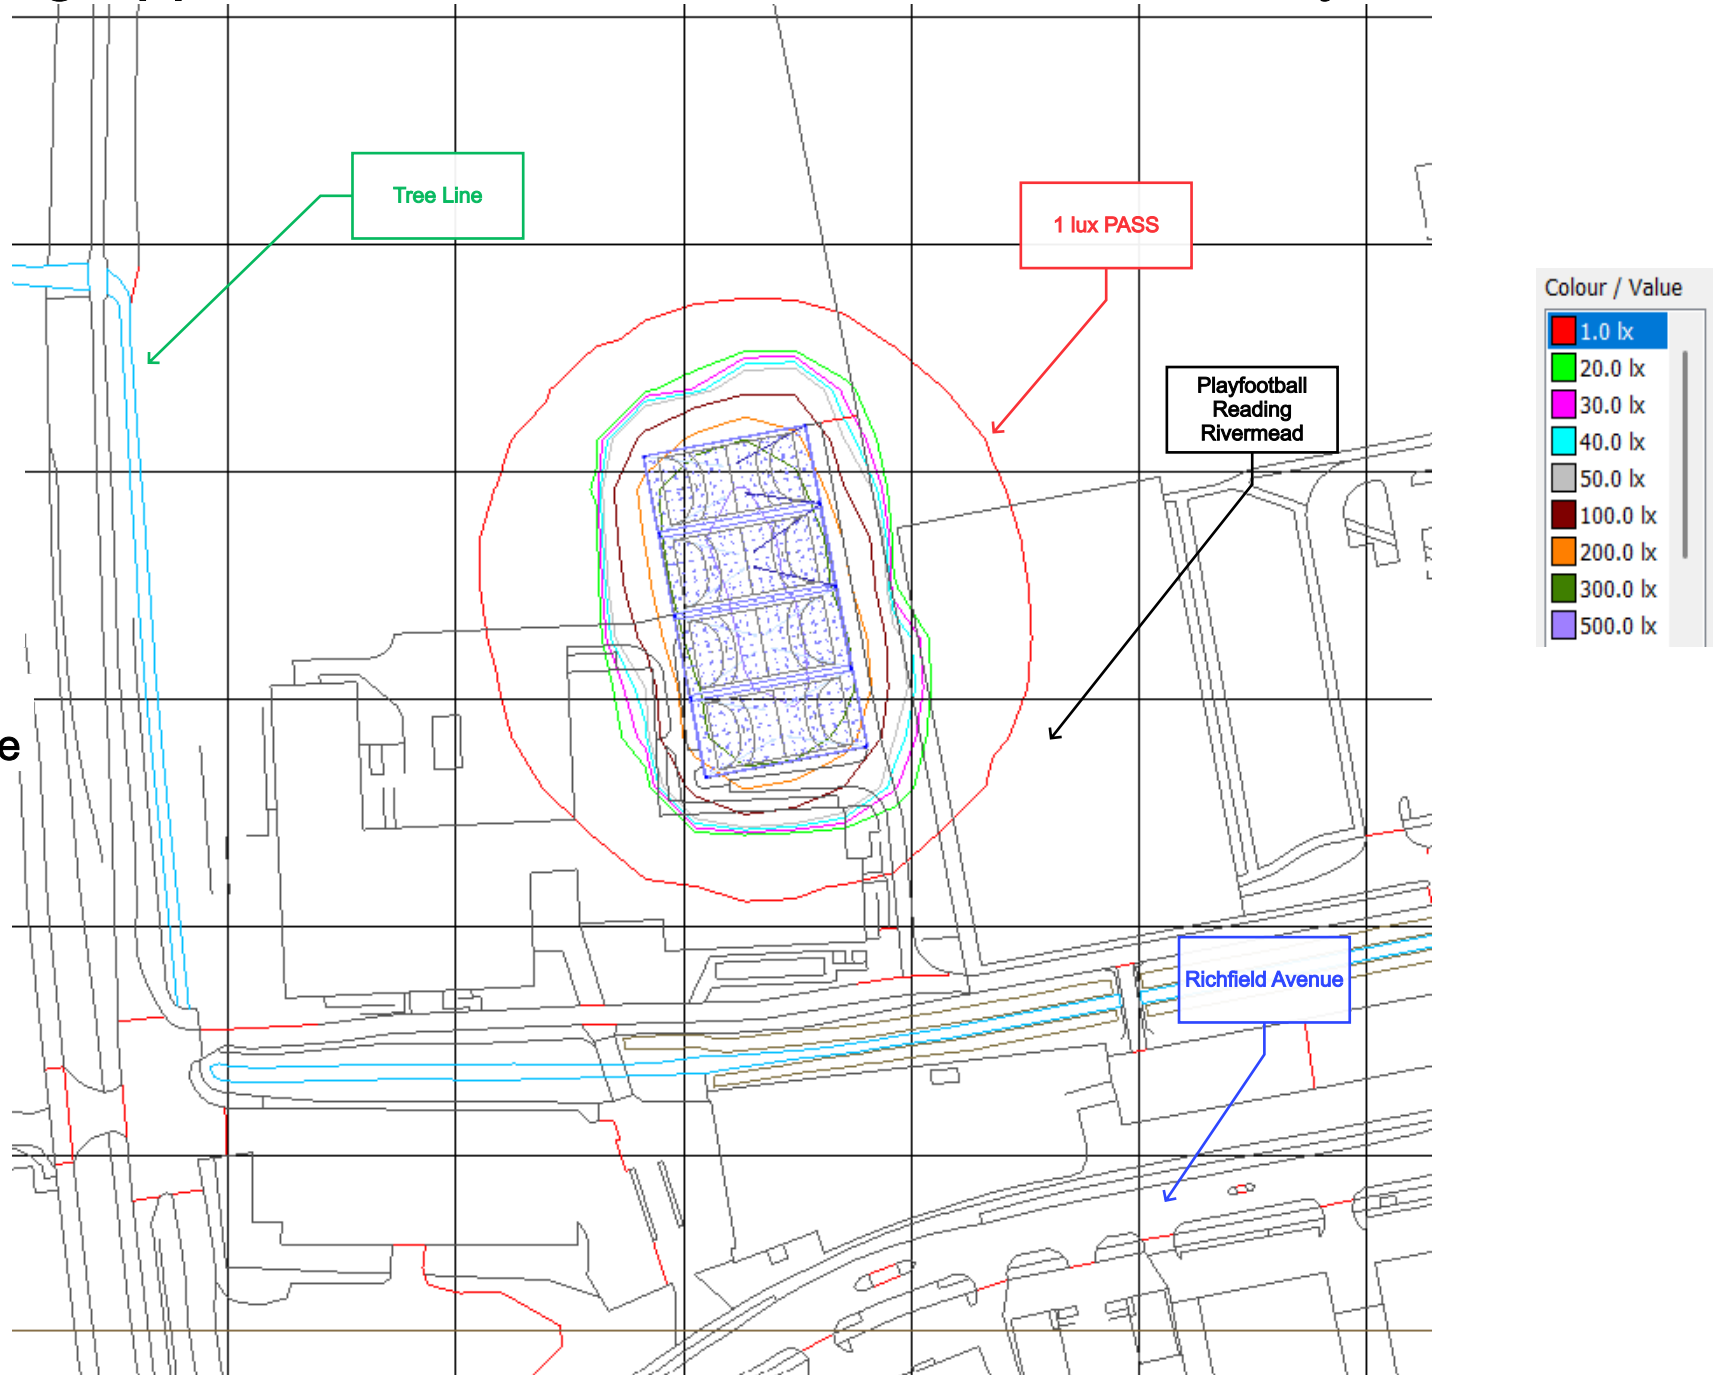

All floodlights to be fitted visors as above