


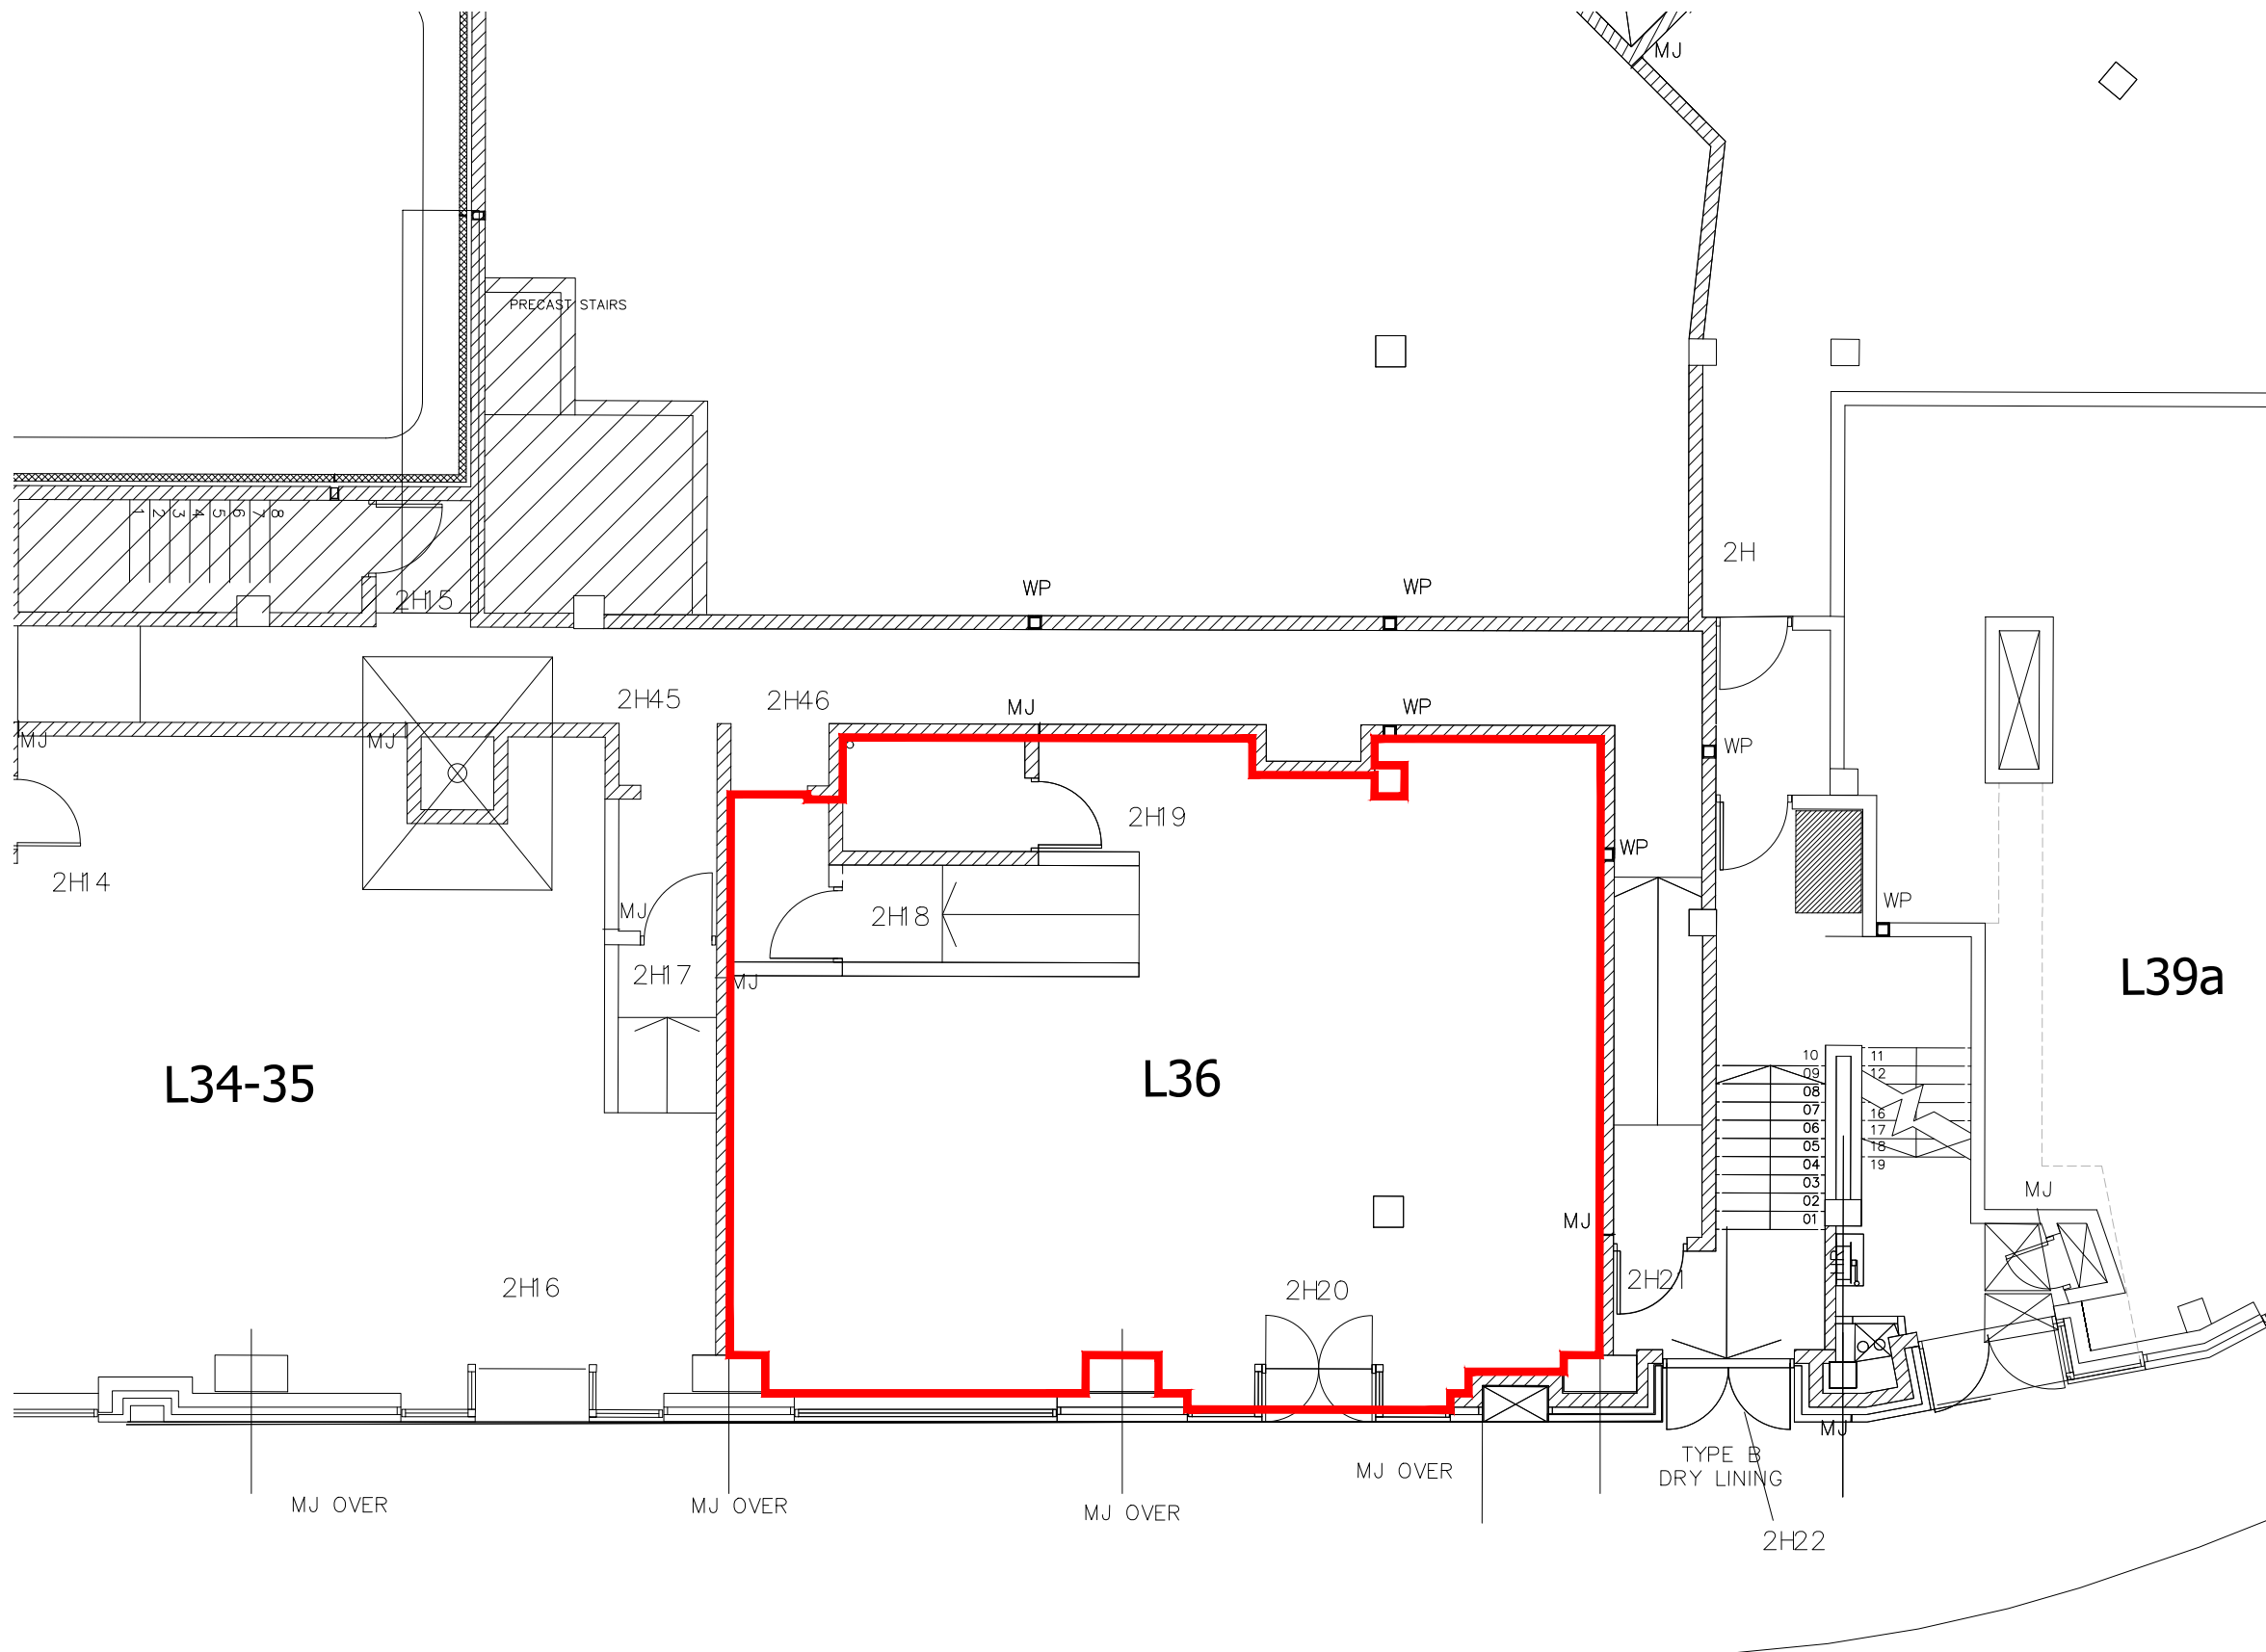

NB		Responsibility is not accepted for errors made by others scaling from this drawing		A3	
Rev	Description	By	Date		

0 1 2 3 4 5m
Scale - 1:100

DRAFT



Project
THE ORACLE SHOPPING CENTRE
READING

Client
HAMMERSON

Title
UNIT L36
LEASE

Drawn by SLU	Surveyor AFL	Date NOVEMBER 2025
-----------------	-----------------	-----------------------

Scale
1:100 @ A3

Drawing Number G170744-L36-01	Revision
----------------------------------	----------