


Proposed Extension 162 Southcote Lane

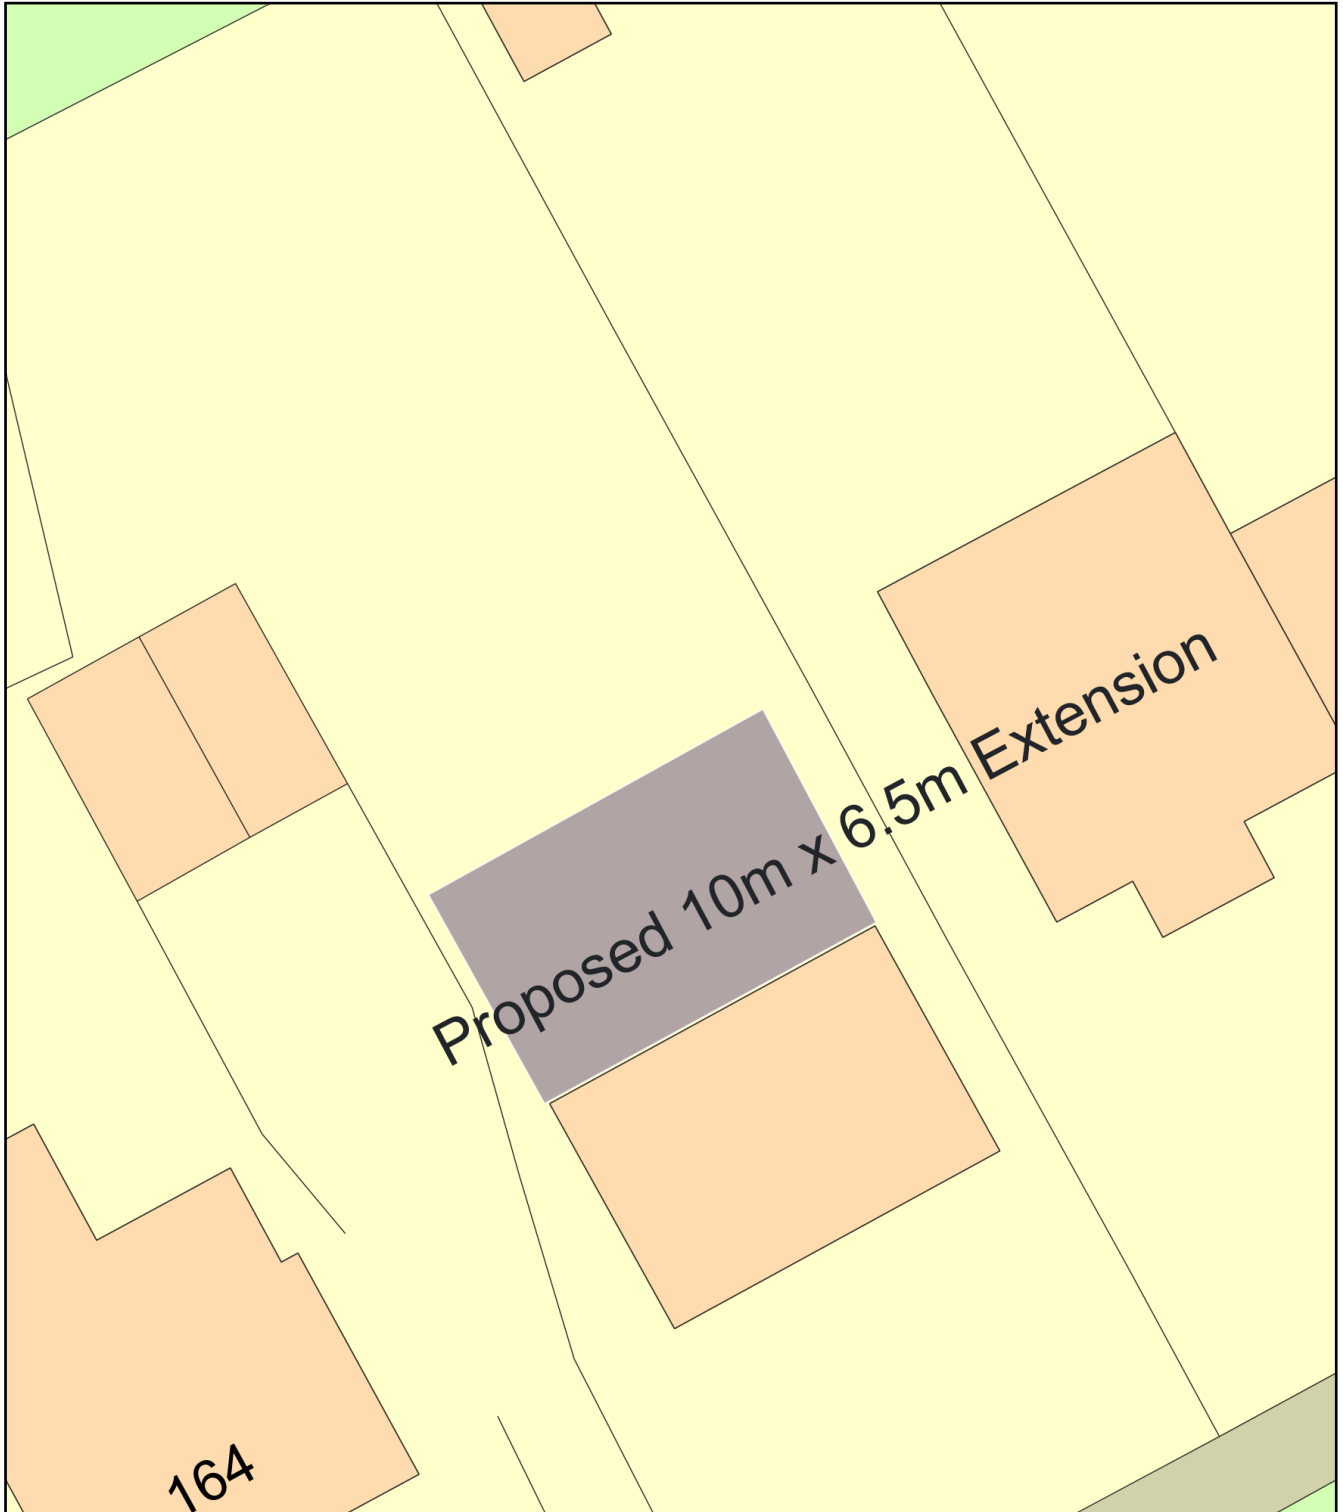

0 10
Metres



Plan Produced for: Mark Tobias Nicola Tobias

Date Produced: 14 Jun 2026

Plan Reference Number: TQRQM26165132320764

Scale: 1:200 @ A4