Scale Bar 1:50
0 1m 2m 3m

Scale Bar 1:100
0 2m 4m 6m

This drawing is copyrighted and shall not be reproduced nor used for any other purpose without the written permission of Loftplan Designs Ltd. This drawing must be read in conjunction with all other related drawings and engineers notation. ALL DIMENSIONS TO BE CHECKED ON SITE PRIOR TO COMMENCEMENT OF WORKS.

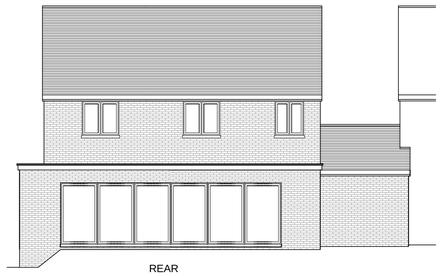

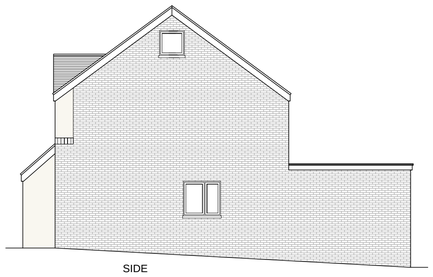

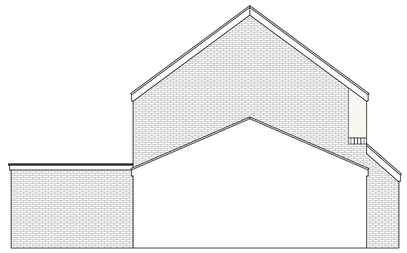

EXISTING ELEVATIONS
scale 1:100

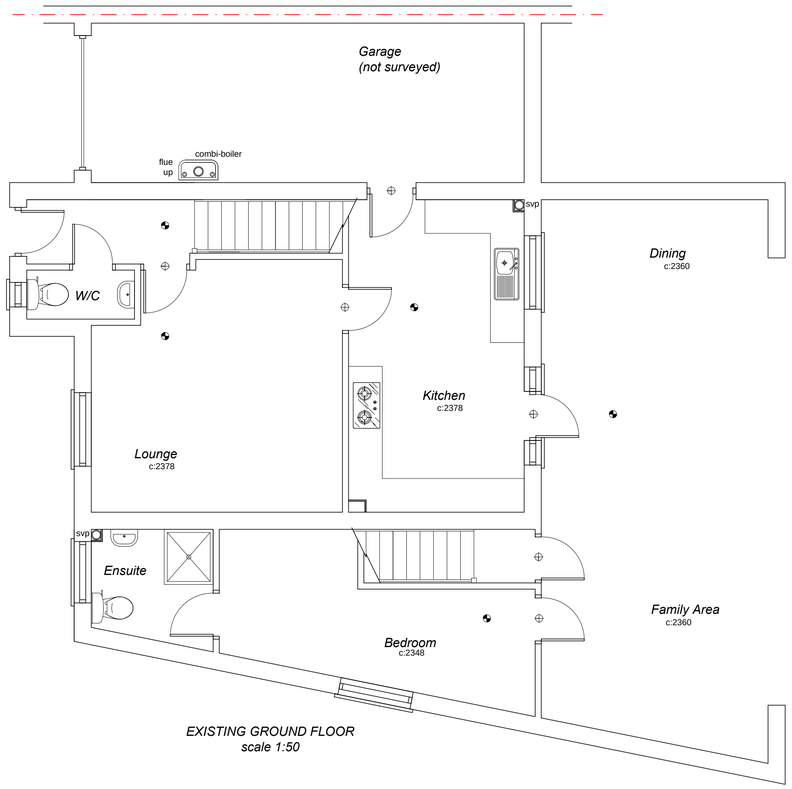

EXISTING GROUND FLOOR
scale 1:50

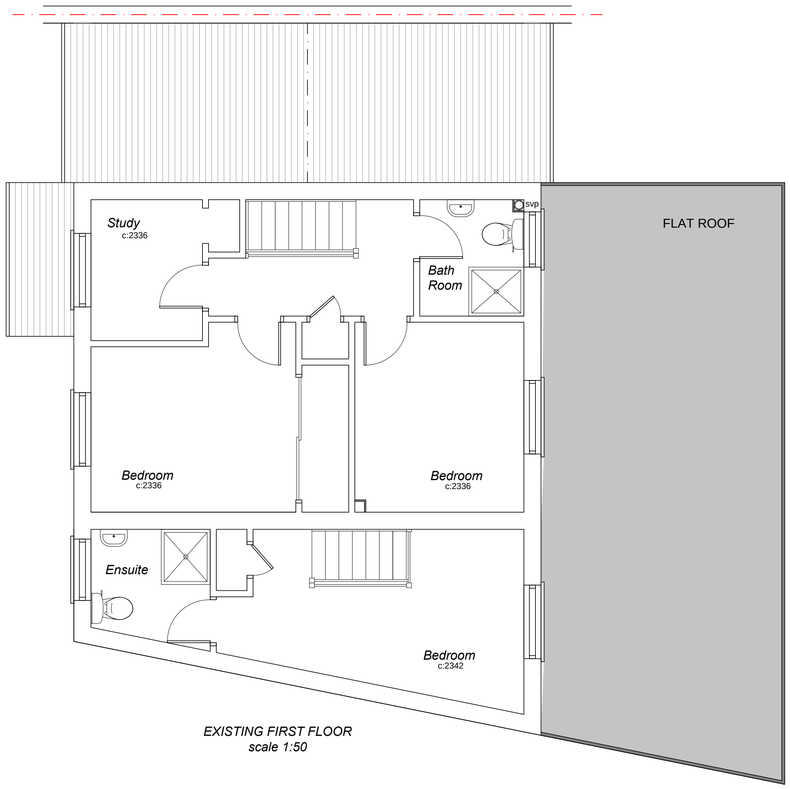

EXISTING FIRST FLOOR
scale 1:50

title:	LOFT CONVERSION INC FLAT ROOF DORMER		
client:	MR J FENNING		
address:	2 BLAENANT EMMER GREEN, READING RG4 8PH		
date:	19/05/2026	dwg. no: LP4319	A
scale:	1:50 / 1:100		
local authority:	READING BOROUGH COUNCIL		
drawn by:	K CHARLTON		

LOFT • PLAN
Put Life in your Loft

© COPYRIGHT
all rights reserved

LOFTPLAN DESIGNS LIMITED
Unit 4c, Ash Park Business Centre, Ash Lane, Little London, Tadley RG26 5FL
Tel: (01256) 881041 Fax: (01256) 881448
Email: customerservices@loftplan.co.uk Website: www.loftplan.co.uk