




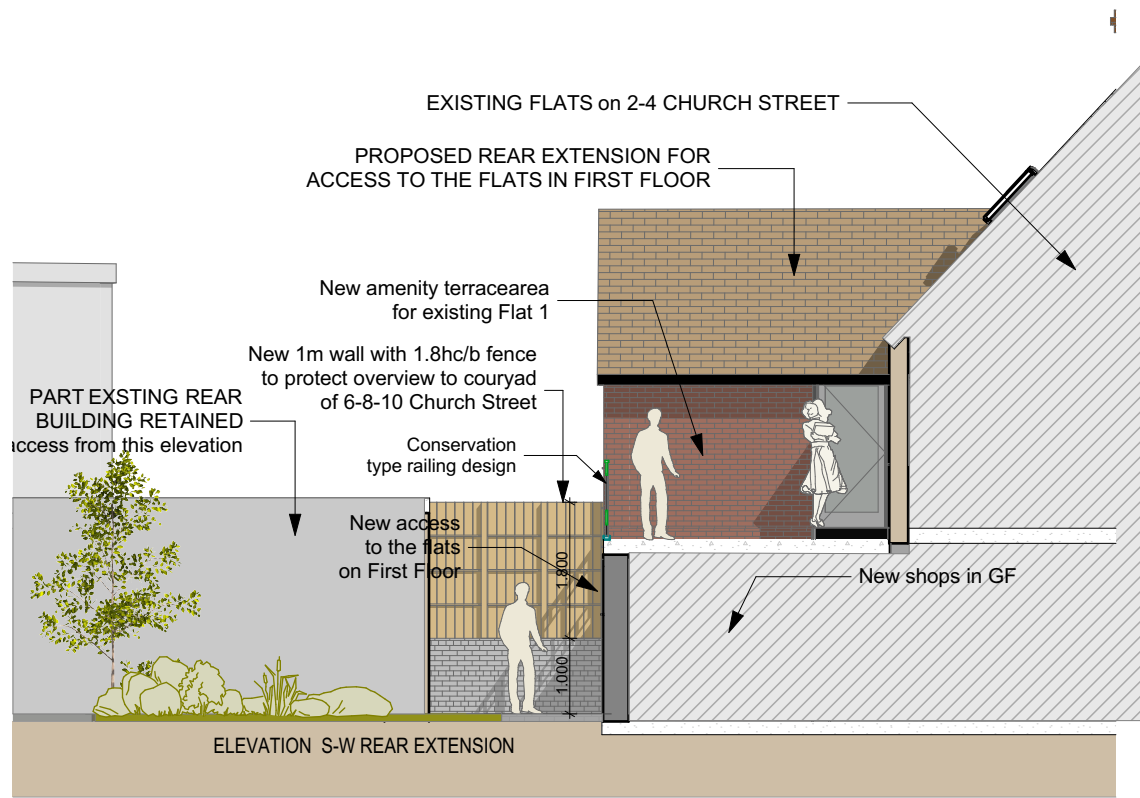


PROPOSED SIDE ELEVATION S-W REAR EXTENSION
2-4 CHURCH STREET CAVERSHAM - CHANGE OF USE-

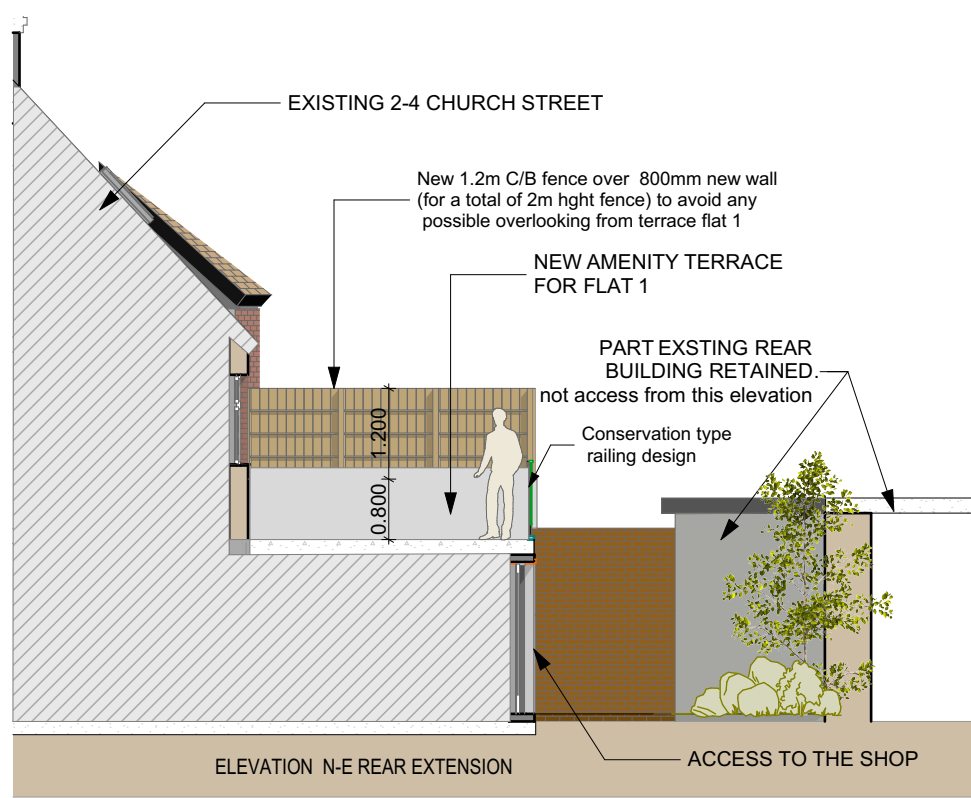


PROPOSED SIDE ELEVATION N-E REAR EXTENSION TERRACE FLAT 1
2-4 CHURCH STREET CAVERSHAM - CHANGE OF USE-

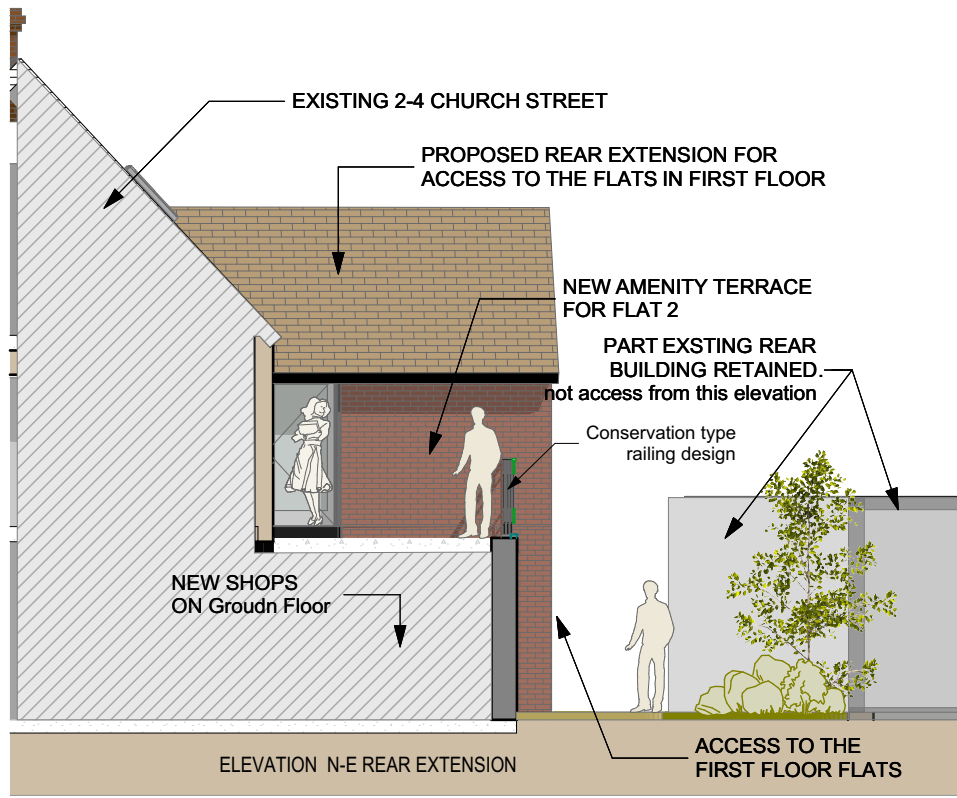

PROPOSED SIDE ELEVATION N-E REAR EXTENSION
2-4 CHURCH STREET CAVERSHAM - CHANGE OF USE-

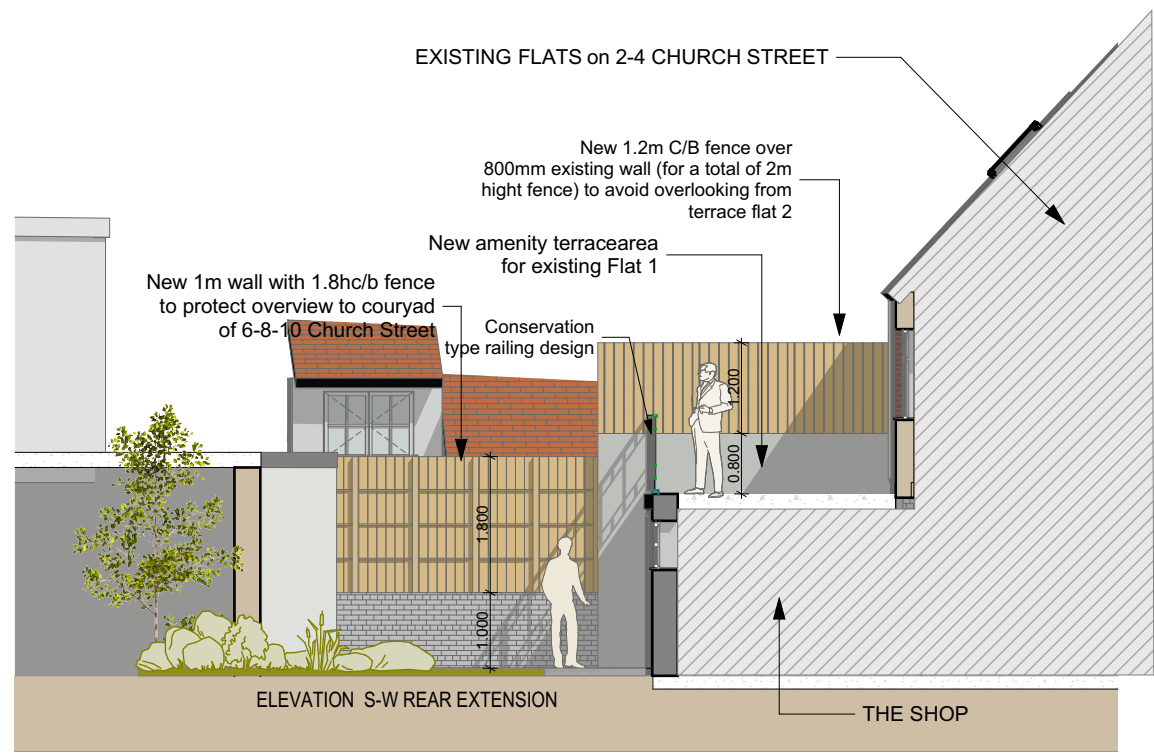

PROPOSED SIDE ELEVATION S-W REAR EXTENSION TERRACE FLAT 2
2-4 CHURCH STREET CAVERSHAM - CHANGE OF USE-

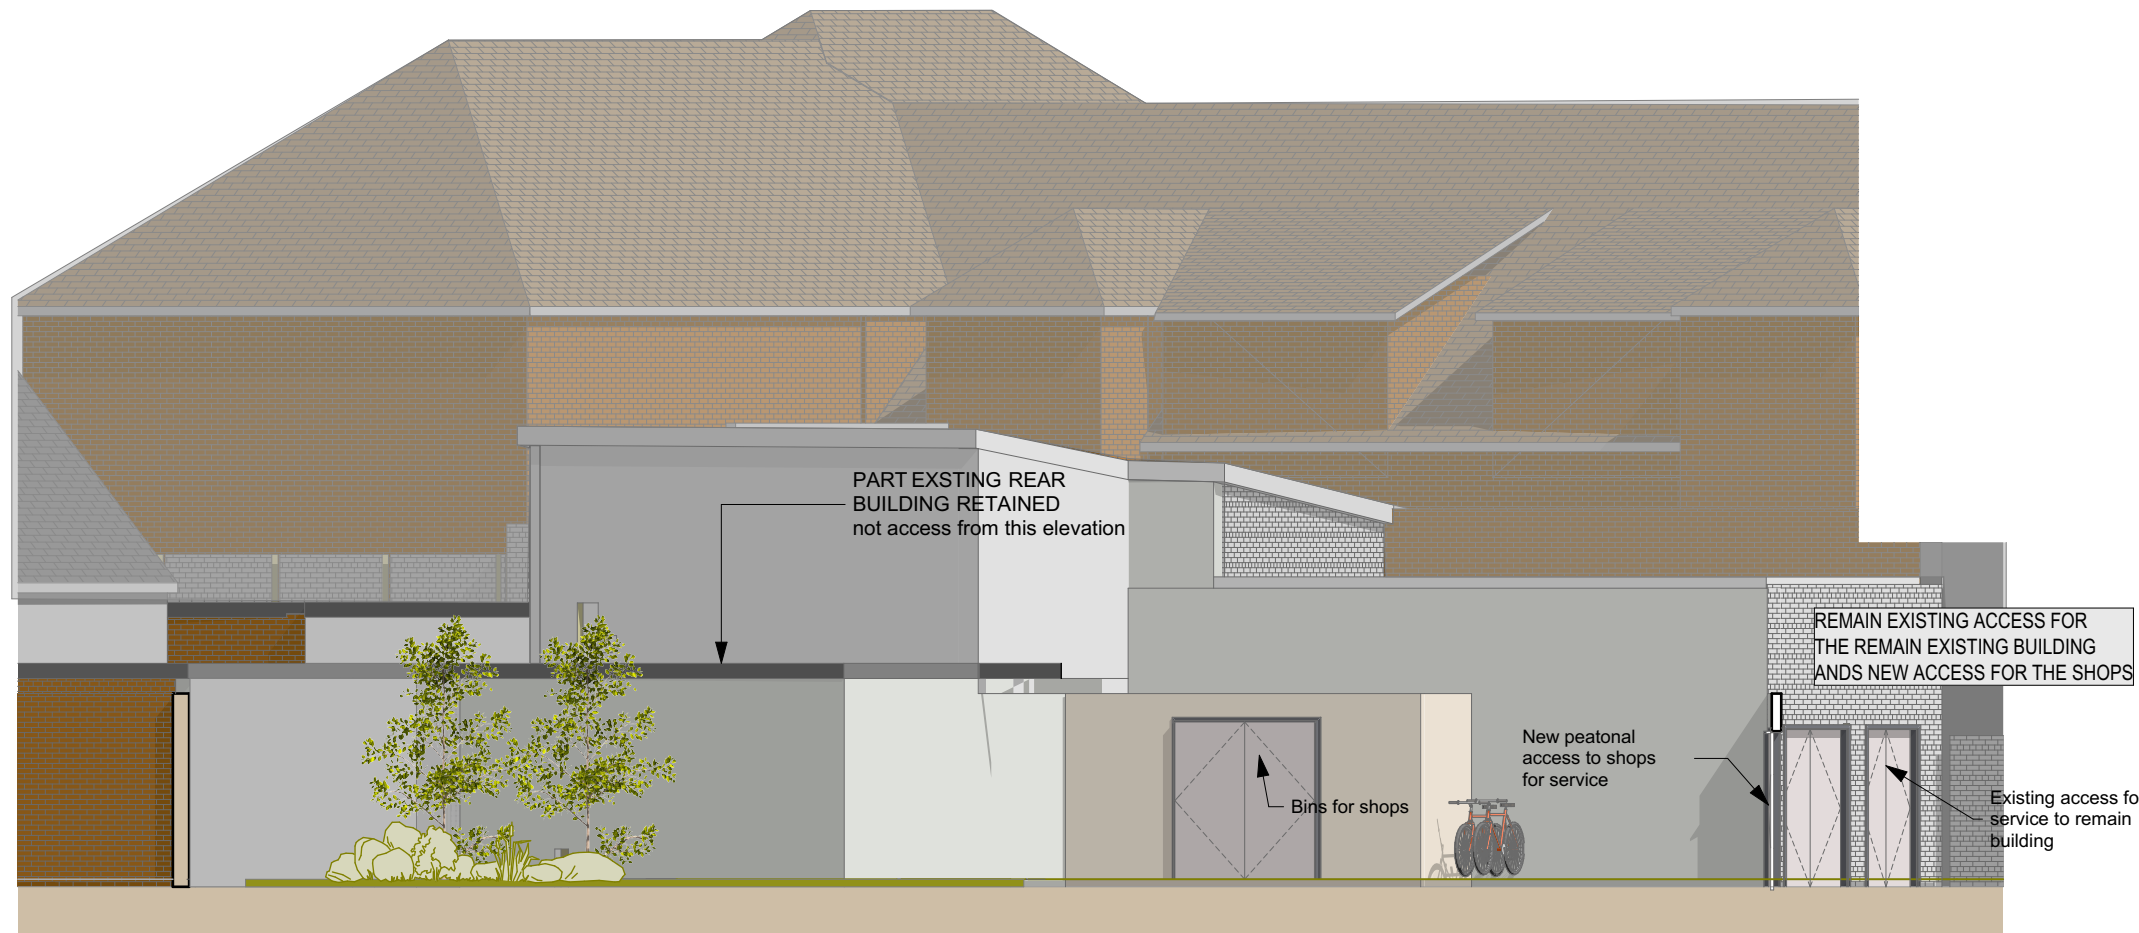

PROPOSED SIDE ELEVATION N-E REMAIN ONE STOREY BUILDING
2-4 CHURCH STREET CAVERSHAM - CHANGE OF USE-



REAR SERVICE ACCESS
2-4 CHURCH STREET CAVERSHAM - CHANGE OF USE-

© This drawing remains the property of The Keen Partnership and shall not be copied without prior written consent.
All dimensions to be checked on site and any discrepancies to be reported before work commences.

Notes:

Rev	Description	By	Date
B	New elevations flat 1 & 2 terraces showing new wall and fence	LL	05/06/2018
A	Additional information on side walls terraces flat 1 & 2	LL	05/06/2018
	Changed modern glass railing for conservation metal railing design	LL	05/06/2018

THE KEEN PARTNERSHIP

The Courtyard
Edinburgh Road
Reading
RG30 2UA
Tel: 0118 9510855
Fax: 0118 951866
Email: info@keenpartnership.co.uk

Client:
Krish Food & Leisure Ltd
Mr. Parihar

Job Title:
Change of use and rear extnsion to
2-4 Church Street, Caversham
Reading RG4 -8AT

PROPOSED SIDE ELEVATIONS REAR EXTENSION & REMAIND BUILDING ELEV

Issue Date:	Status:	
11/04/18	Planning	
Drawing Date:	Drawn By:	Scale:
05/06/2018	L.Lample	1:100 @A2
Job No:	Drg No:	Rev:
8636-16	8636-PL-13SO	B