



REVISIONS		
C01	ASHP, bins, & landscape setting out	10/02/26
C02	Bin provision updates	22/04/26

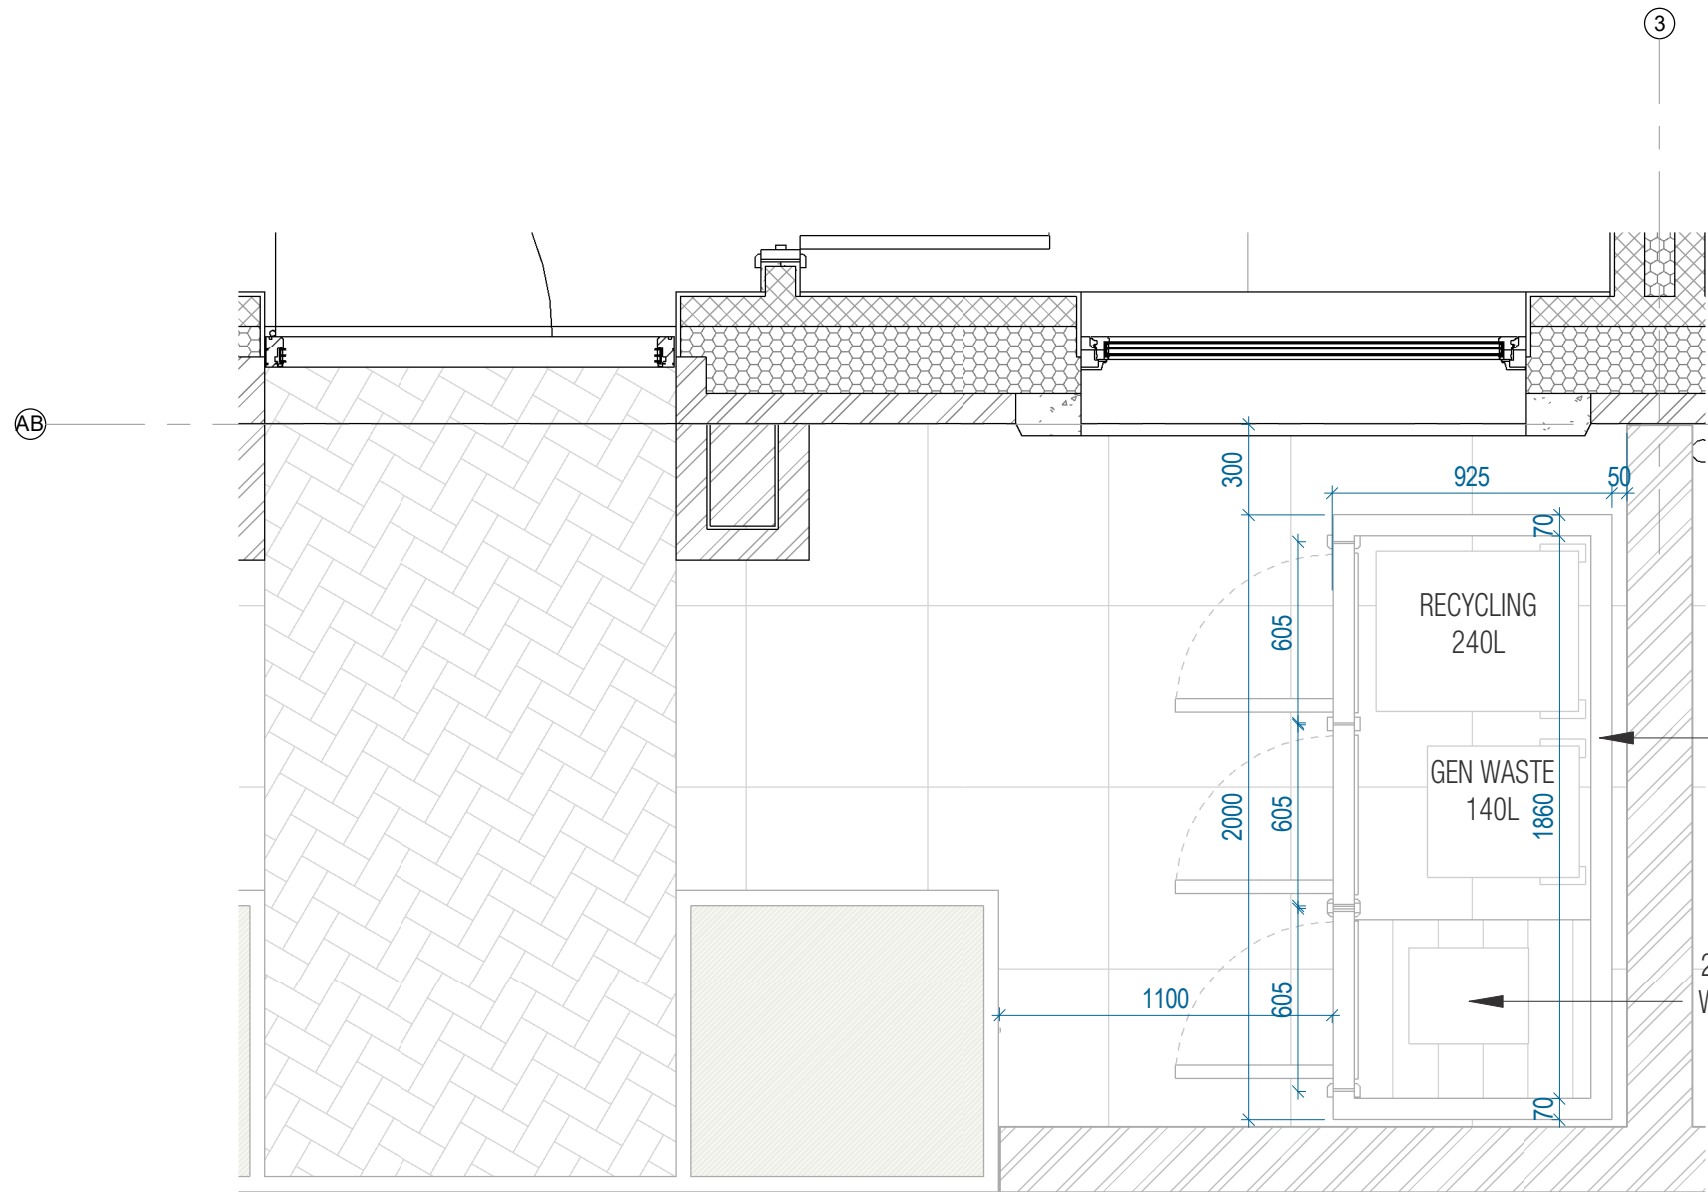


Proposed Unit C Bin Store
1 : 25

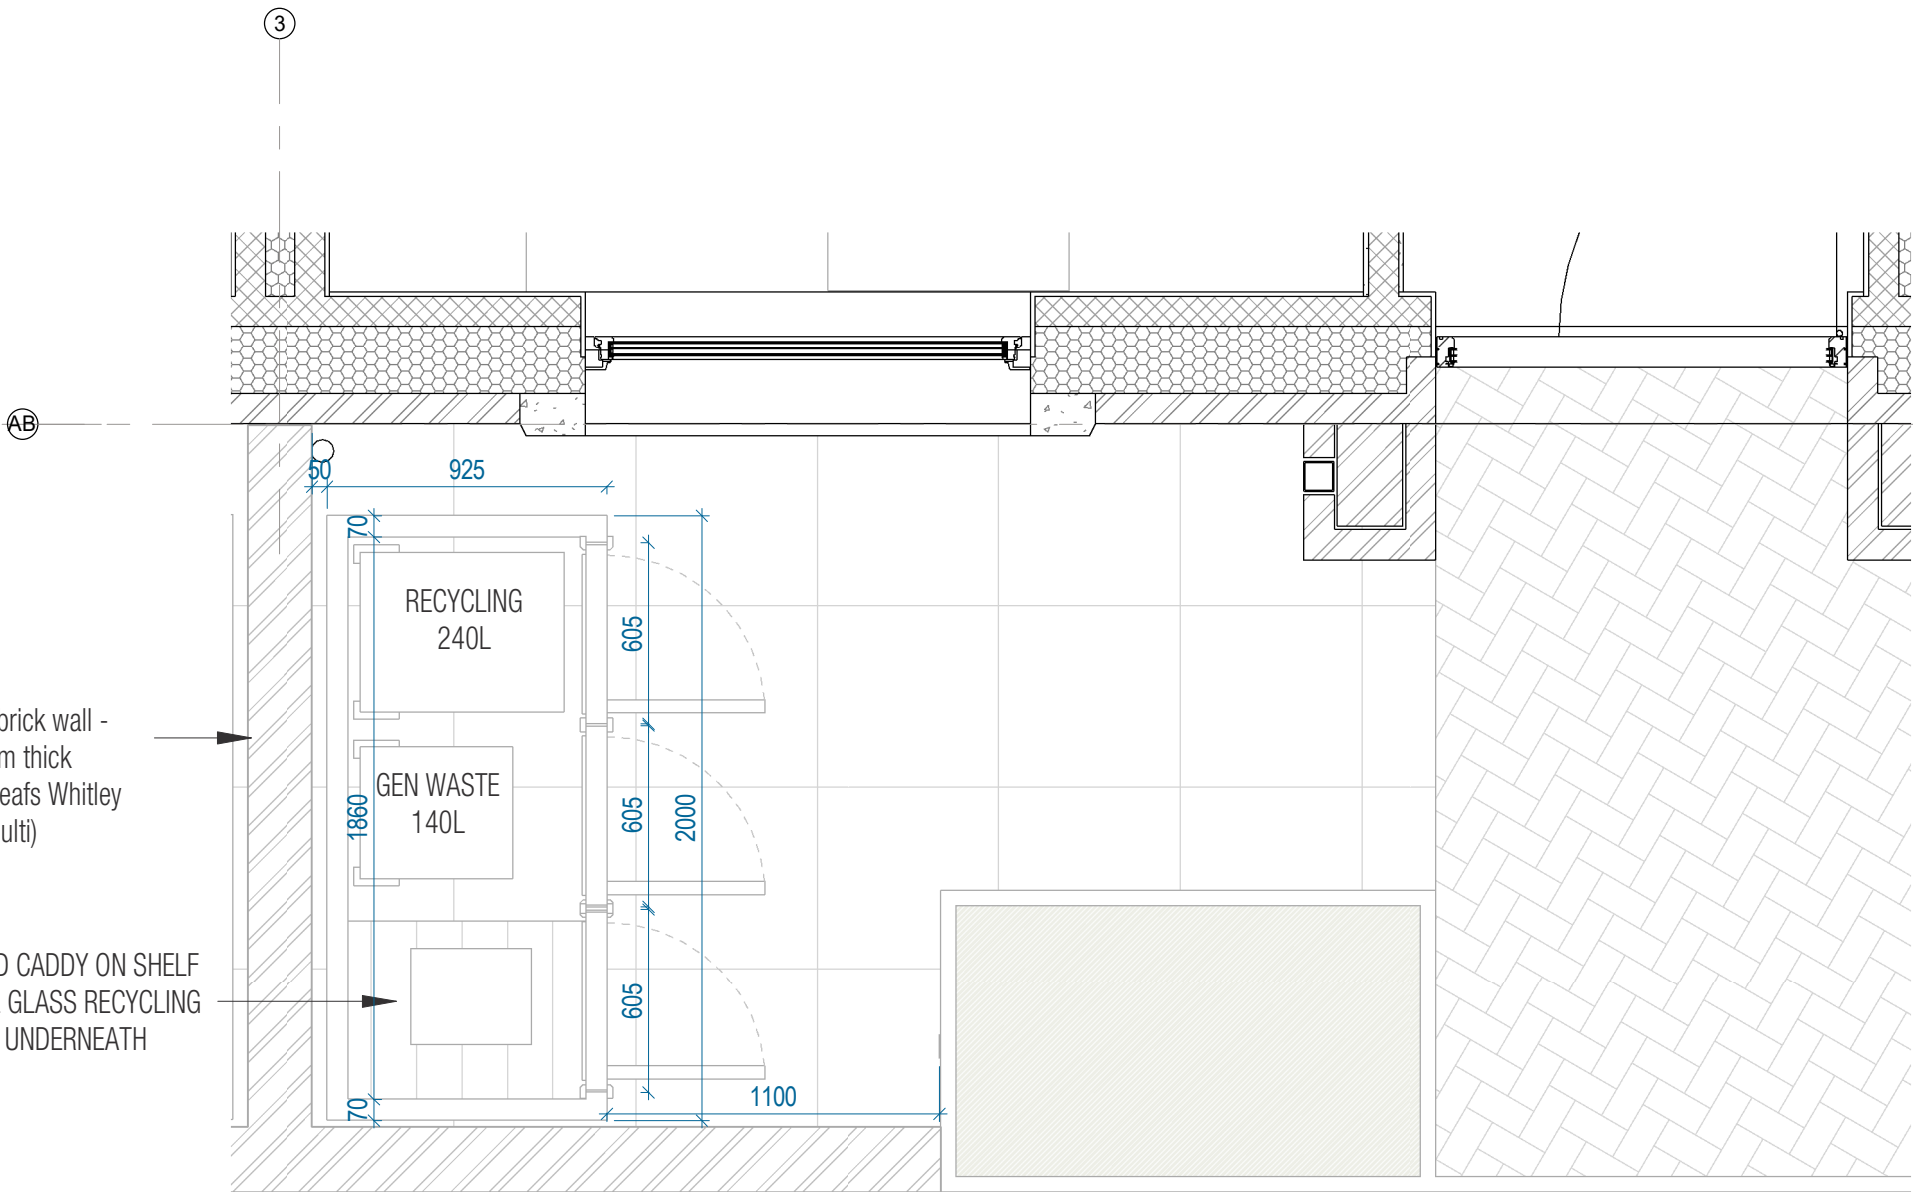

Proposed Unit B Bin Store
1 : 25

For further information on exterior wall types, see
Metashape drawing 24017-MET-ZZ-XX-DG-A-2000

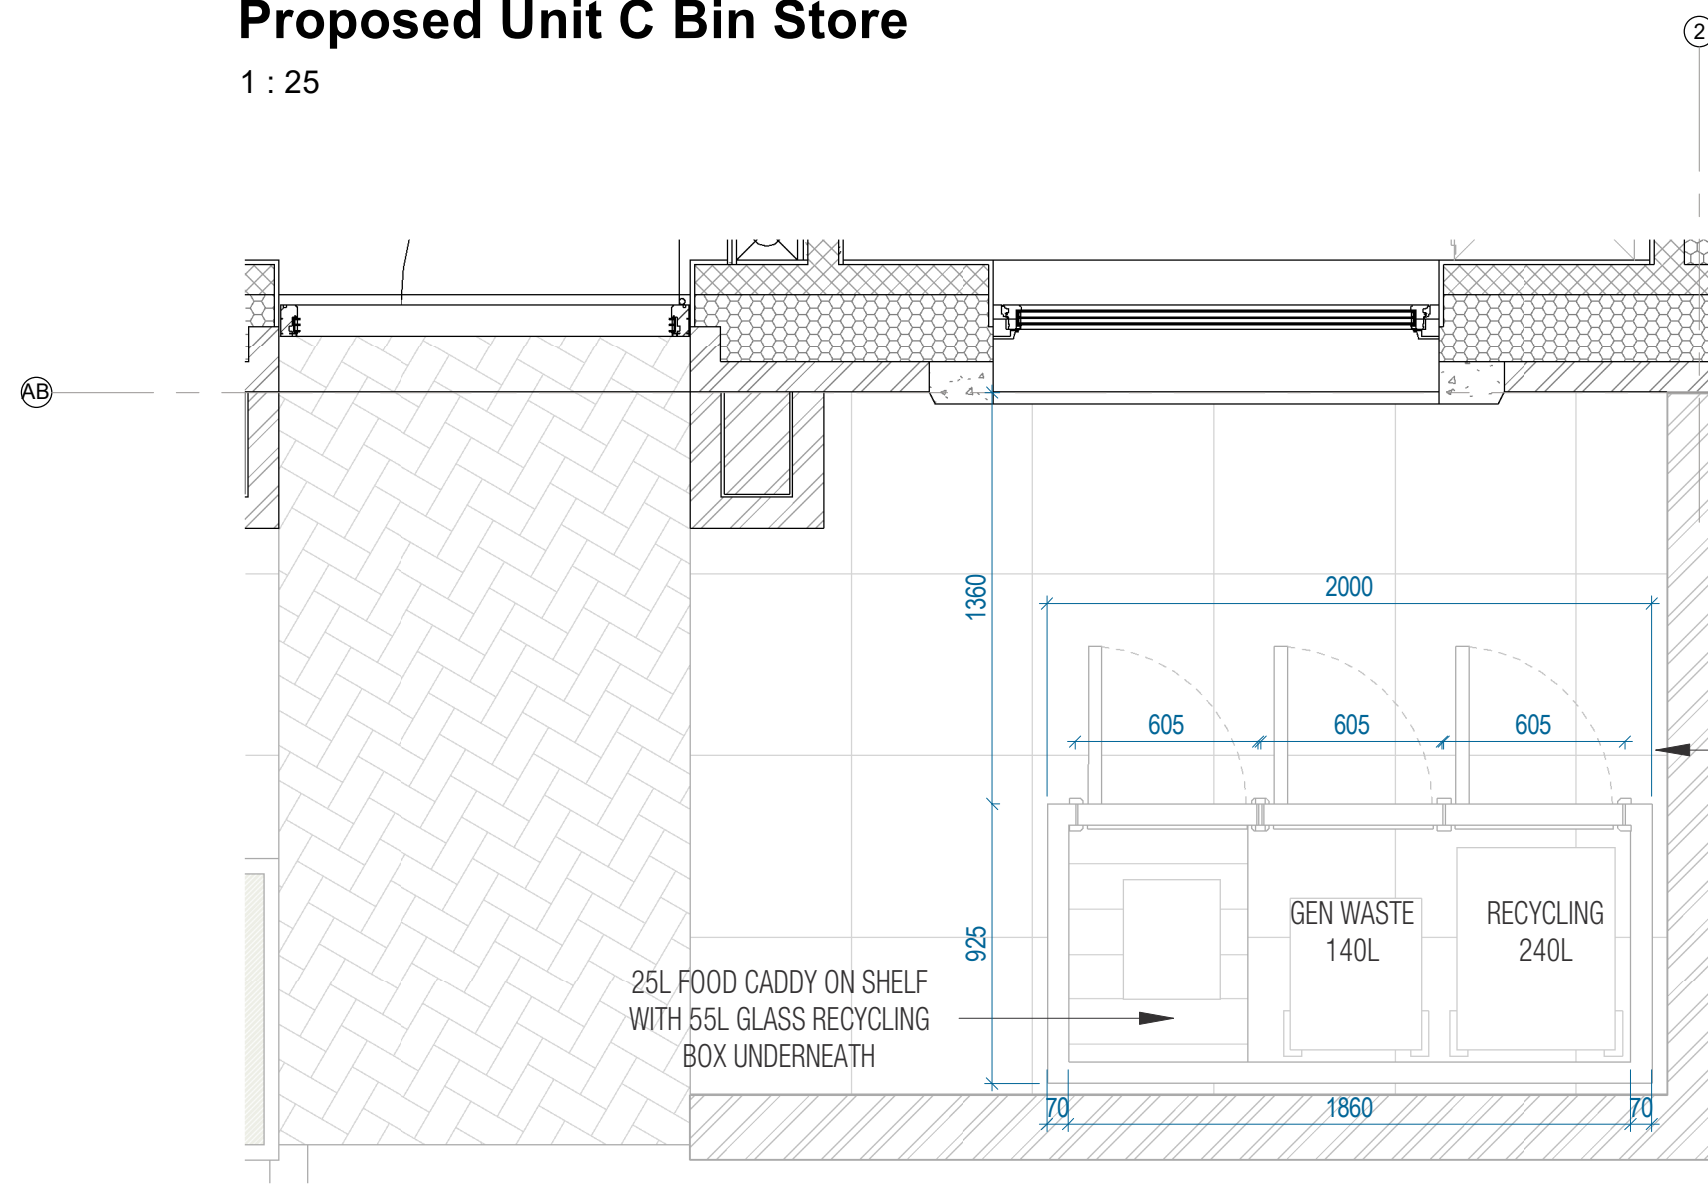

Proposed Unit C Bin Store - End Terrace
1 : 25

Bin store capacity:

- 1 x 140L general waste bin
- 1 x 240L recycling bins
- 1 x 23L food waste caddy
- 1 x 55L glass recycling box



Indicative timber frame bin store, 2000m x 925mm, to
contain 1no. 240L wheelie bin, 1no. 140L wheelie bin,
food caddy, and glass recycling box



CONSTRUCTION ISSUE

DESIGN INFORMATION SUBJECT TO CHANGE
FOLLOWING BUILDING CONTROL AND WARRANTY
PROVIDER REVIEW AND APPROVAL.

RIBA STAGE 5 : CONSTRUCTION

THIS DRAWING IS AT CONSTRUCTION STATUS EXCLUDING ALL ELEMENTS OF OUTSTANDING SUB-CONTRACTOR DESIGN AND COORDINATION. ITEMS OF SPECIALIST SUB-CONTRACTOR DESIGN ARE SHOWN INDICATIVELY FOR DESIGN INTENT PURPOSES ONLY. THIS DESIGN INFORMATION IS SUBJECT TO APPROVAL BY A FIRE ENGINEER, ACUSTICIAN, PARTY WALL SURVEYOR, AND BUILDING REGULATIONS. ELEMENTS OF SPECIALIST SUB-CONTRACTOR DESIGN ARE SHOWN INDICATIVELY FOR DESIGN INTENT PURPOSES ONLY. THIS DRAWING SHOULD BE READ IN CONJUNCTION WITH ALL RELEVANT CONSULTANT DRAWINGS AND SPECIFICATIONS. DO NOT SCALE FROM THIS DRAWING. ALL DIMENSIONS ARE TO BE CHECKED ON SITE PRIOR TO CONSTRUCTION AND FABRICATION. ANY DISCREPANCIES IN THE INFORMATION SHOULD BE REPORTED TO THE ARCHITECT.

ALL WORK AND MATERIALS TO BE IN ACCORDANCE WITH CURRENT APPLICABLE STATUTORY LEGISLATION AND COMPLY WITH RELEVANT CODES OF PRACTICE AND BRITISH STANDARDS. THIS DRAWING DOES NOT IMPLY CONFIRMATION OF LEGAL BOUNDARIES OR TITLE. ALL AREAS ARE APPROXIMATE AND ARE SUBJECT TO CONSTRUCTION TOLLERNANCES.

INFORMATION CONTAINED IN THIS DRAWING IS THE SOLE COPYRIGHT OF METASHAPE ARCHITECTS LTD AND IS NOT TO BE REPRODUCED WITHOUT PERMISSION. DO NOT SCALE. REFER TO FIGURED DIMENSIONS ONLY.

helix

METASHAPE
ARCHITECTS

PROJECT
AMETHYST LANE
READING

TITLE
BIN STORE PLANS PROPOSED

SCALE
1 : 25 @ A2

DATE
03/02/25

METASHAPE REF
2024-017

DRAWN
JW

REVIEWED
AG

DOCUMENT NUMBER
24017-MET-ZA-XX-DG-A-5291

DOCUMENT PURPOSE
CONSTRUCTION

SUITABILITY
S4

REVISION
C02